




CONTRACT DRAWINGS
FOR THE CONSTRUCTION OF

GSB - 88 AIRPORT ASPHALT SEAL COAT PROGRAM

SM 312C


LAKE HAVASU CITY MUNICIPAL AIRPORT

LAKE HAVASU CITY, ARIZONA

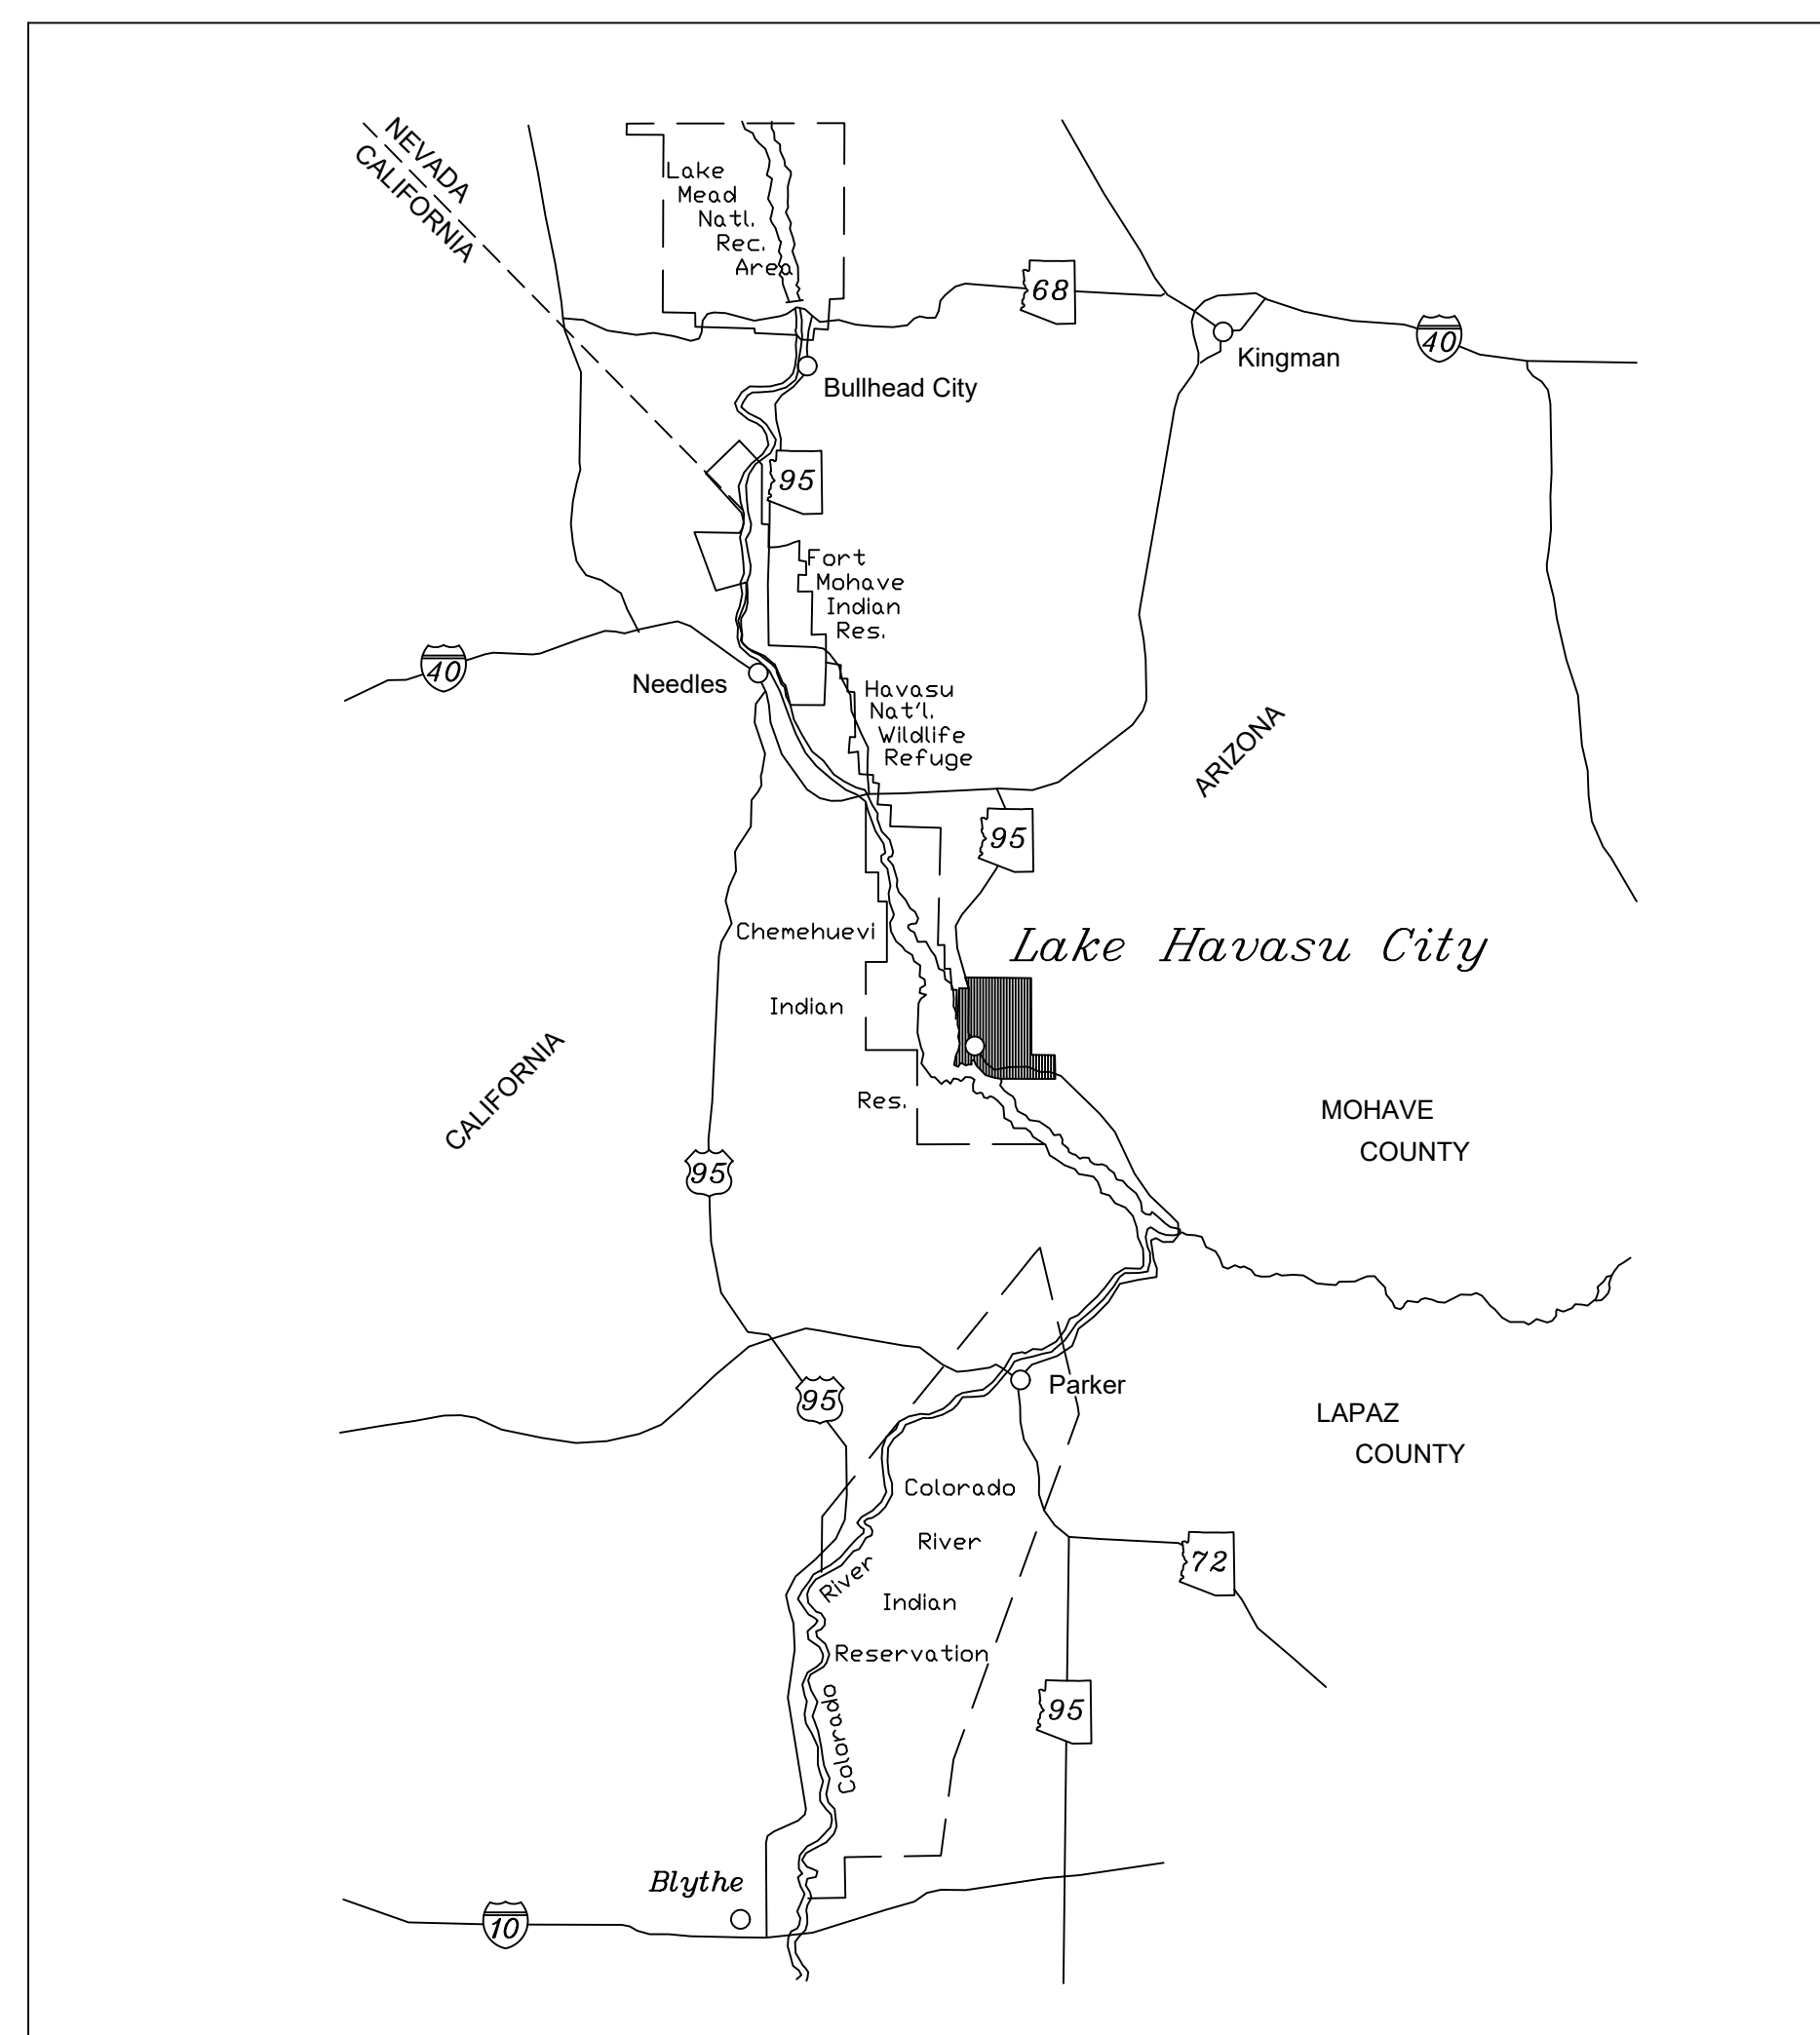


LOCATION MAP


SEPTEMBER 2025

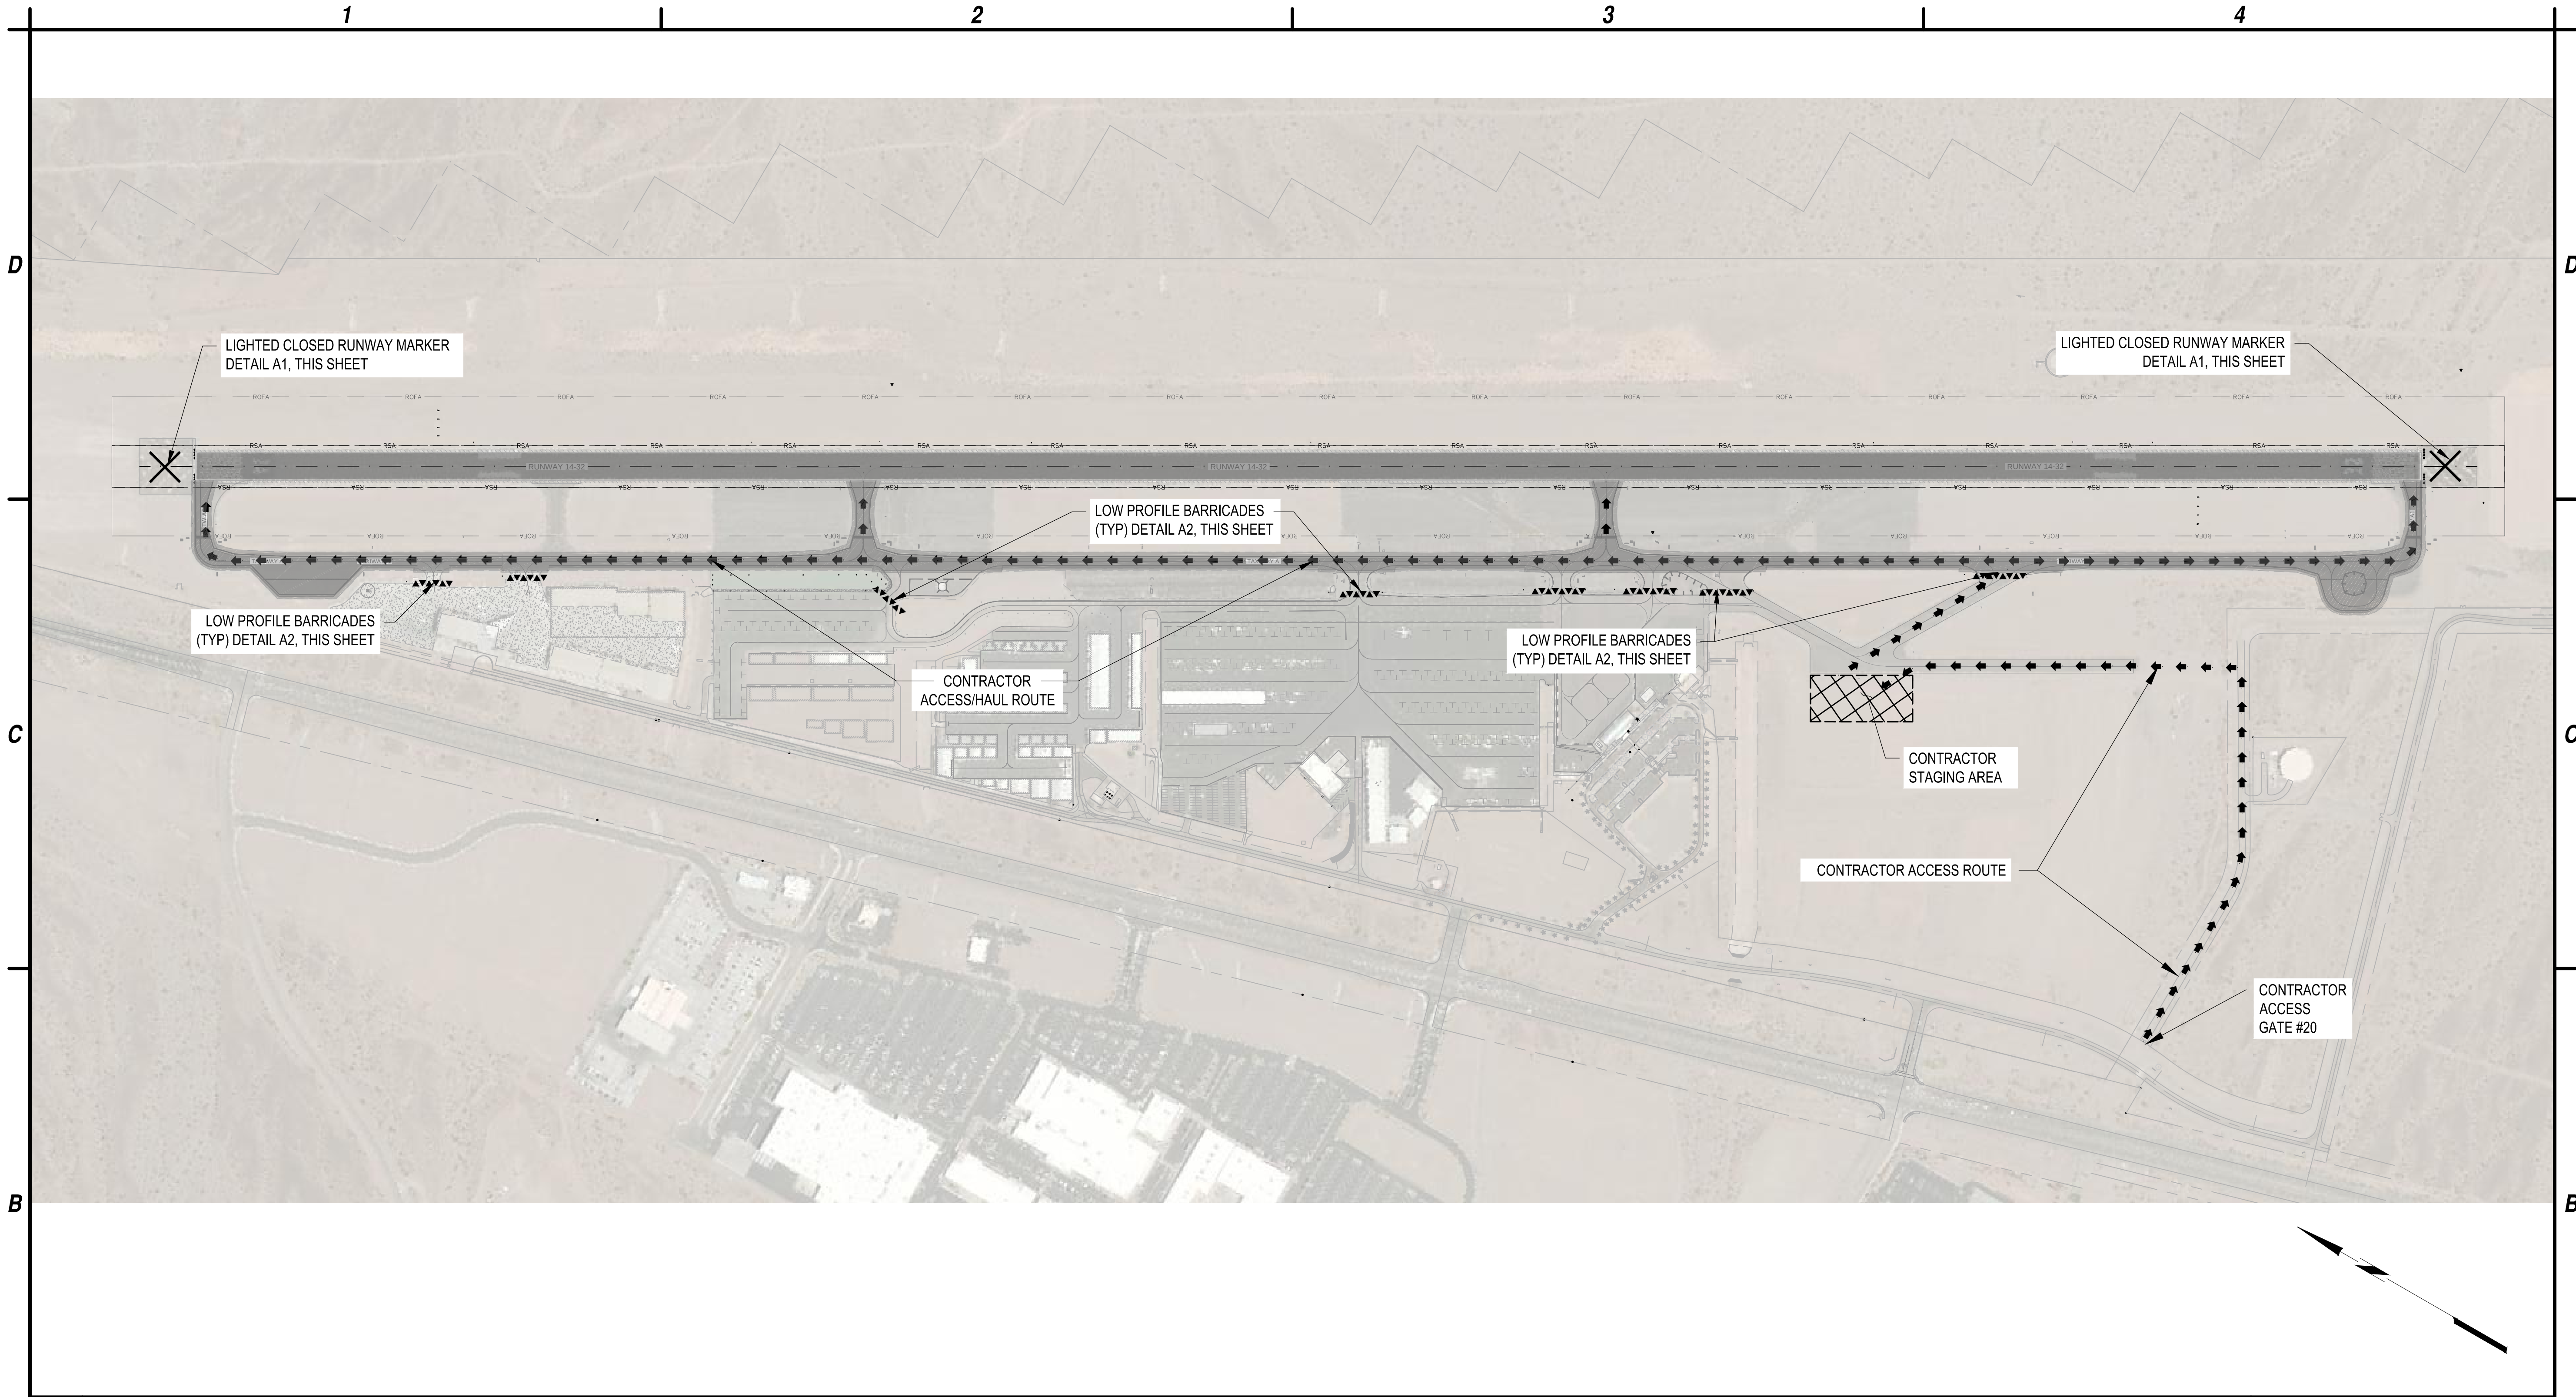

B1 CONSTRUCTION SAFETY AND PHASING PLAN
SCALE: 1:300'

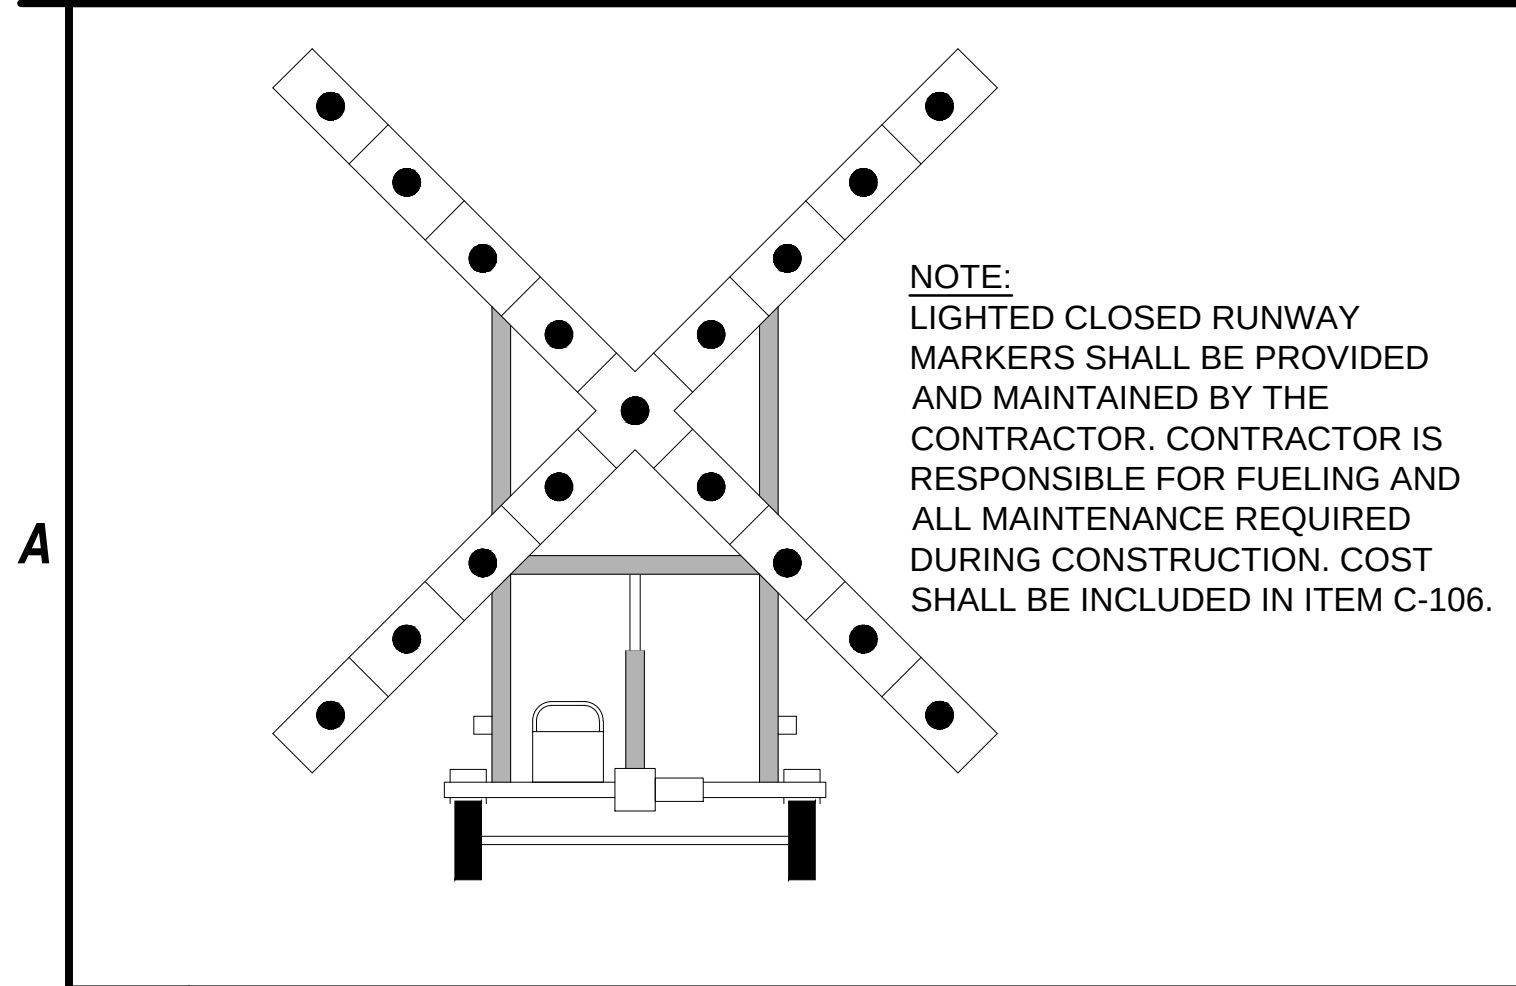


A1 LIGHTED CLOSED RUNWAY MARKER DETAIL
NOT TO SCALE

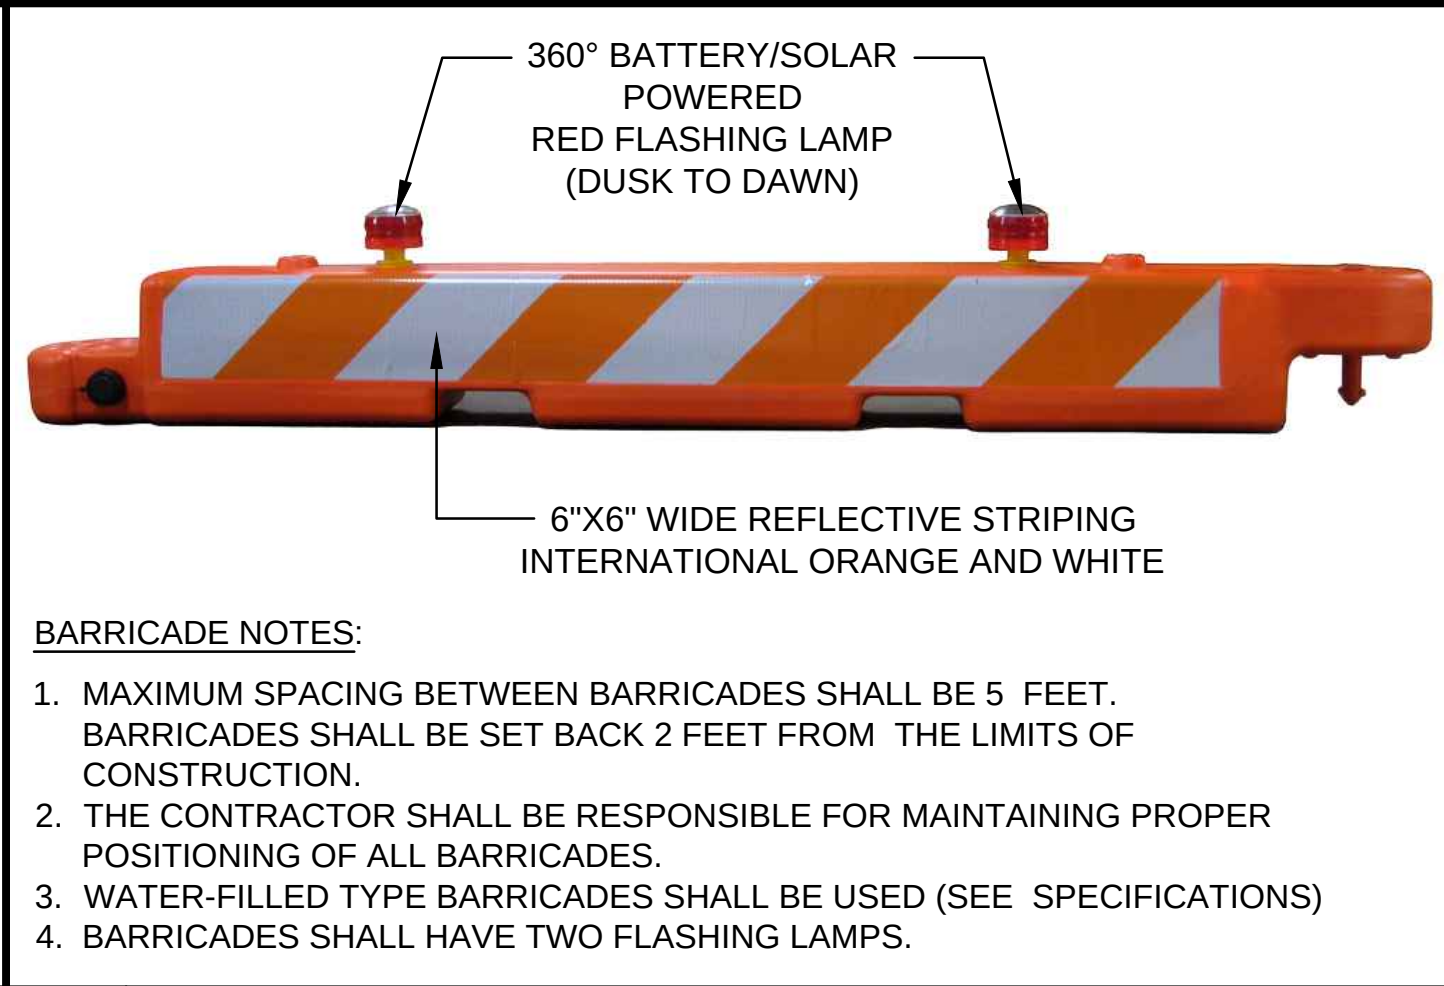

A2 LOW PROFILE SAFETY BARRICADE DETAIL
NOT TO SCALE

- A3** GENERAL NOTES
NOT TO SCALE
1. THE CONTRACTOR SHALL LEAVE NO GATE UNATTENDED OR UNLOCKED AT ANY TIME.

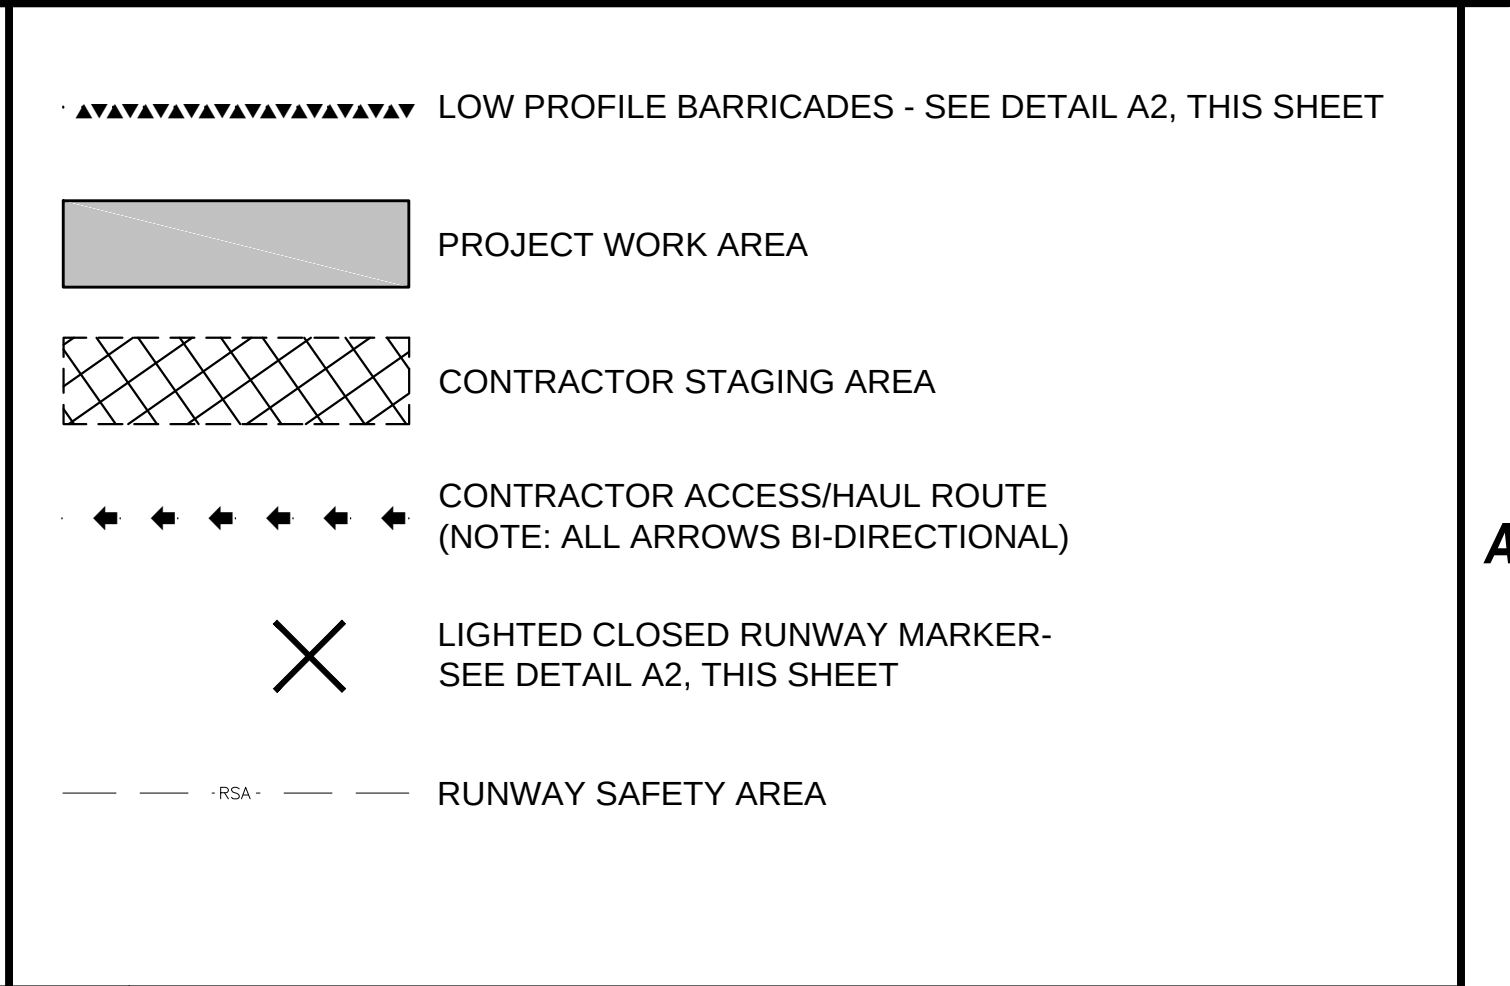


A4 LEGEND
NOT TO SCALE




GSB-88 AIRPORT ASPHALT SEAL COAT
PROGRAM SM 312C
LAKE HAVASU CITY MUNICIPAL AIRPORT
LAKE HAVASU CITY, AIRIZONA

MARK	DATE	DESCRIPTION
REVISIONS		
PROJECT NO: SM 312		
DATE: SEPTEMBER 2025		
DRAWN BY:		
DESIGNED BY:		
CHECKED BY:		

**CONSTRUCTION
SAFETY AND
PHASING
PLAN**

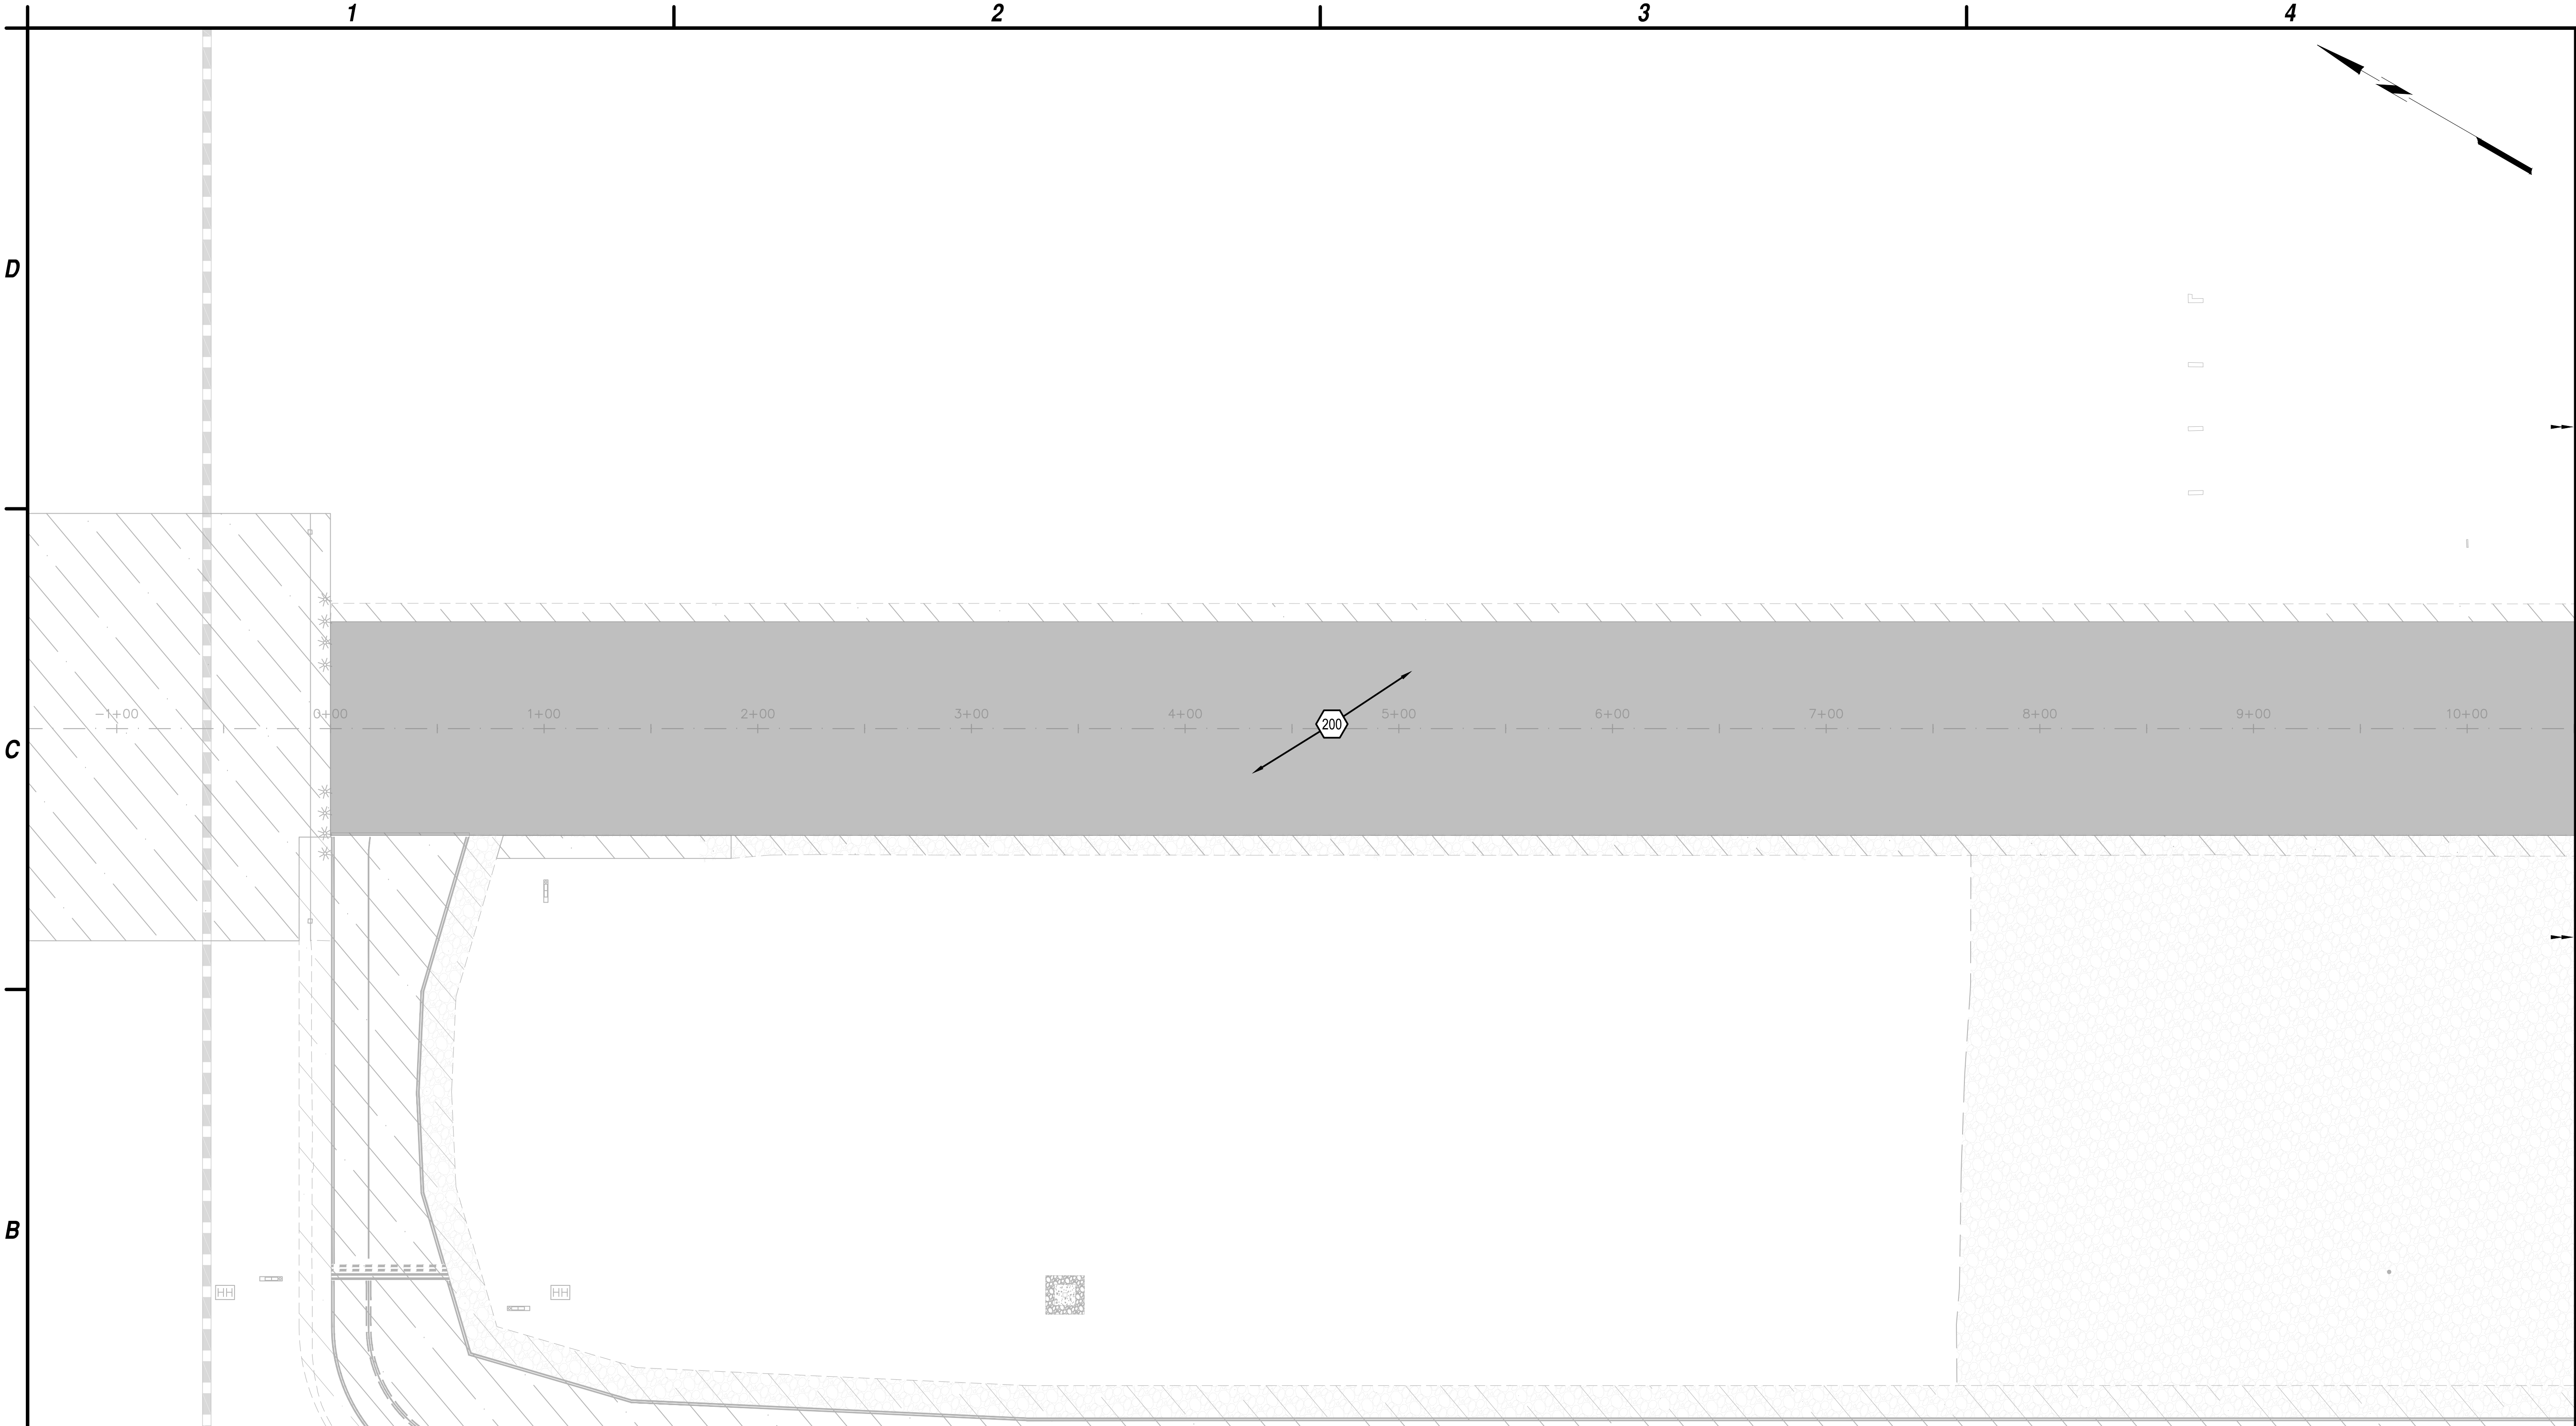

B1 IMPROVEMENT PLAN
SCALE: 1"=50'

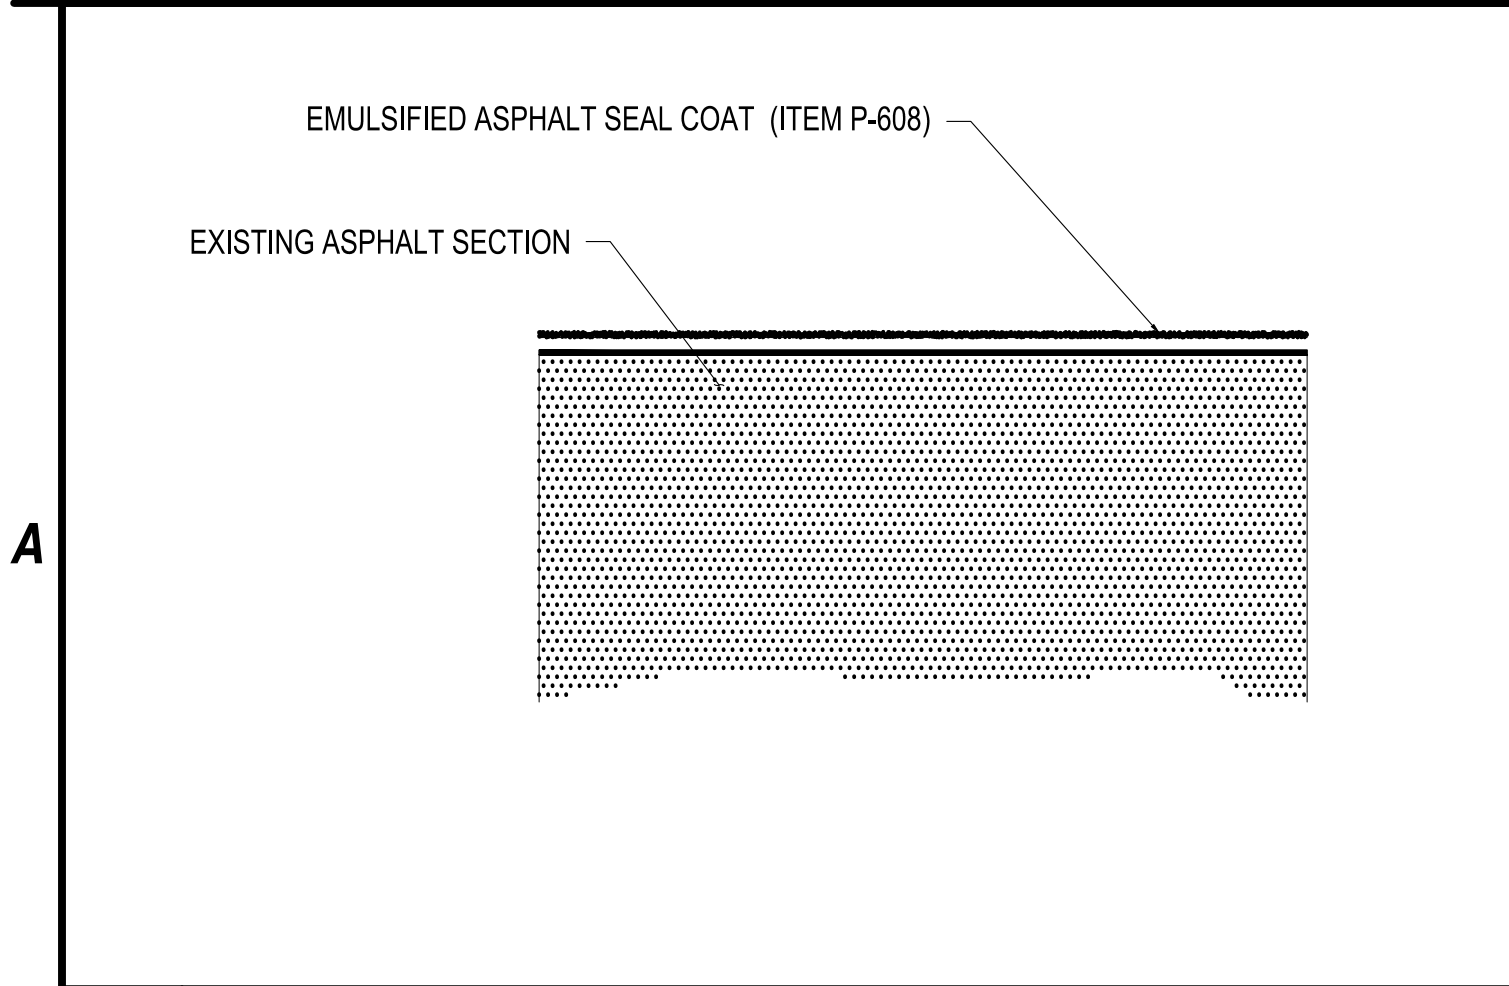


A1 ASPHALT EMULSION SEAL DETAIL
NOT TO SCALE

- | | |
|--|---|
| | PLACE EMULSIFIED ASPHALT SEAL COAT (ITEM P-608) |
| | EXISTING AC PAVEMENT |
| | EXISTING 4" AGGREGATE EROSION PROTECTION |

A2 LEGEND
NOT TO SCALE

PLACE EMULSIFIED ASPHALT SEAL COAT (ITEM P-608)

A3 CONSTRUCTION NOTES
NOT TO SCALE

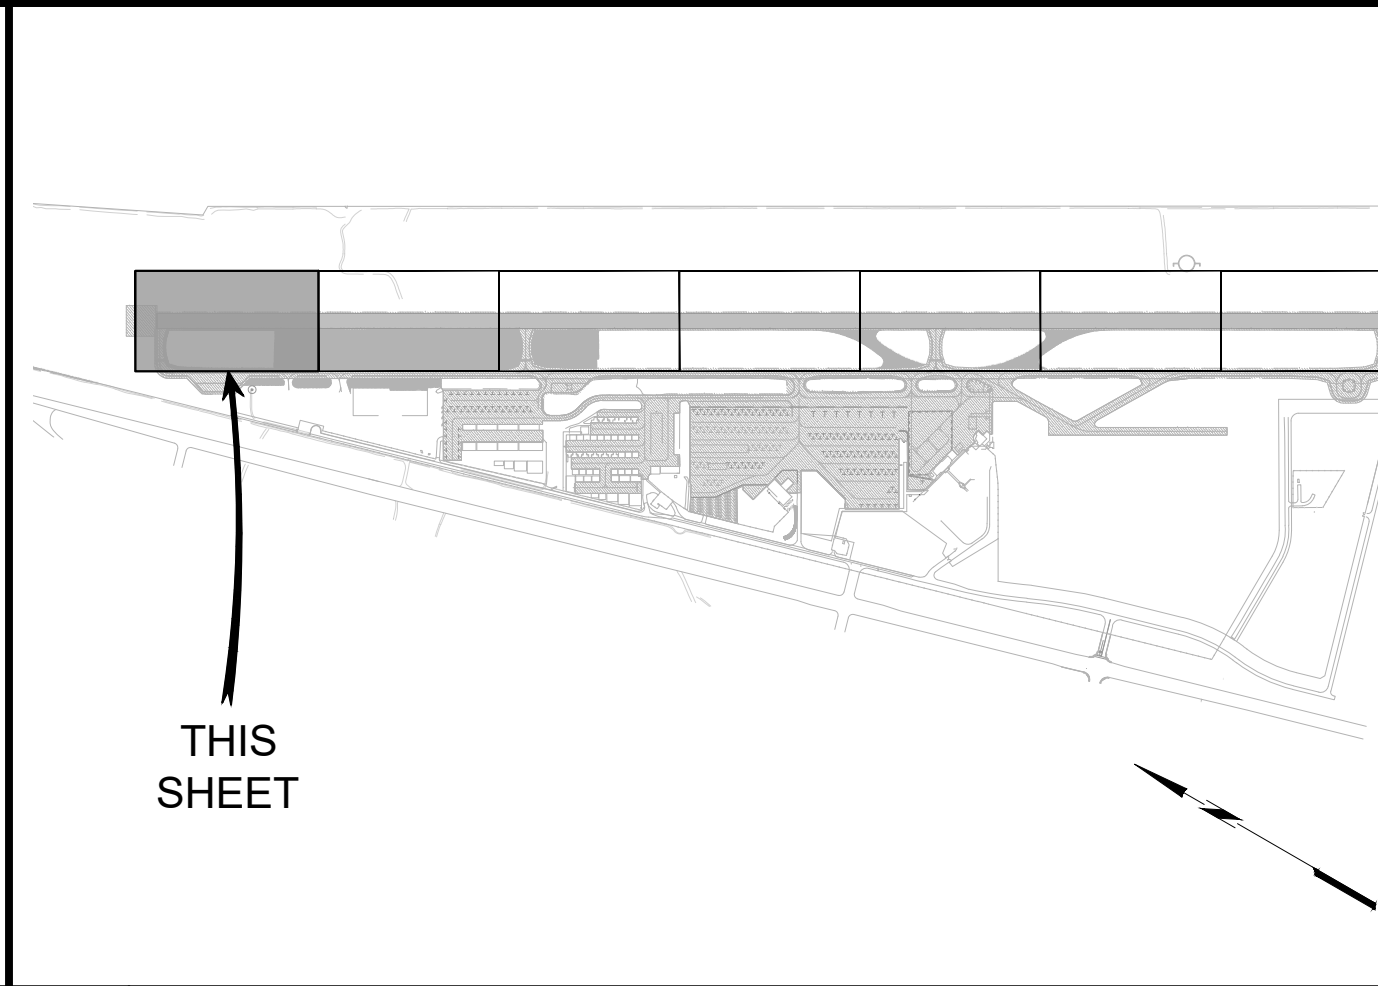


A4 KEY MAP
NOT TO SCALE




**GSB-88 AIRPORT ASPHALT SEAL COAT
PROGRAM SM 312C**
**LAKE HAVASU CITY MUNICIPAL AIRPORT
LAKE HAVASU CITY, AIRIZONA**

MARK	DATE	DESCRIPTION
REVISIONS		
PROJECT NO: SM 312		
DATE: SEPTEMBER 2025		
DRAWN BY:		
DESIGNED BY:		
CHECKED BY:		


**RUNWAY
SEAL COAT
PLAN**

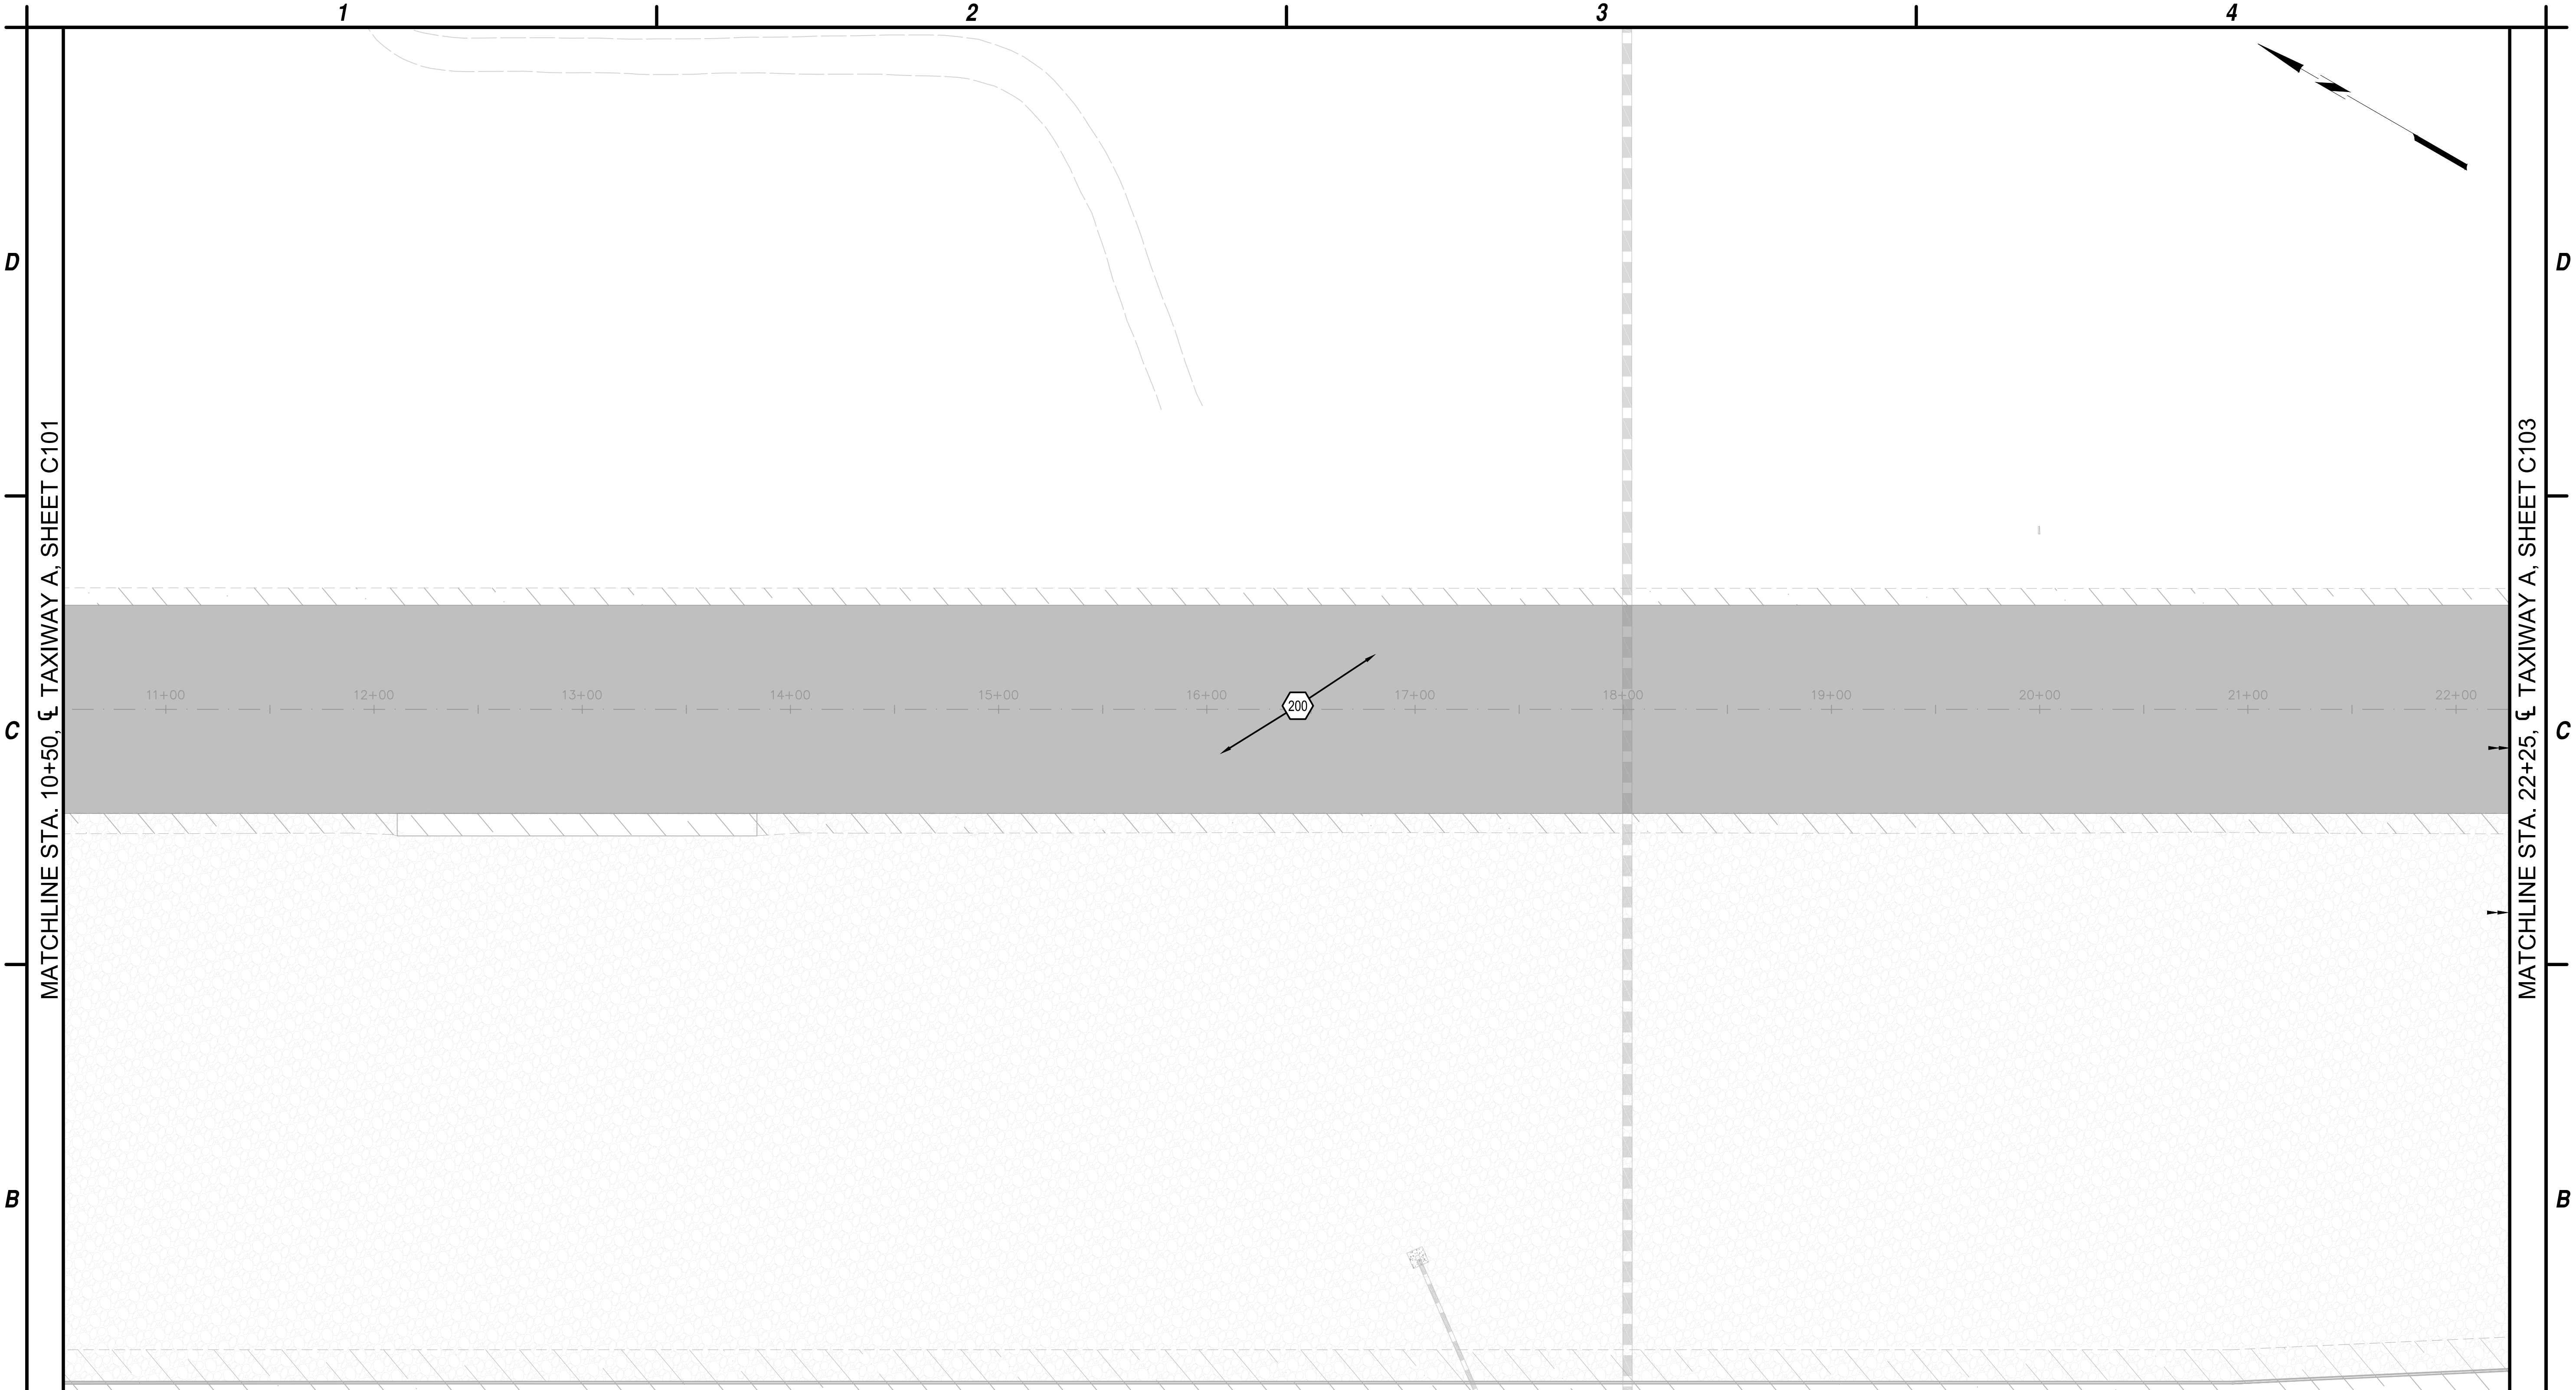


B1 IMPROVEMENT PLAN
SCALE: 1"=50'

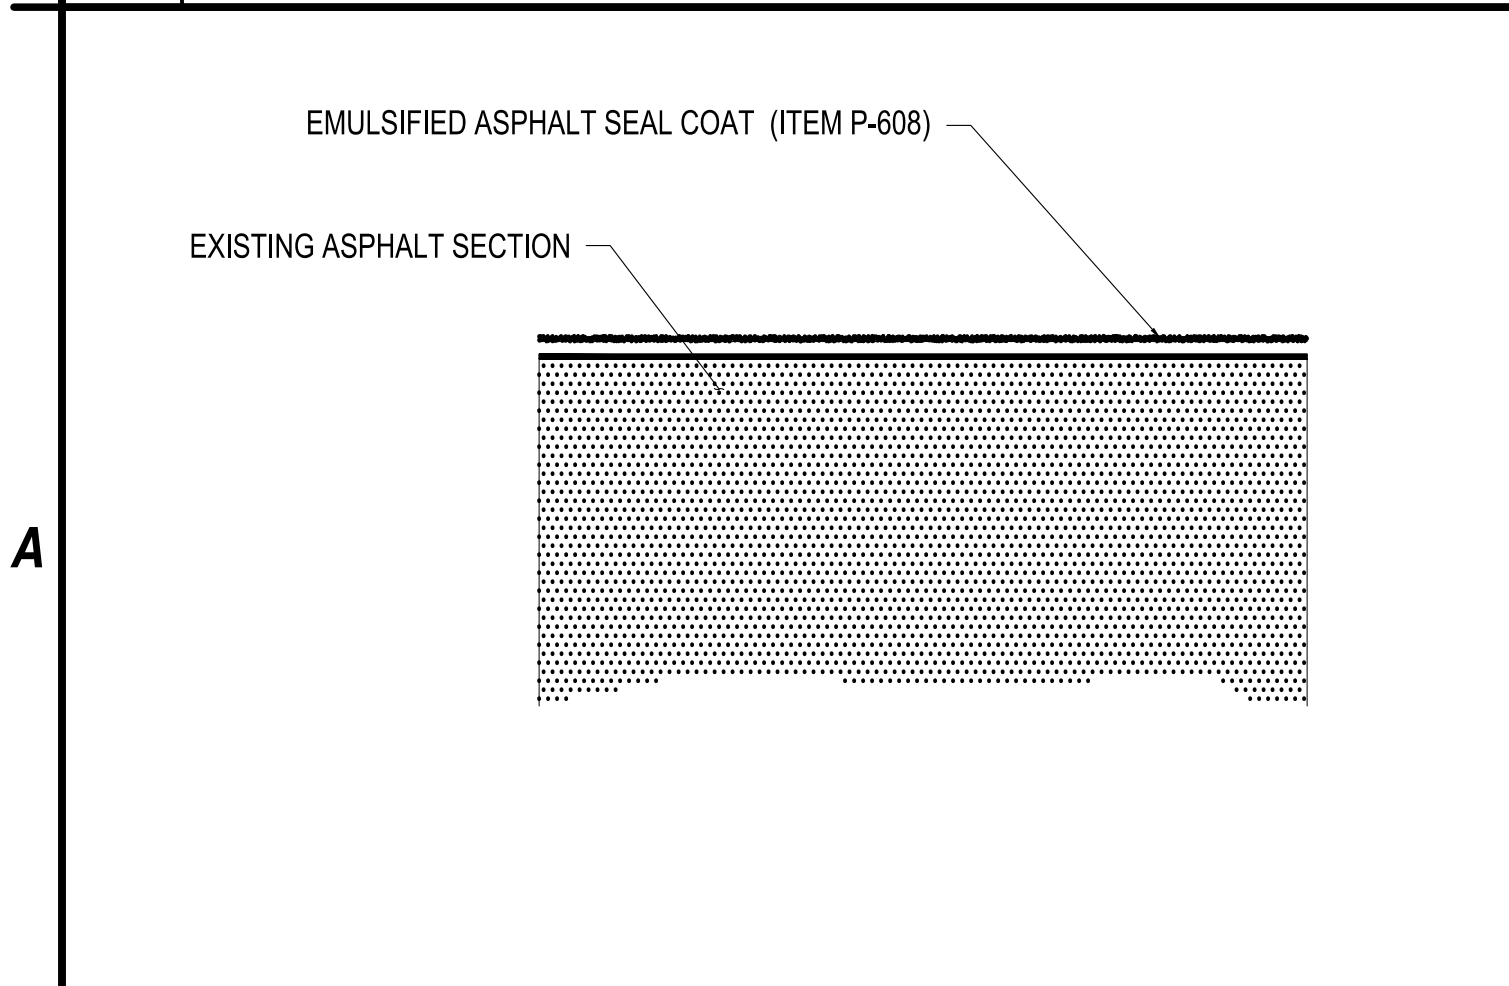


A1 ASPHALT EMULSION SEAL DETAIL
NOT TO SCALE

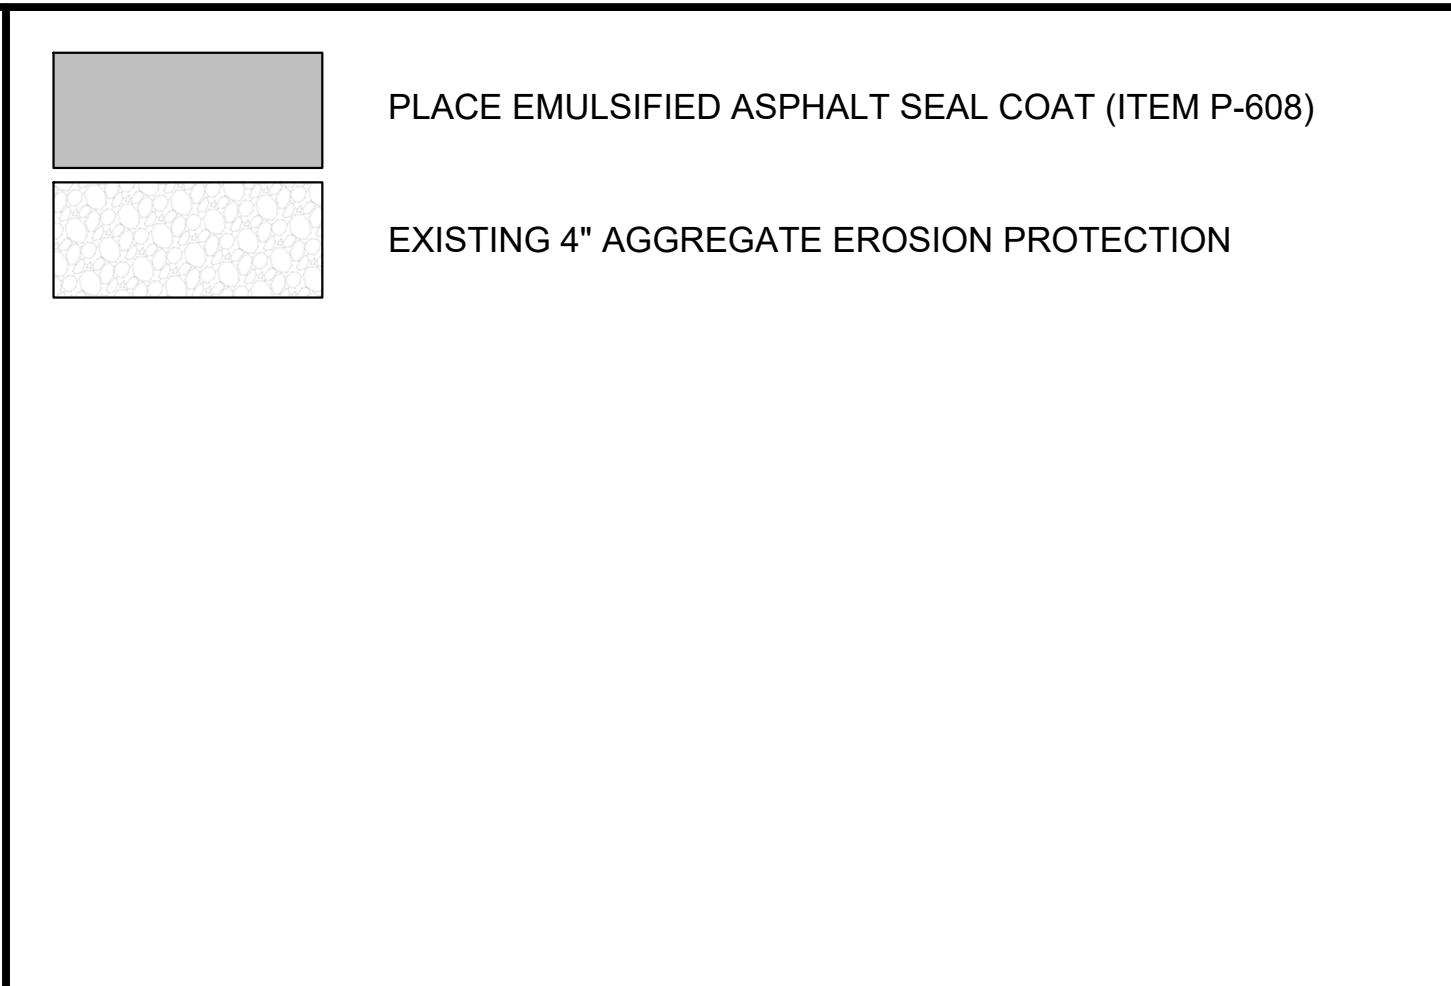

A2 LEGEND
NOT TO SCALE

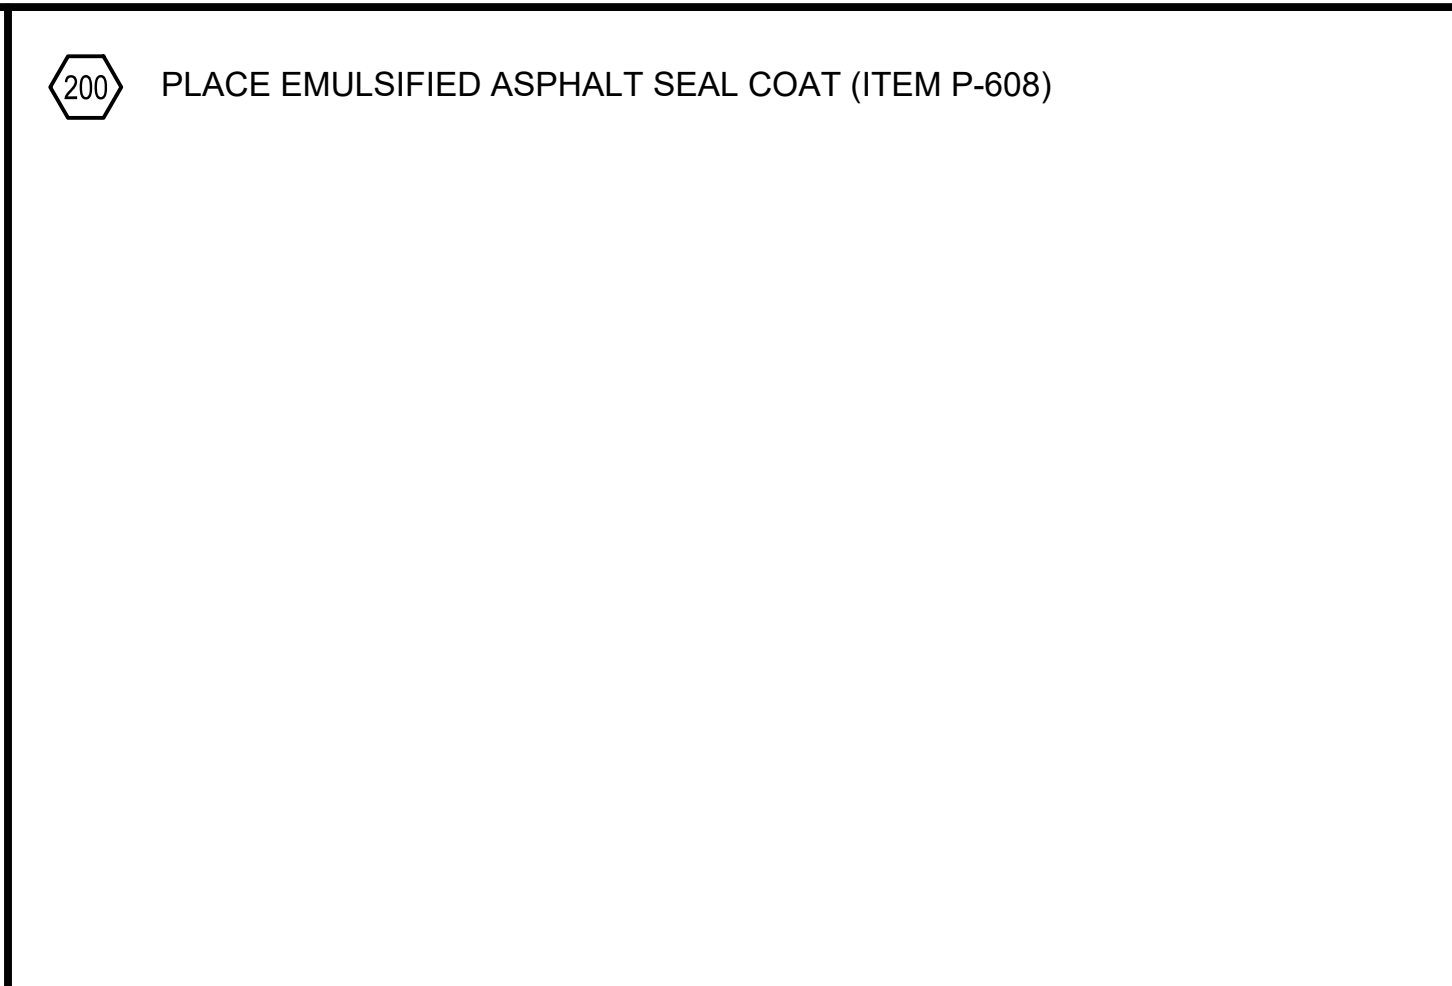

A3 CONSTRUCTION NOTES
NOT TO SCALE

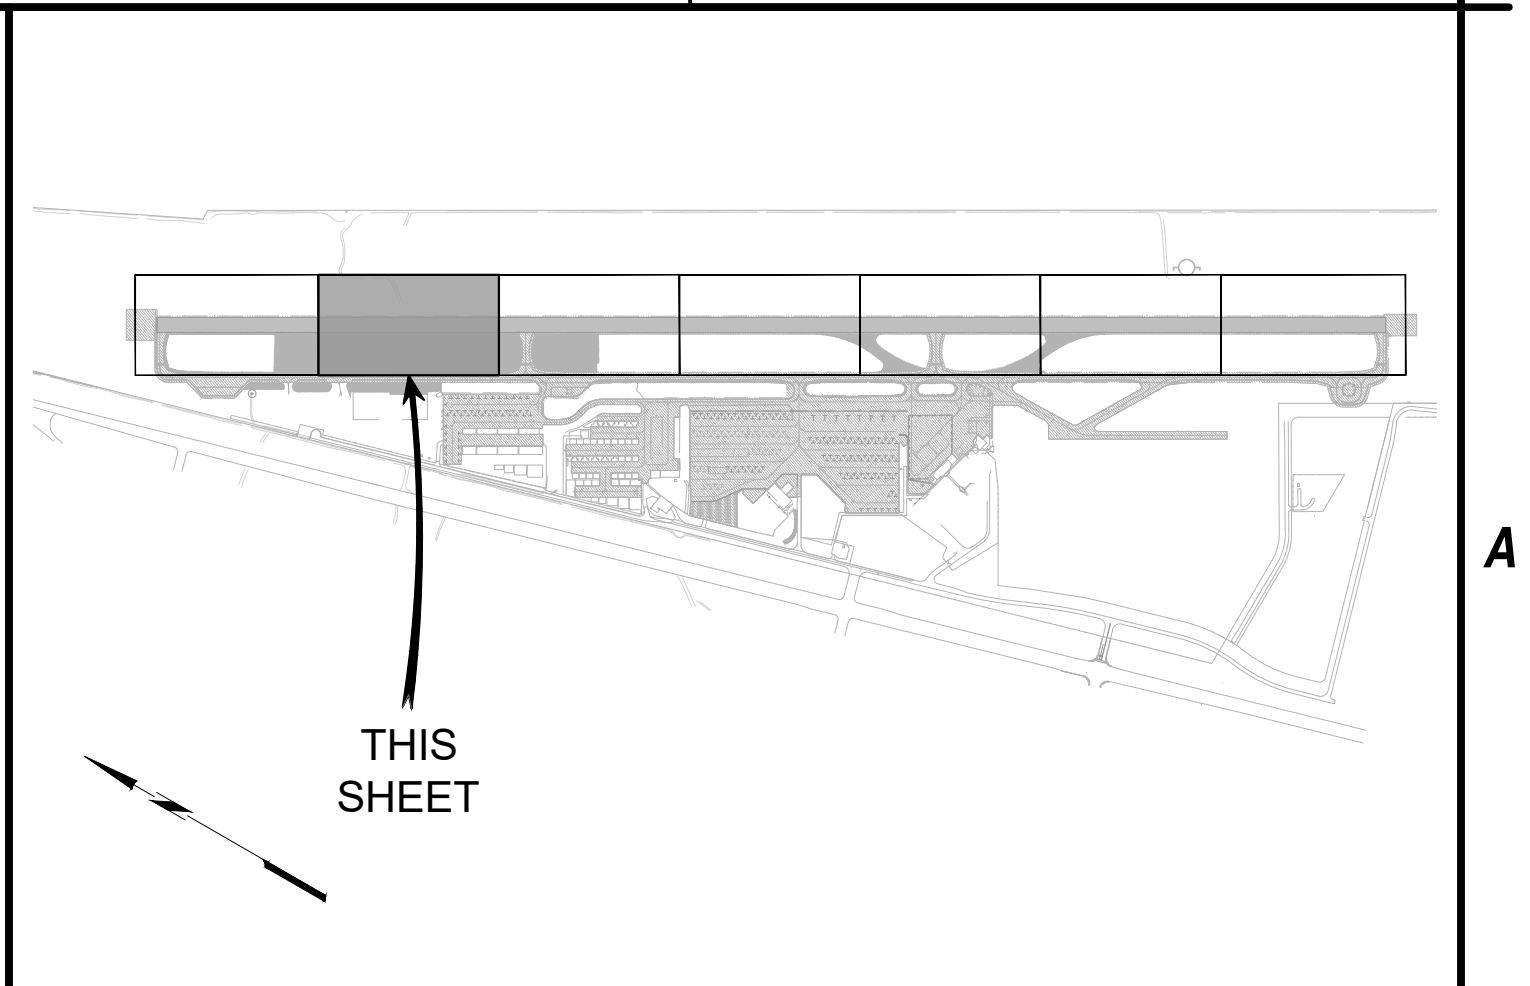

A4 KEY MAP
NOT TO SCALE

GSB-88 AIRPORT ASPHALT SEAL COAT

PROGRAM SM 312C

LAKE HAVASU CITY MUNICIPAL AIRPORT

LAKE HAVASU CITY, AIRIZONA

MARK	DATE	DESCRIPTION
REVISIONS		
PROJECT NO: SM 312		
DATE: SEPTEMBER 2025		
DRAWN BY:		
DESIGNED BY:		
CHECKED BY:		


RUNWAY

SEAL COAT


PLAN

C102


4 of 32

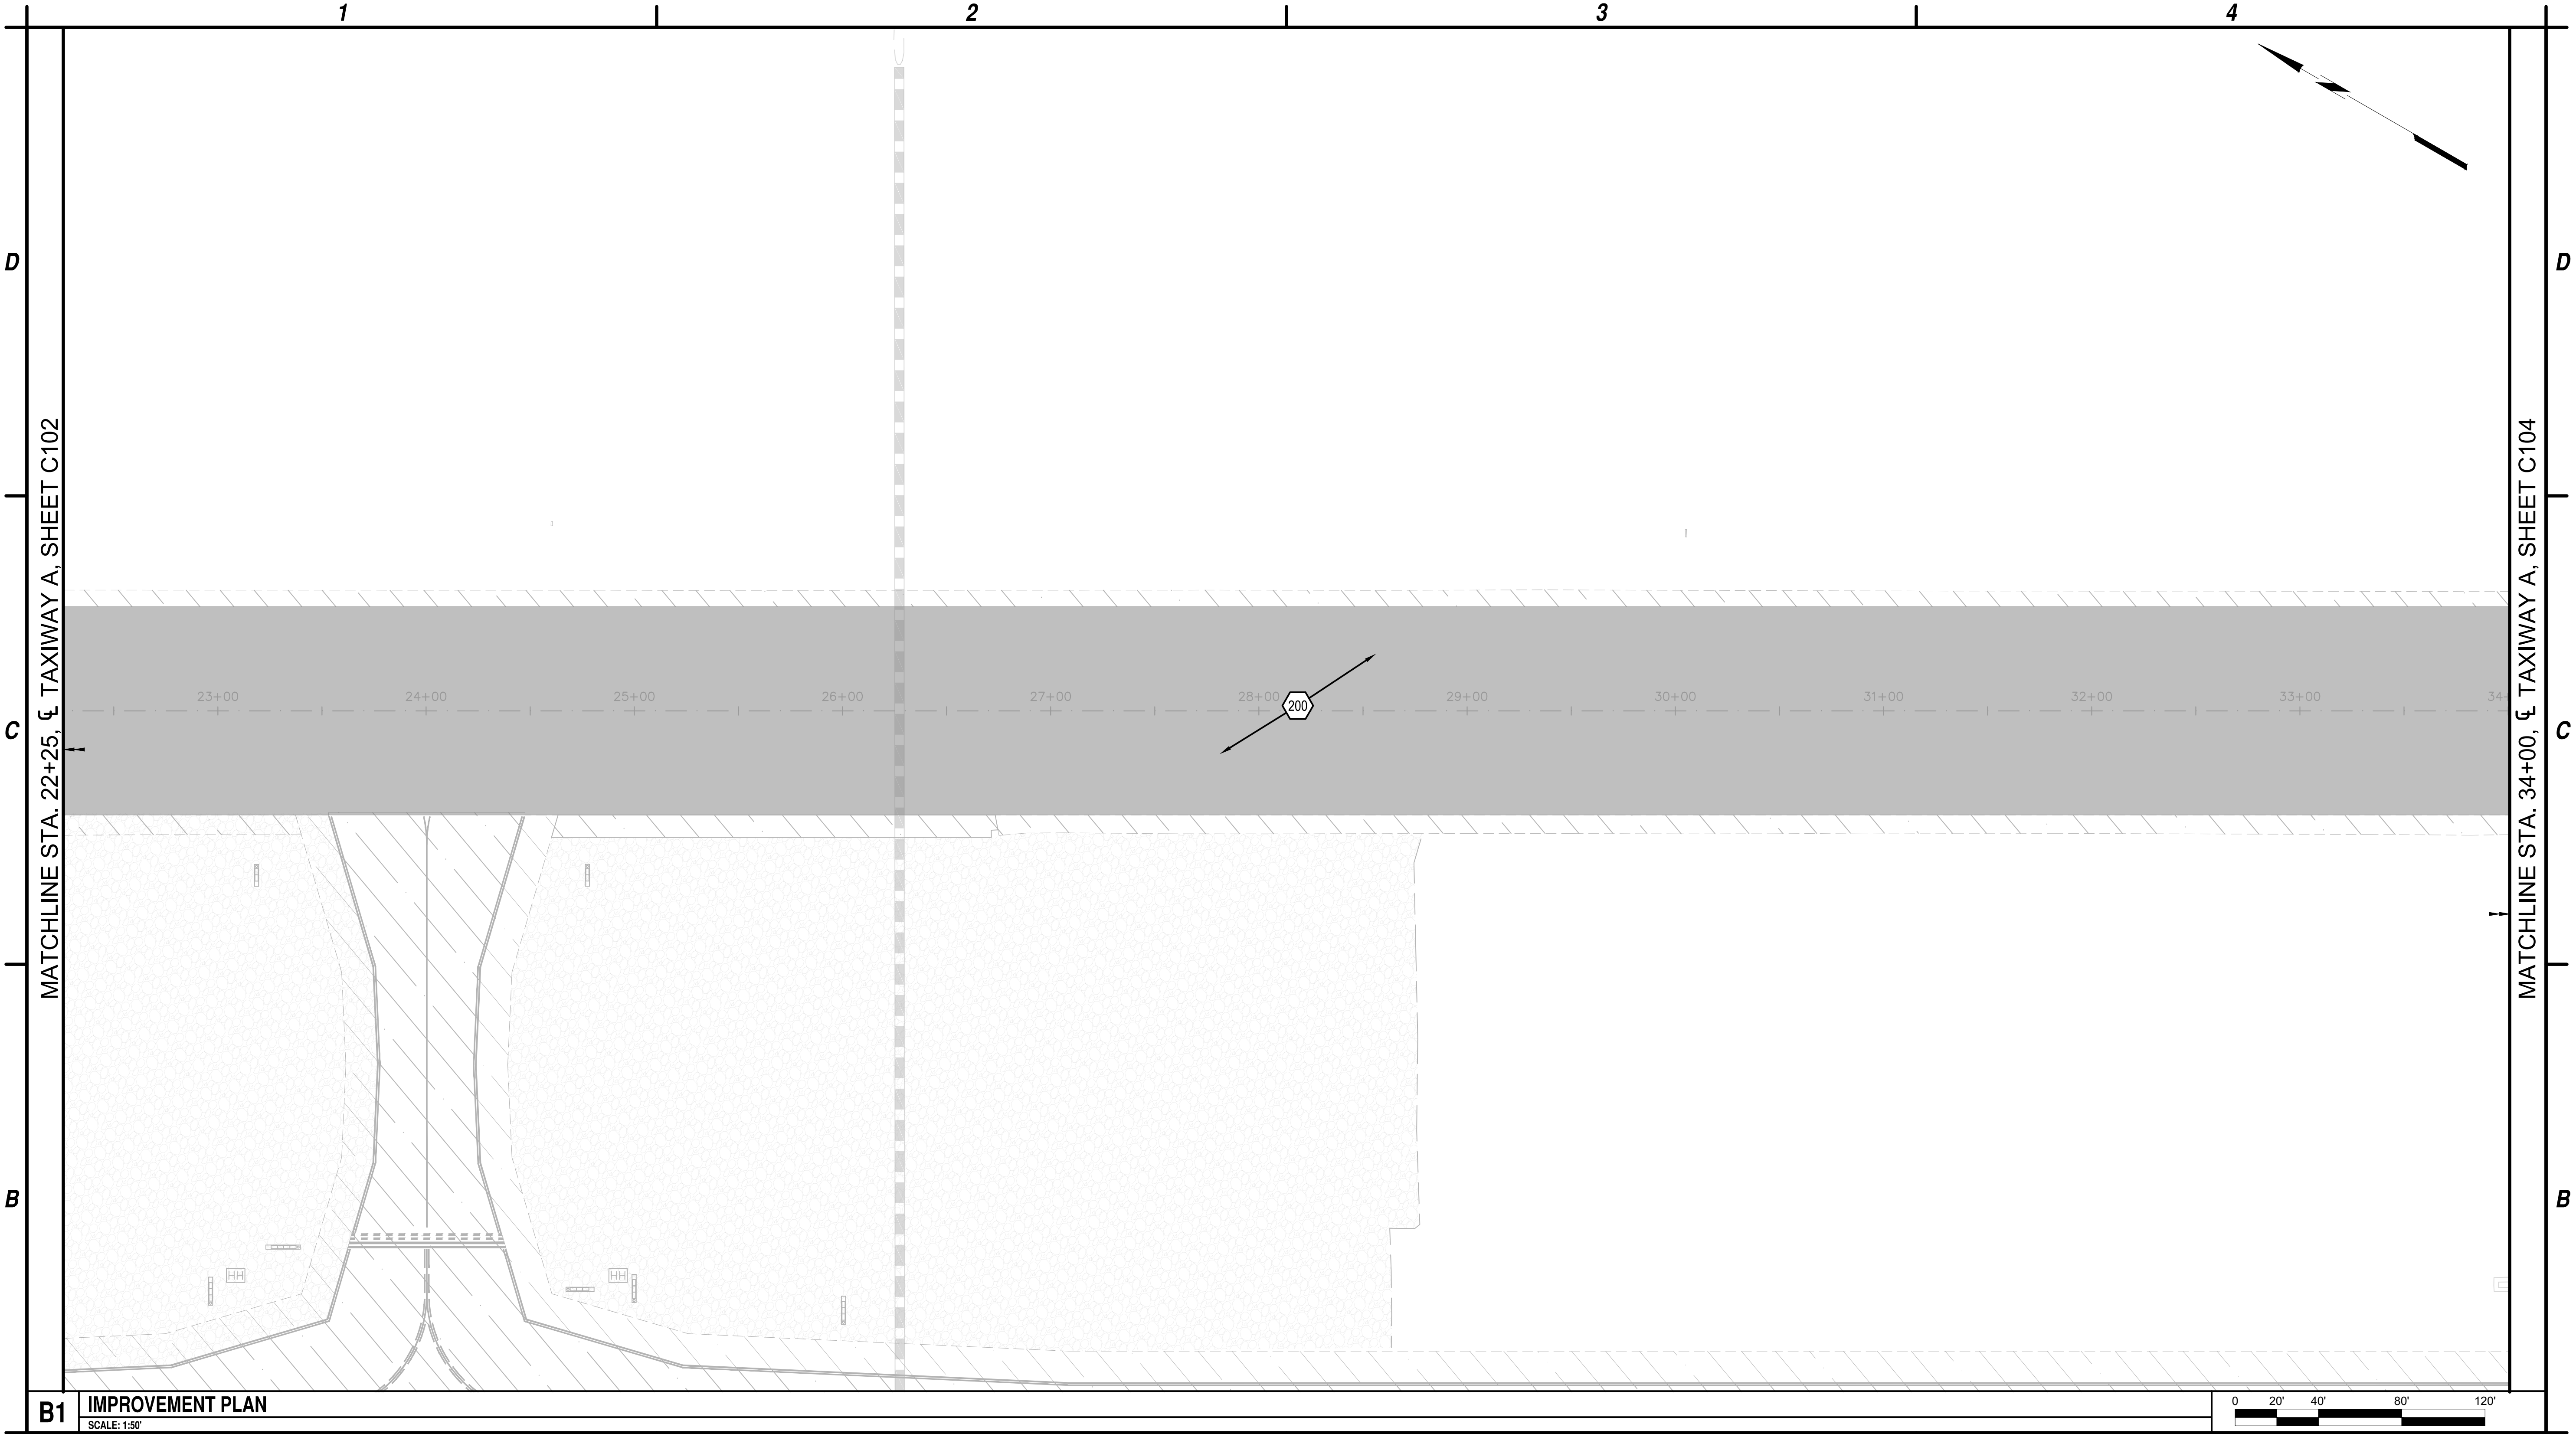


B1 IMPROVEMENT PLAN
SCALE: 1:50'

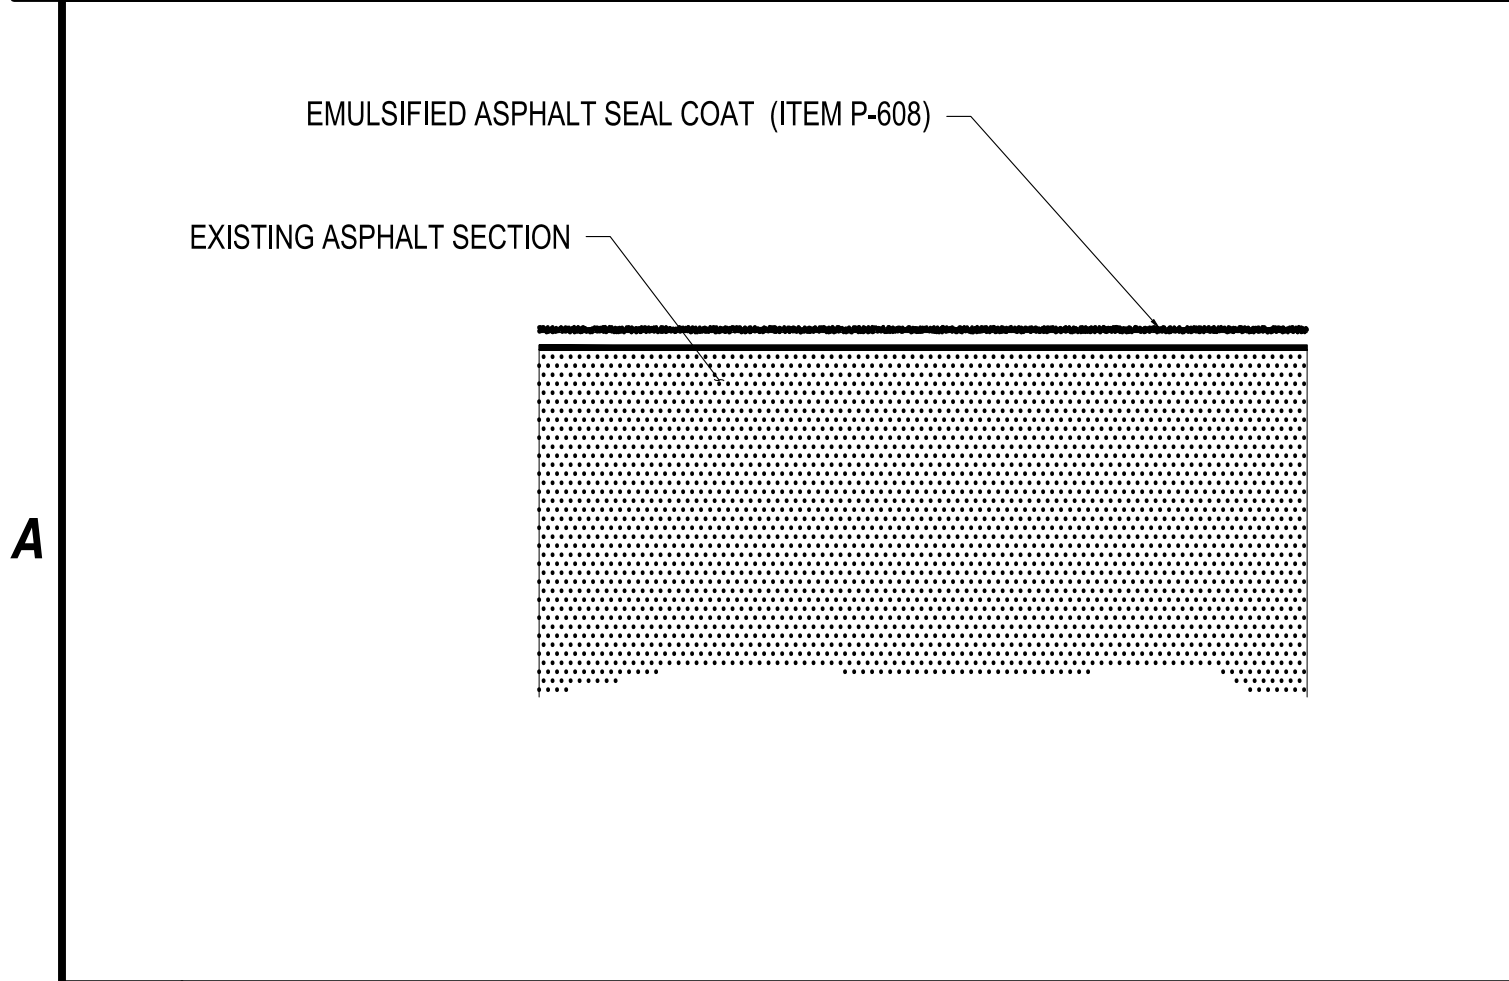


A1 ASPHALT EMULSION SEAL DETAIL
NOT TO SCALE

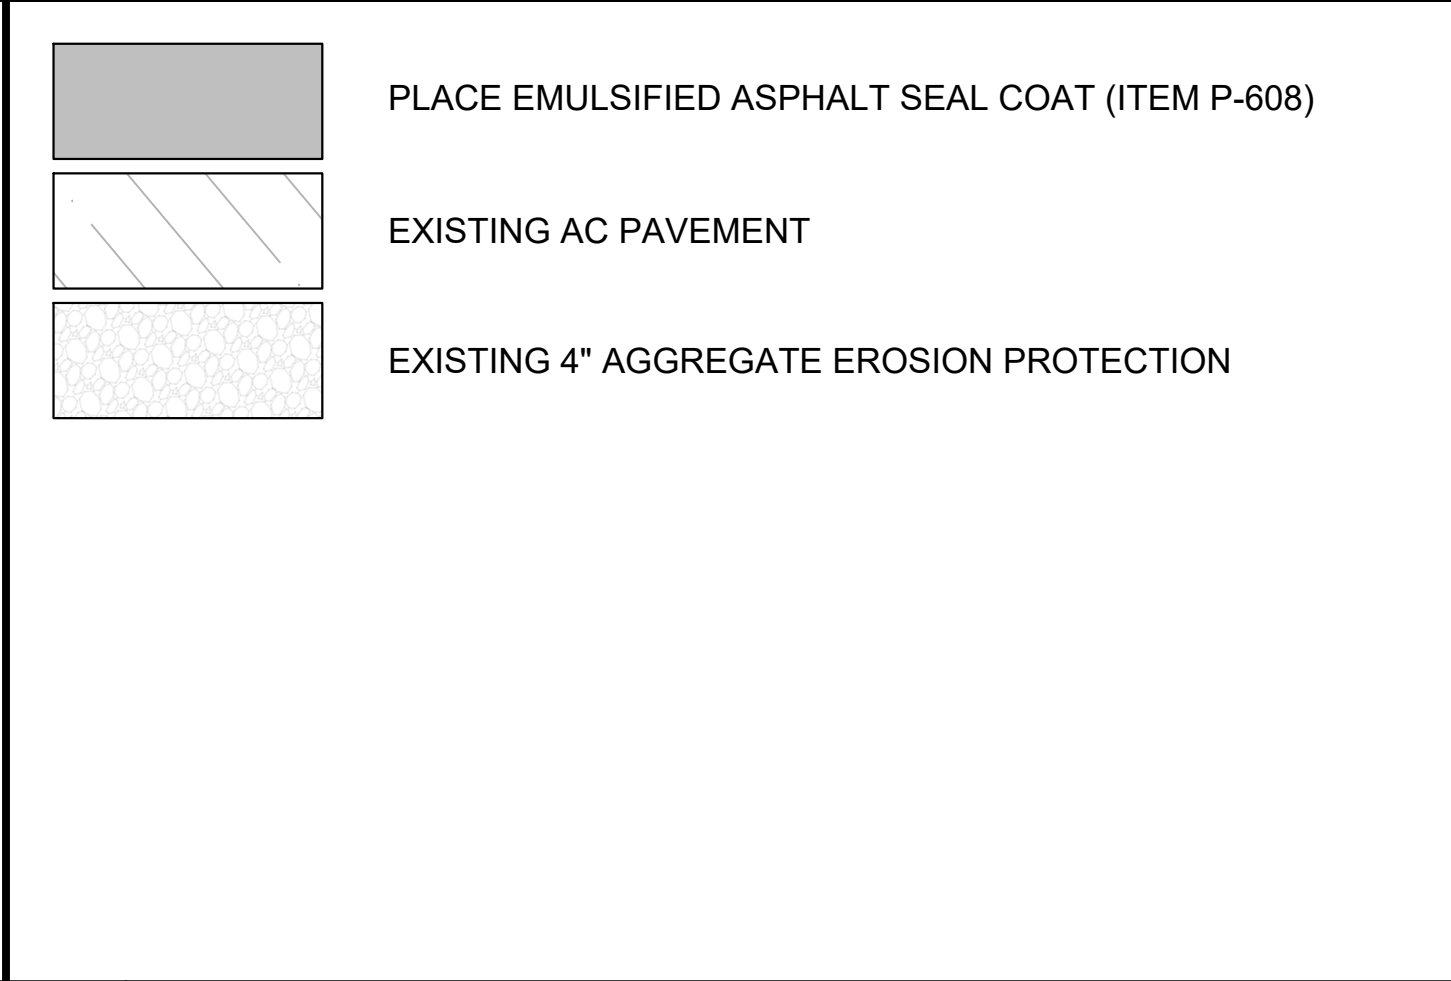

A2 LEGEND
NOT TO SCALE

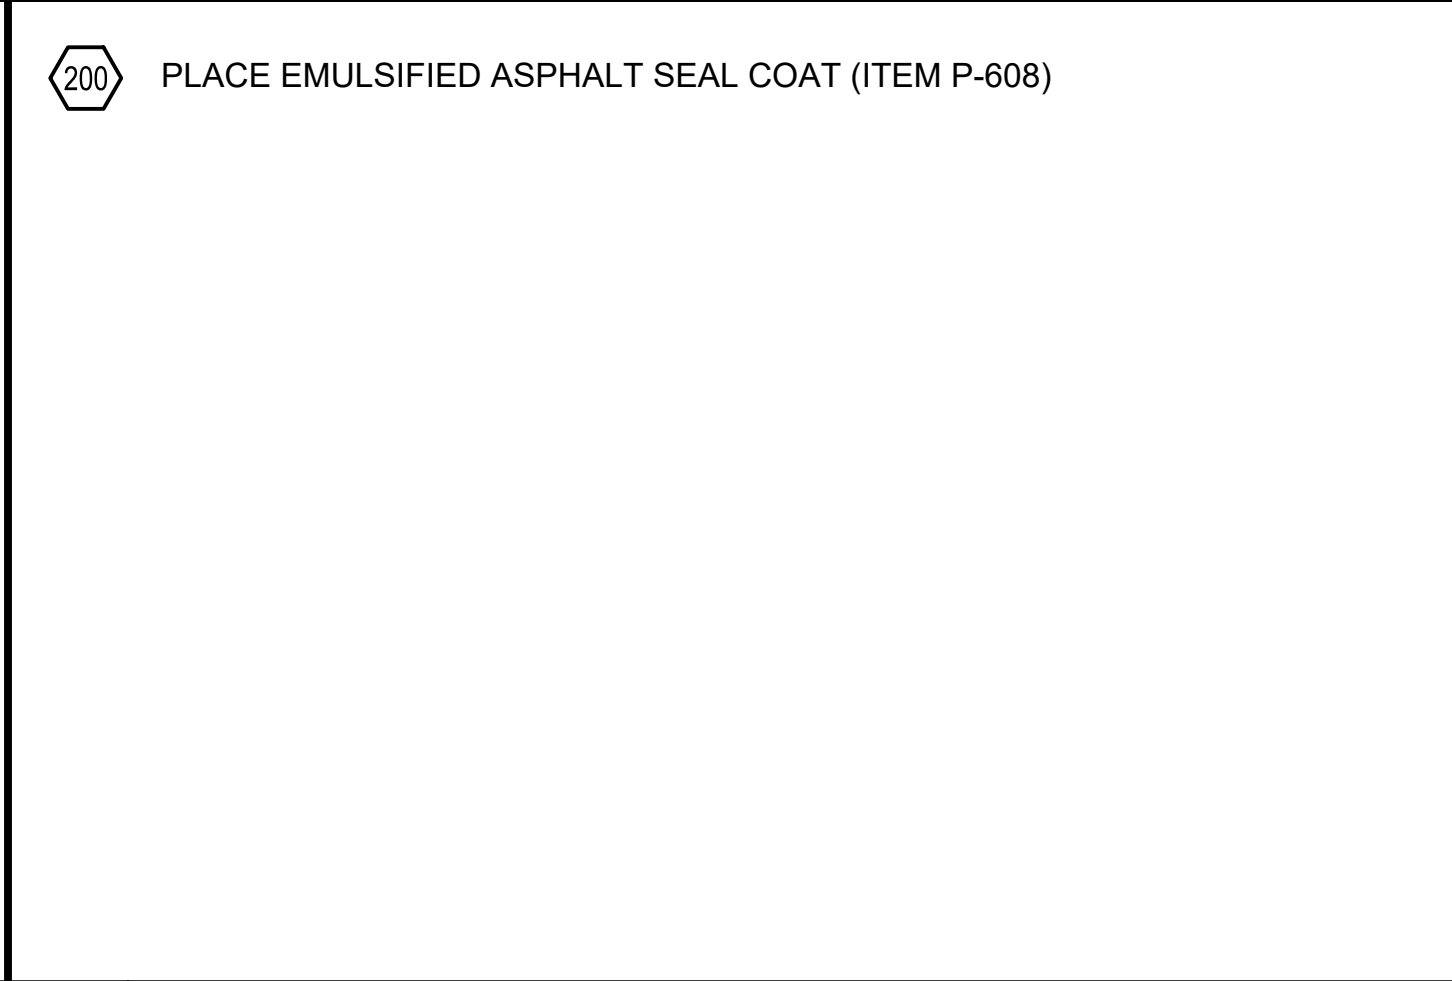

A3 CONSTRUCTION NOTES
NOT TO SCALE

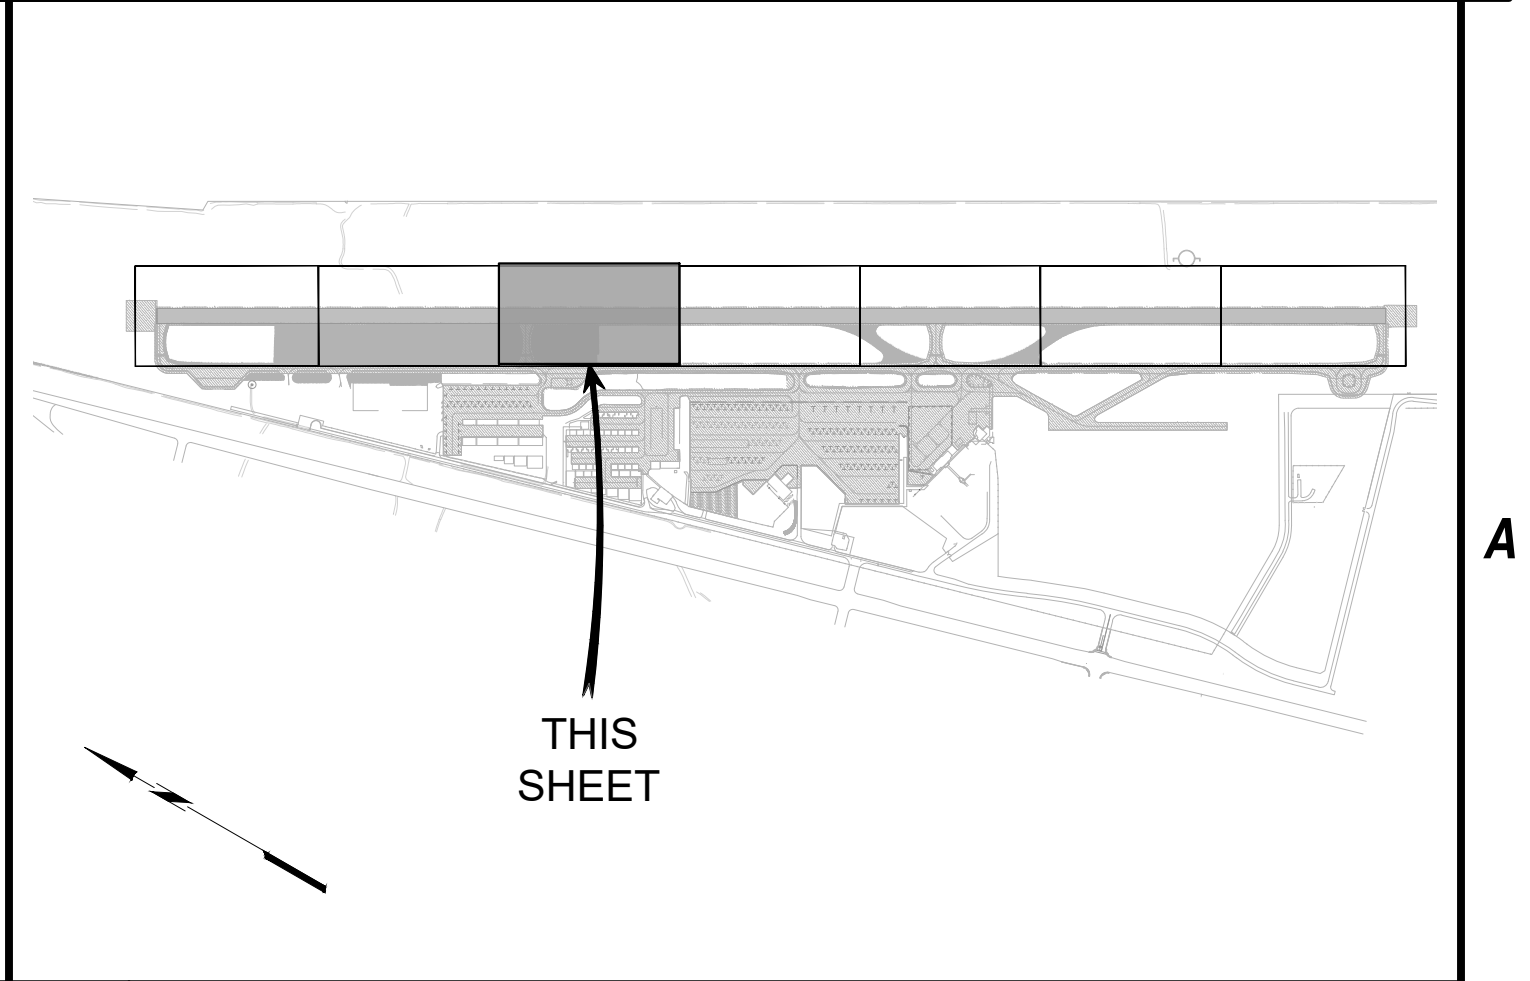

A4 KEY MAP
NOT TO SCALE

GSB-88 AIRPORT ASPHALT SEAL COAT

PROGRAM SM 312C

LAKE HAVASU CITY MUNICIPAL AIRPORT


LAKE HAVASU CITY, AIRIZONA

MARK	DATE	DESCRIPTION
REVISIONS		
PROJECT NO: SM 312		
DATE: SEPTEMBER 2025		
DRAWN BY:		
DESIGNED BY:		
CHECKED BY:		


RUNWAY SEAL COAT PLAN

C103

5 of 32

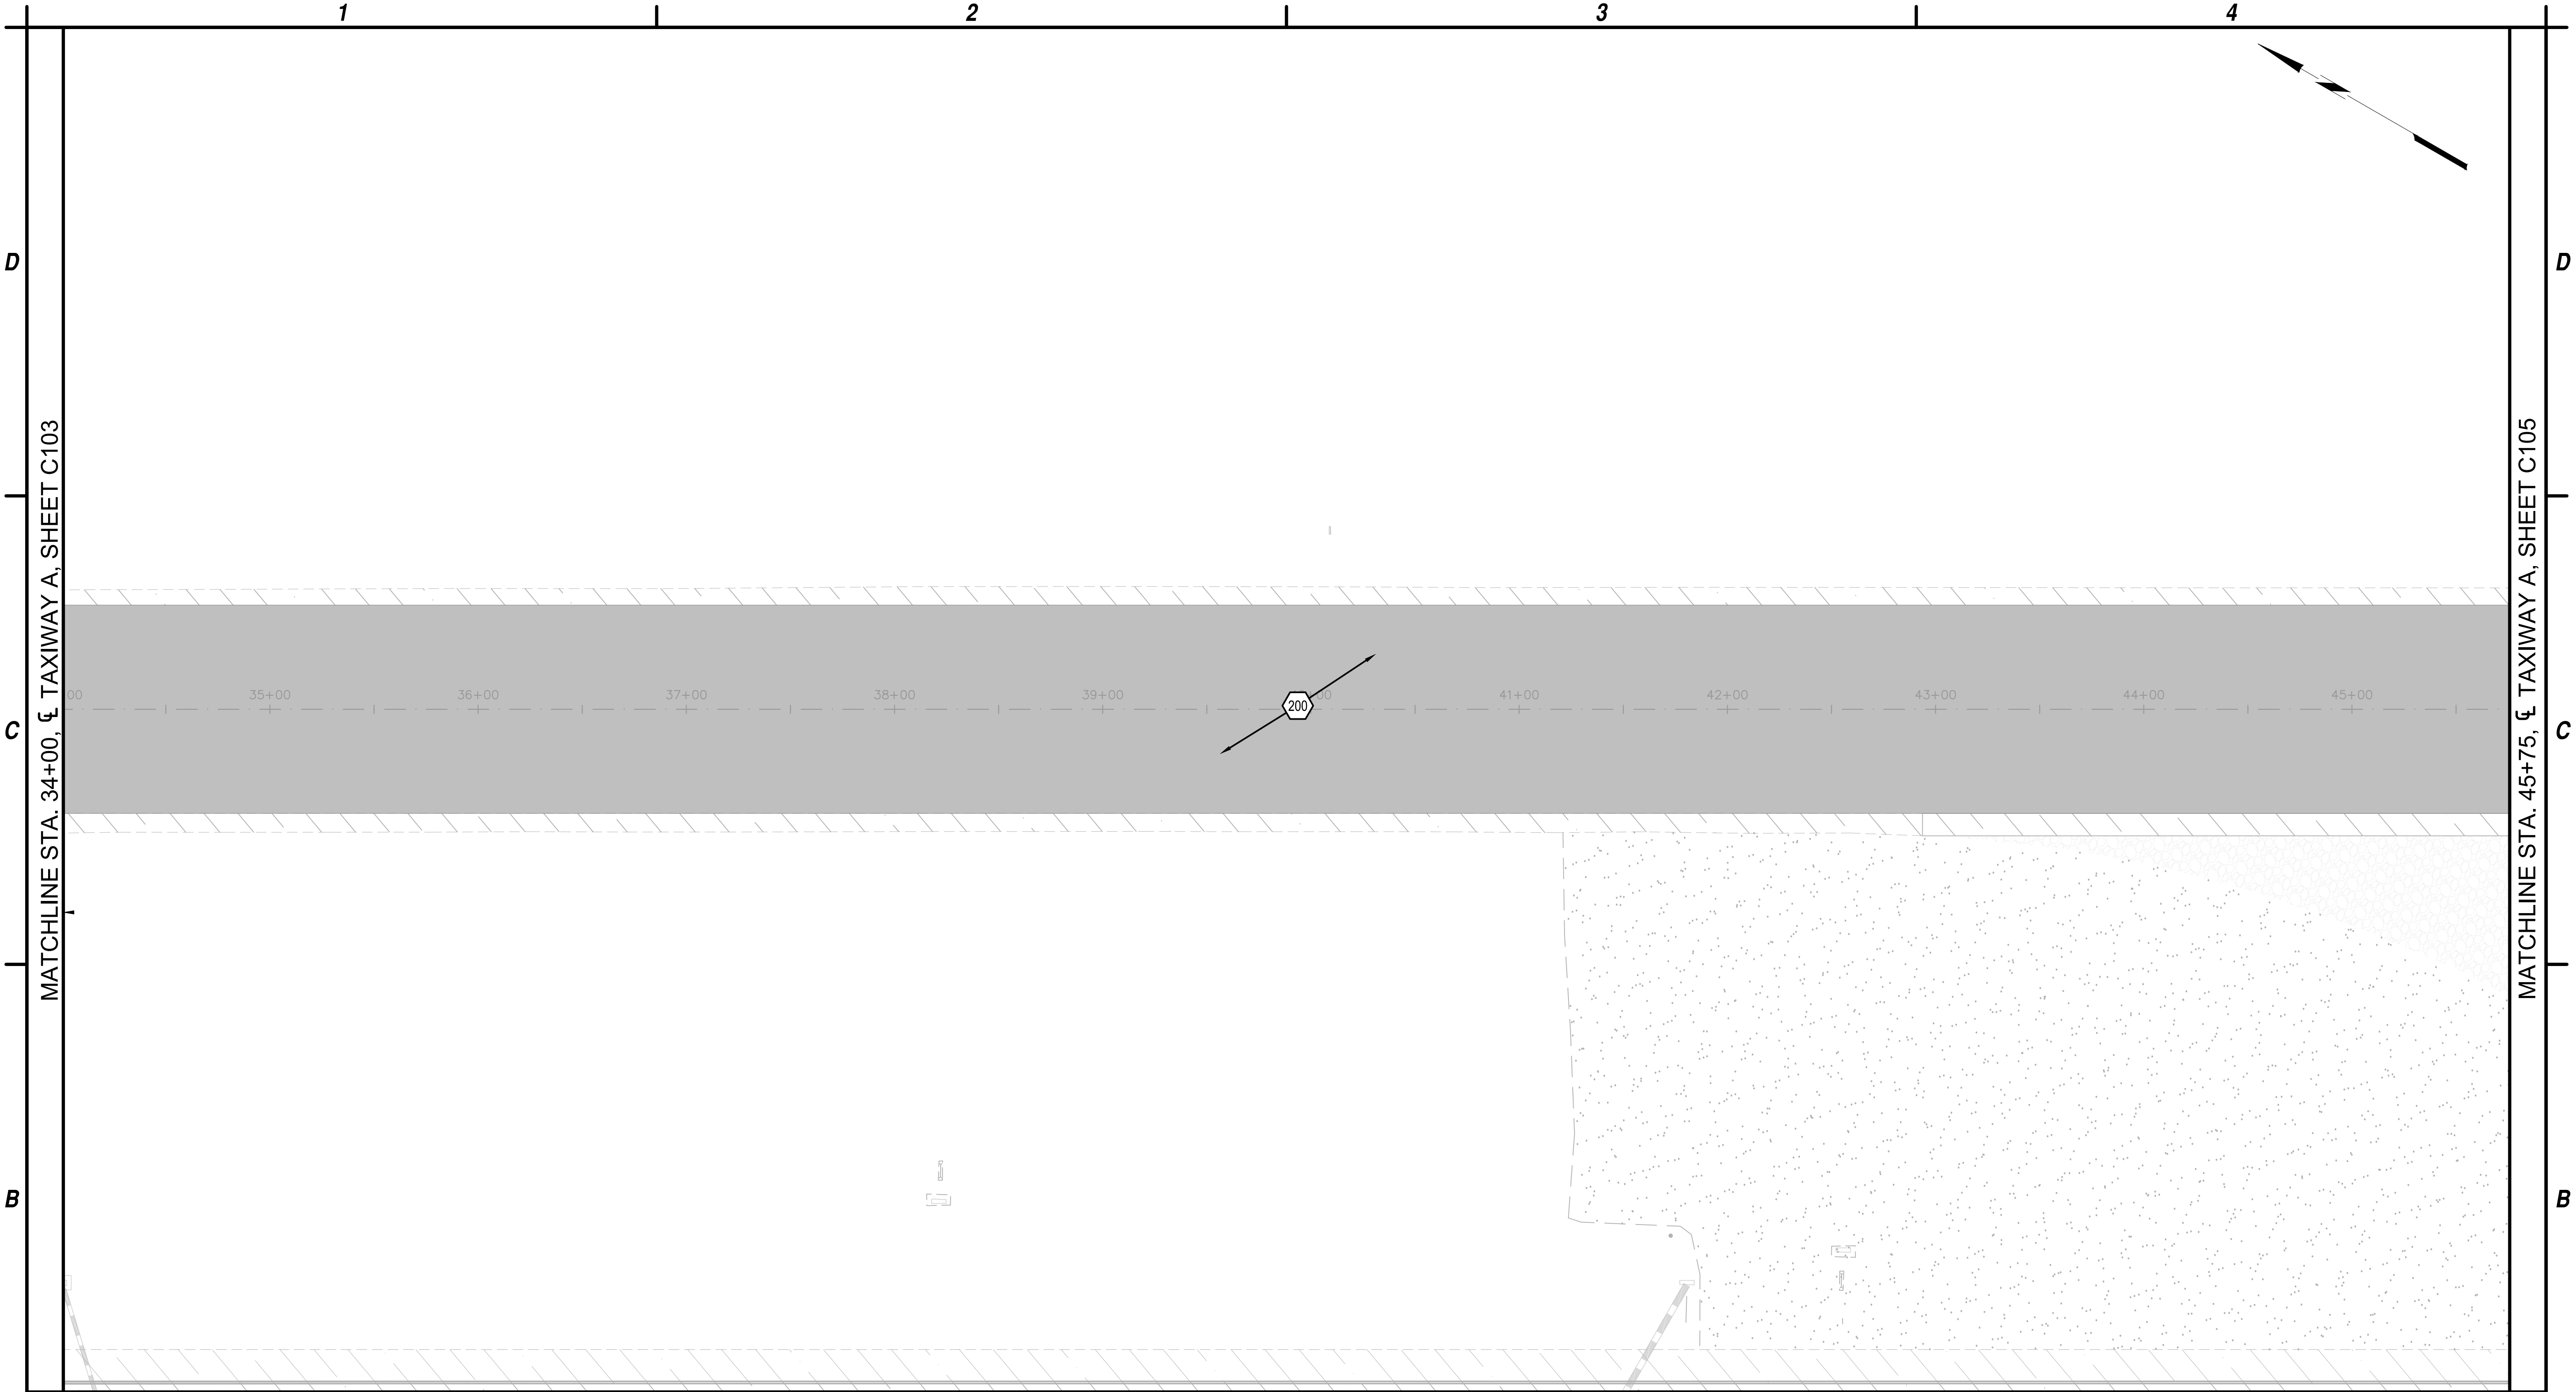

B1 IMPROVEMENT PLAN
SCALE: 1"=50'

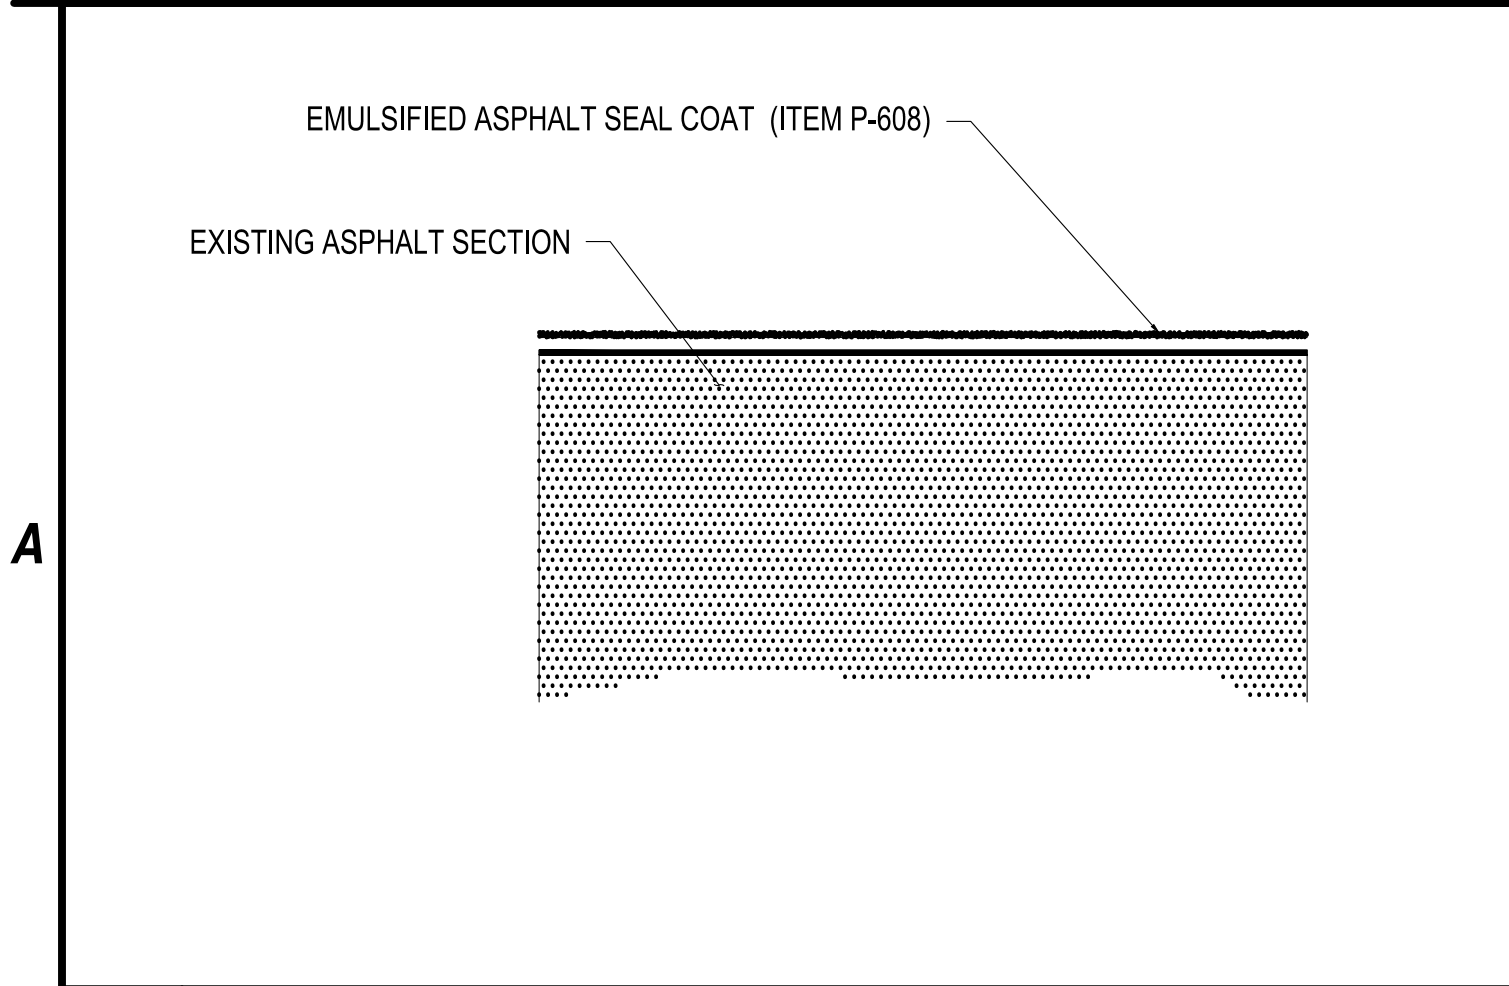


A1 ASPHALT EMULSION SEAL DETAIL
NOT TO SCALE

	PLACE EMULSIFIED ASPHALT SEAL COAT (ITEM P-608)
	EXISTING AC PAVEMENT
	EXISTING 4" AGGREGATE EROSION PROTECTION
	EXISTING SOIL CEMENT


A2 LEGEND
NOT TO SCALE

 PLACE EMULSIFIED ASPHALT SEAL COAT (ITEM P-608)

A3 CONSTRUCTION NOTES
NOT TO SCALE

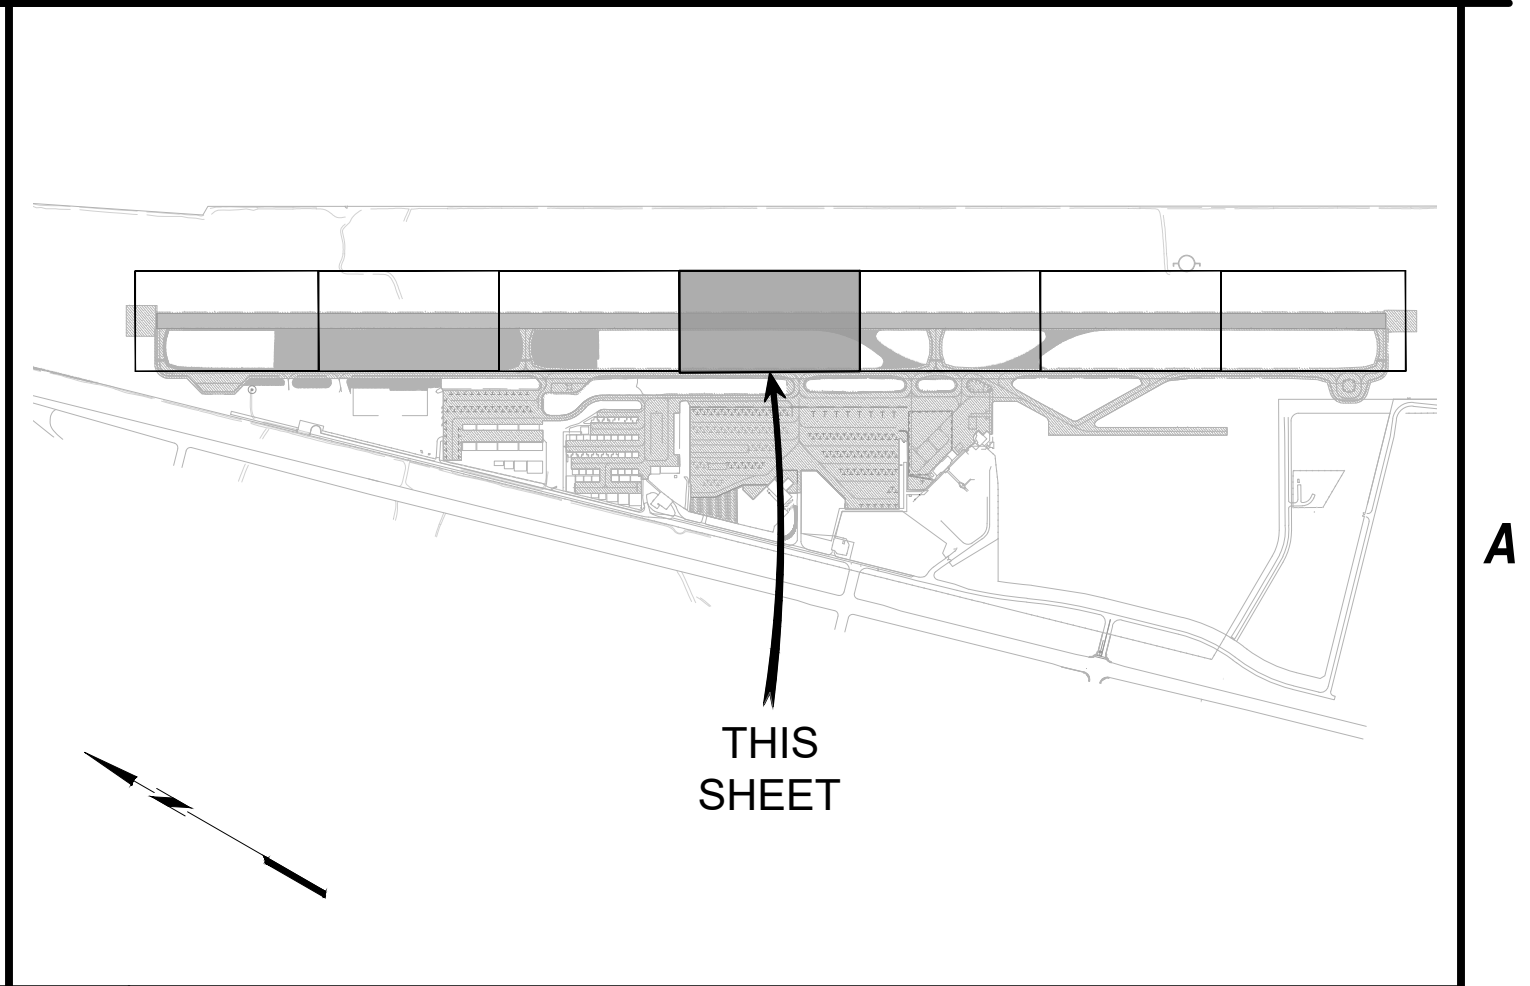






A4 KEY MAP
NOT TO SCALE

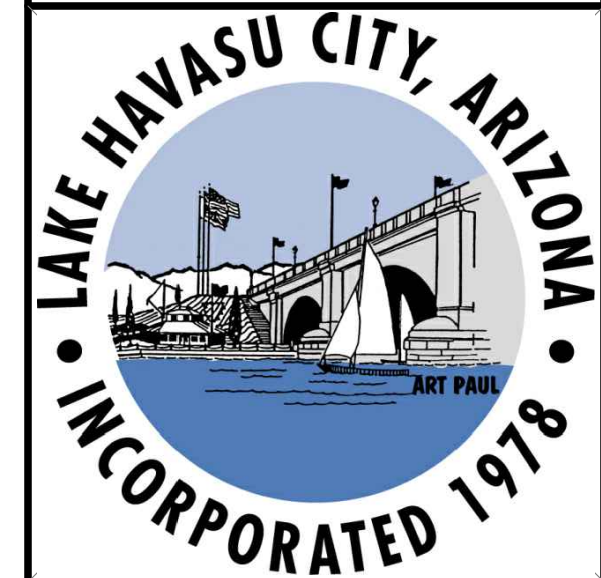

GSB-88 AIRPORT ASPHALT SEAL COAT
PROGRAM SM 312C
LAKE HAVASU CITY MUNICIPAL AIRPORT
LAKE HAVASU CITY, AIRIZONA

MARK	DATE	DESCRIPTION
REVISIONS		
PROJECT NO: SM 312		
DATE: SEPTEMBER 2025		
DRAWN BY:		
DESIGNED BY:		
CHECKED BY:		

RUNWAY
SEAL COAT
PLAN

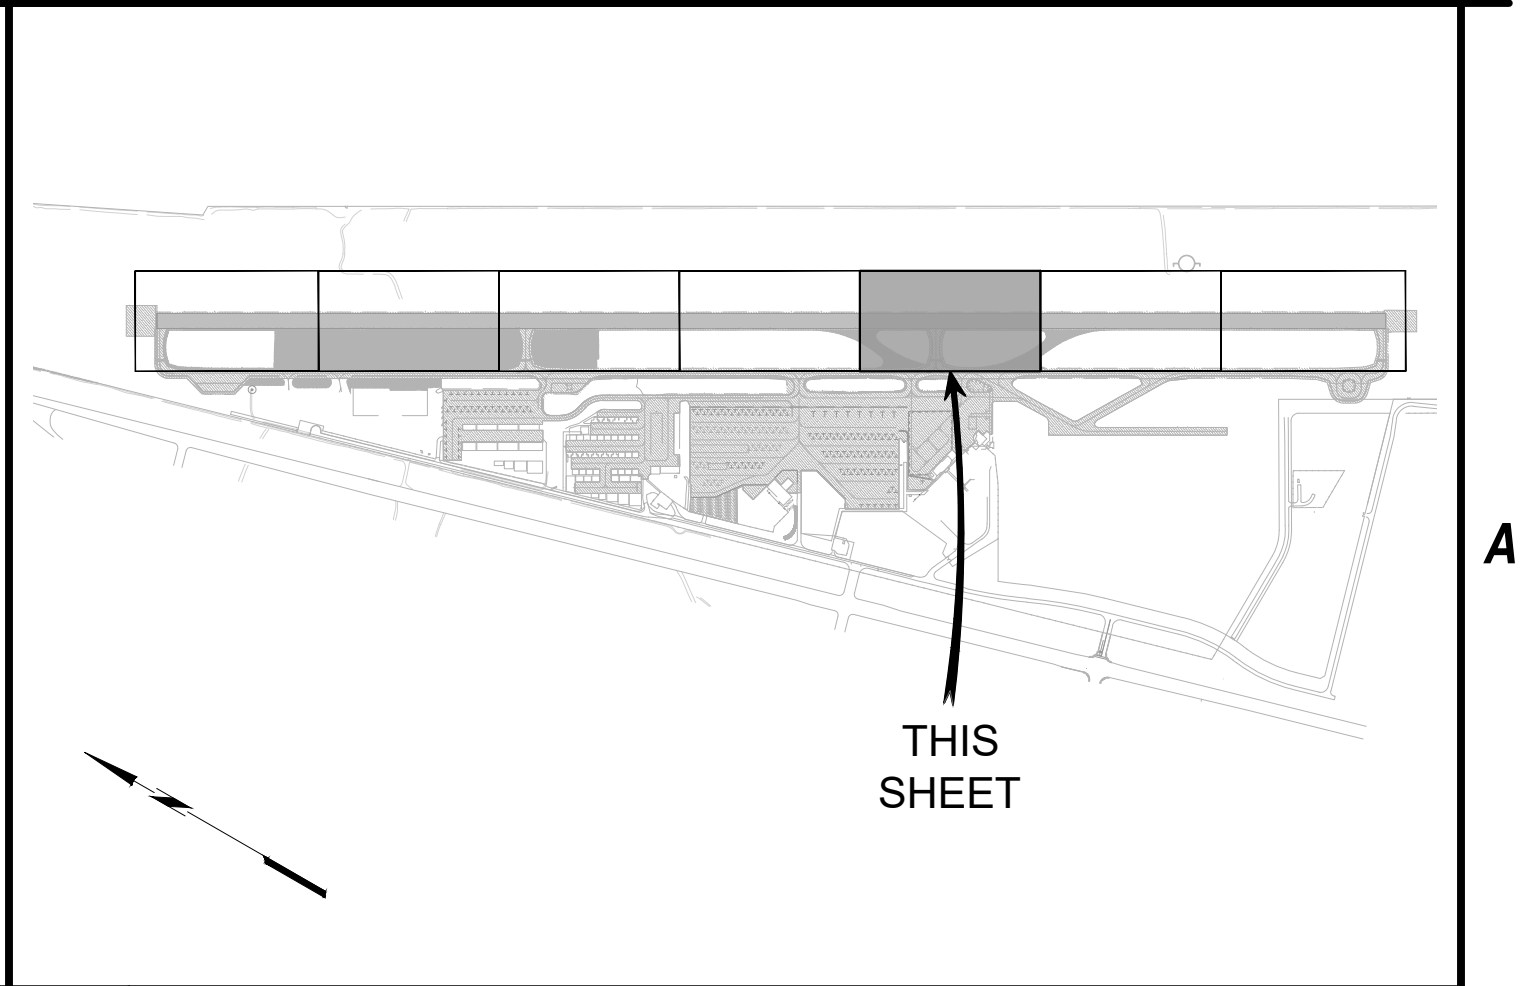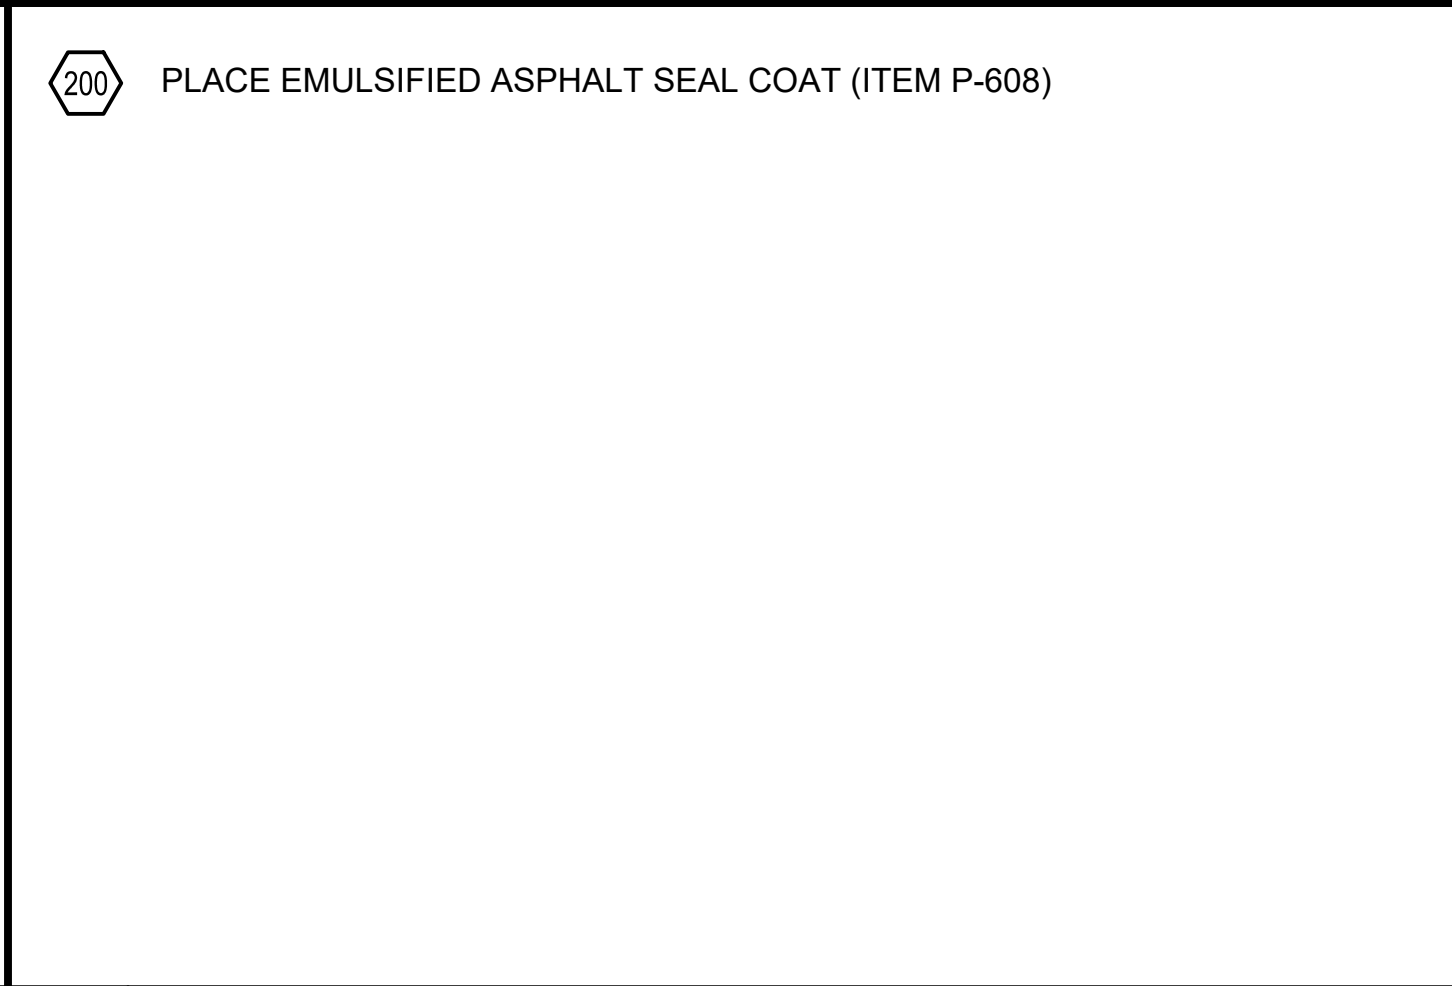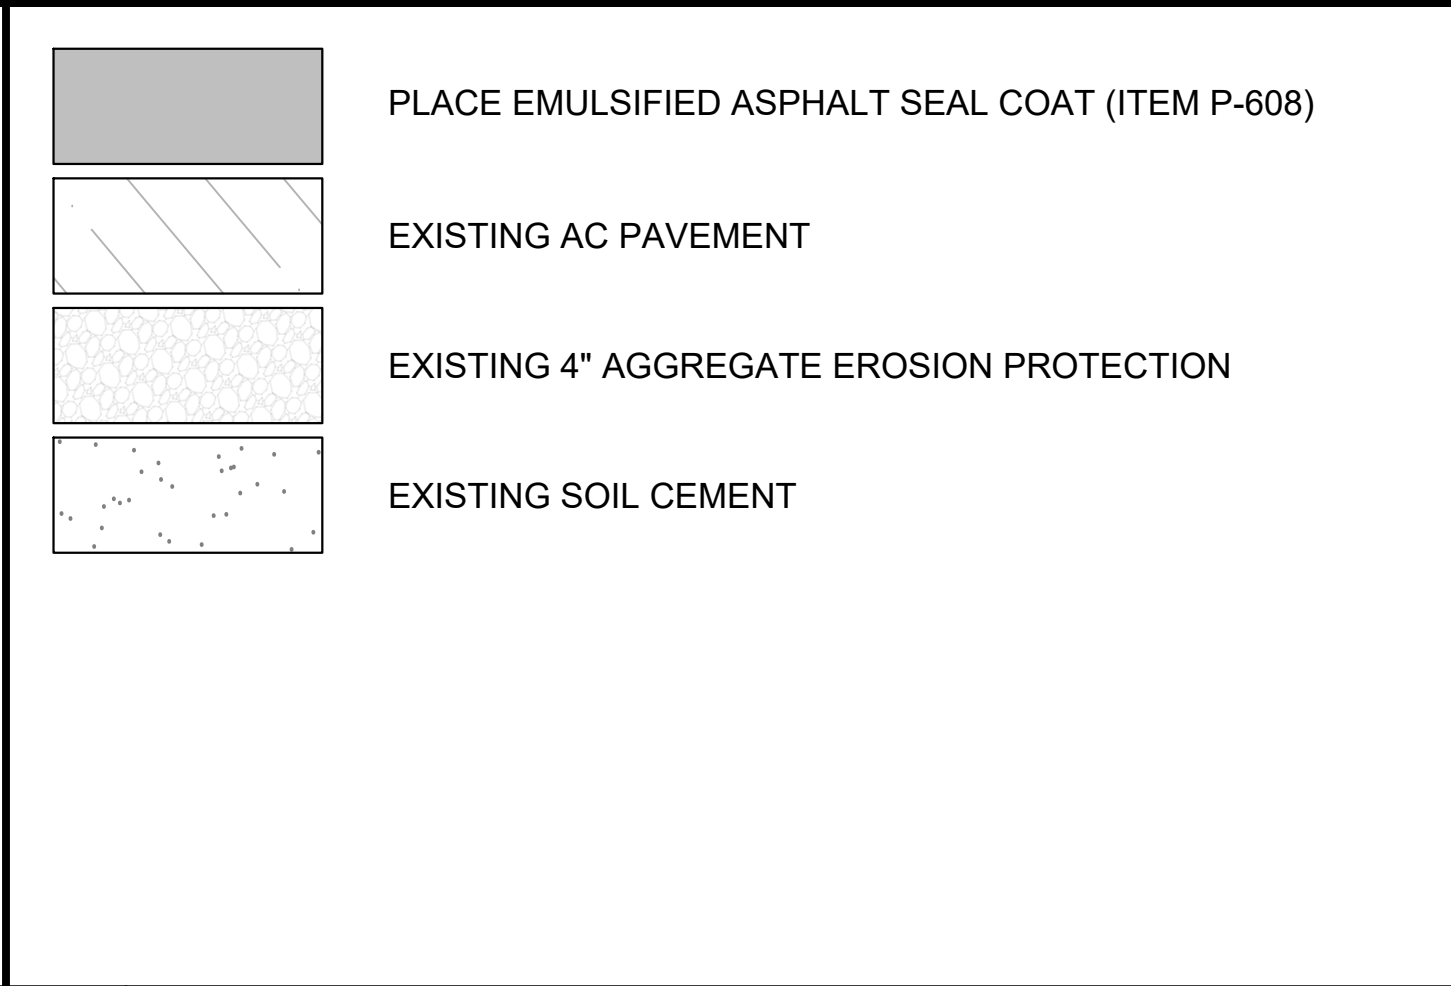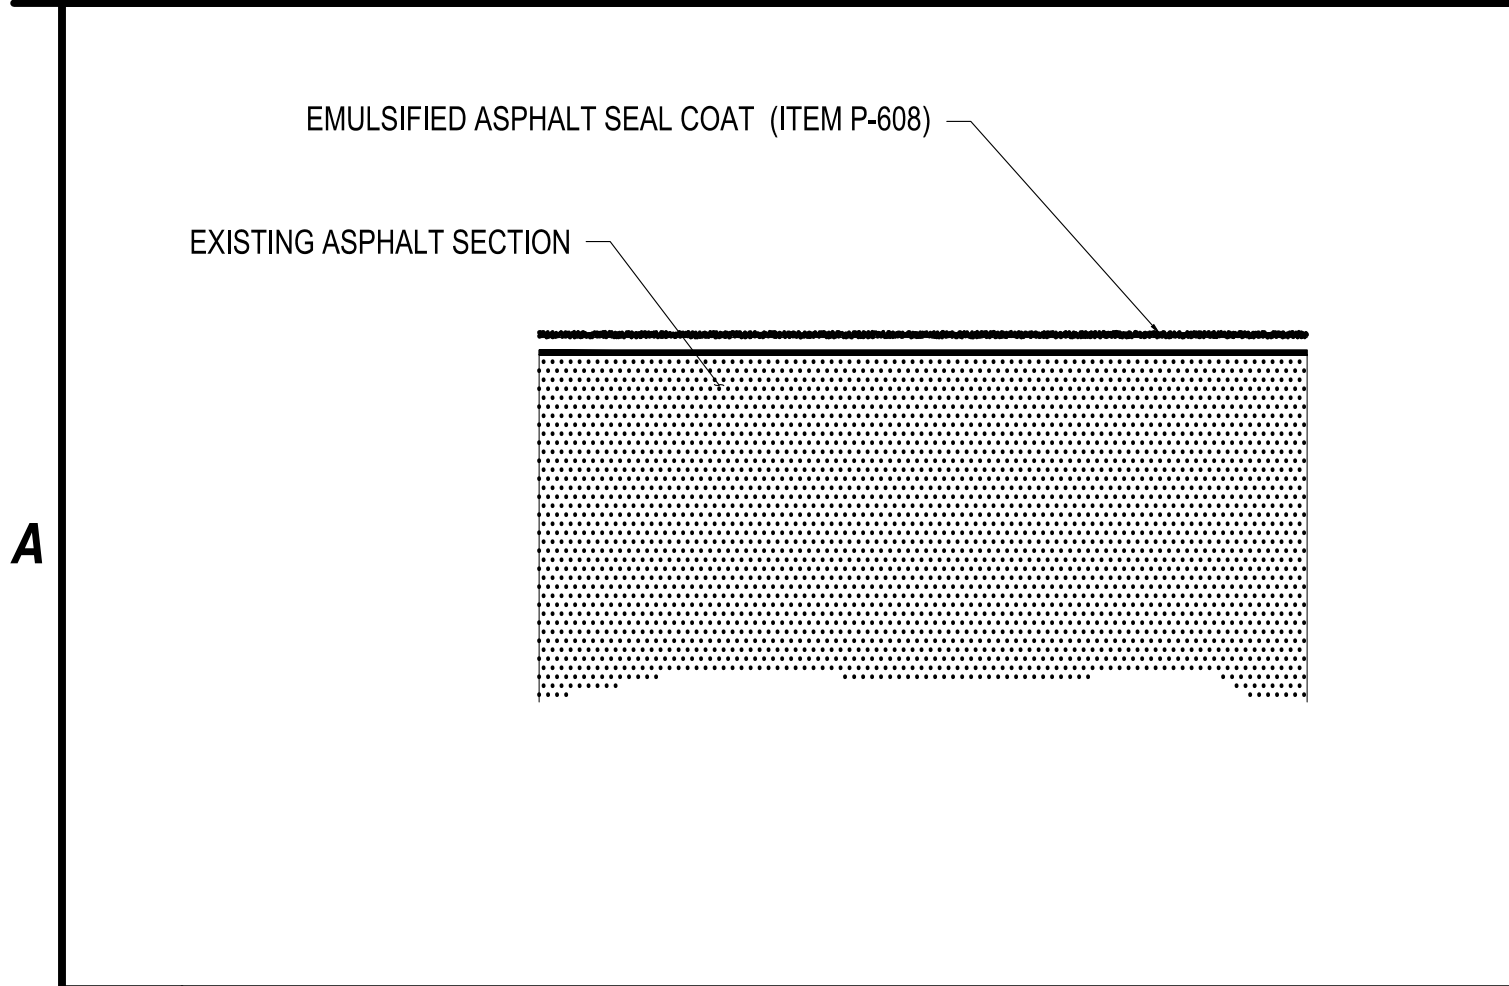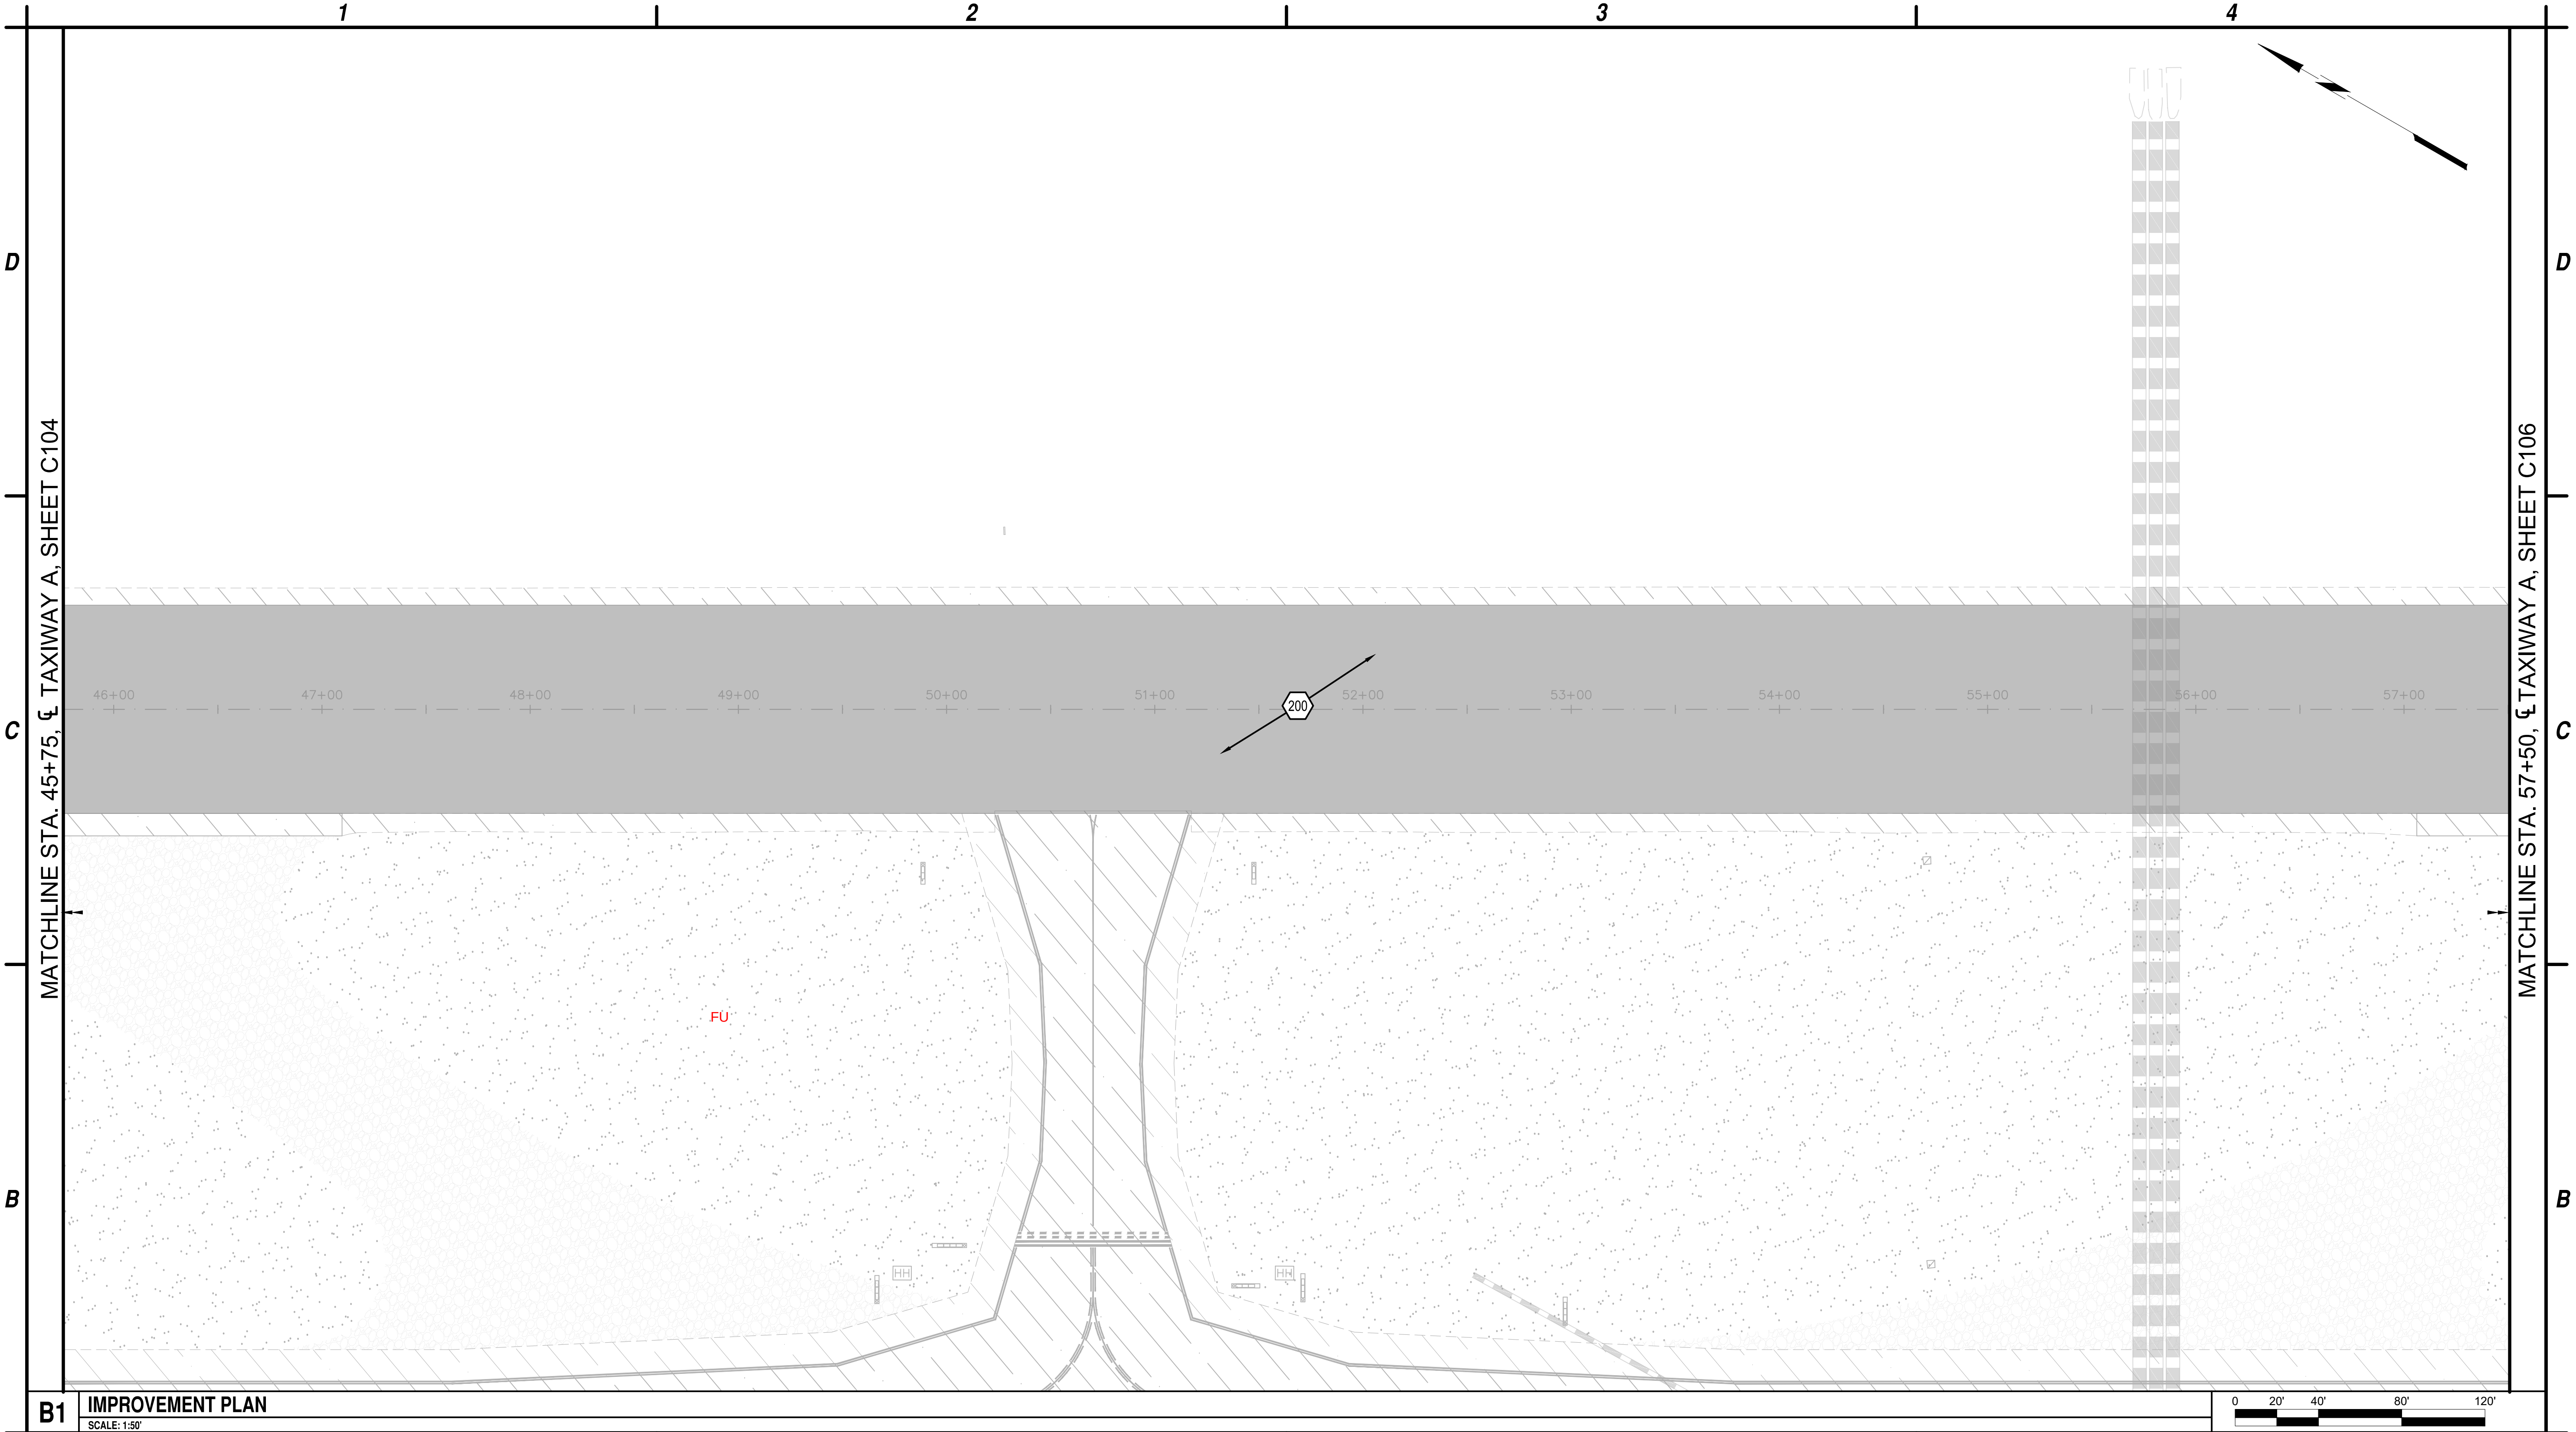




GSB-88 AIRPORT ASPHALT SEAL COAT
PROGRAM SM 312C

LAKE HAVASU CITY MUNICIPAL AIRPORT
LAKE HAVASU CITY, AIRIZONA


MARK	DATE	DESCRIPTION
REVISIONS		
PROJECT NO: SM 312		
DATE: SEPTEMBER 2025		
DRAWN BY:		
DESIGNED BY:		
CHECKED BY:		

RUNWAY
SEAL COAT
PLAN


C105
7 of 32

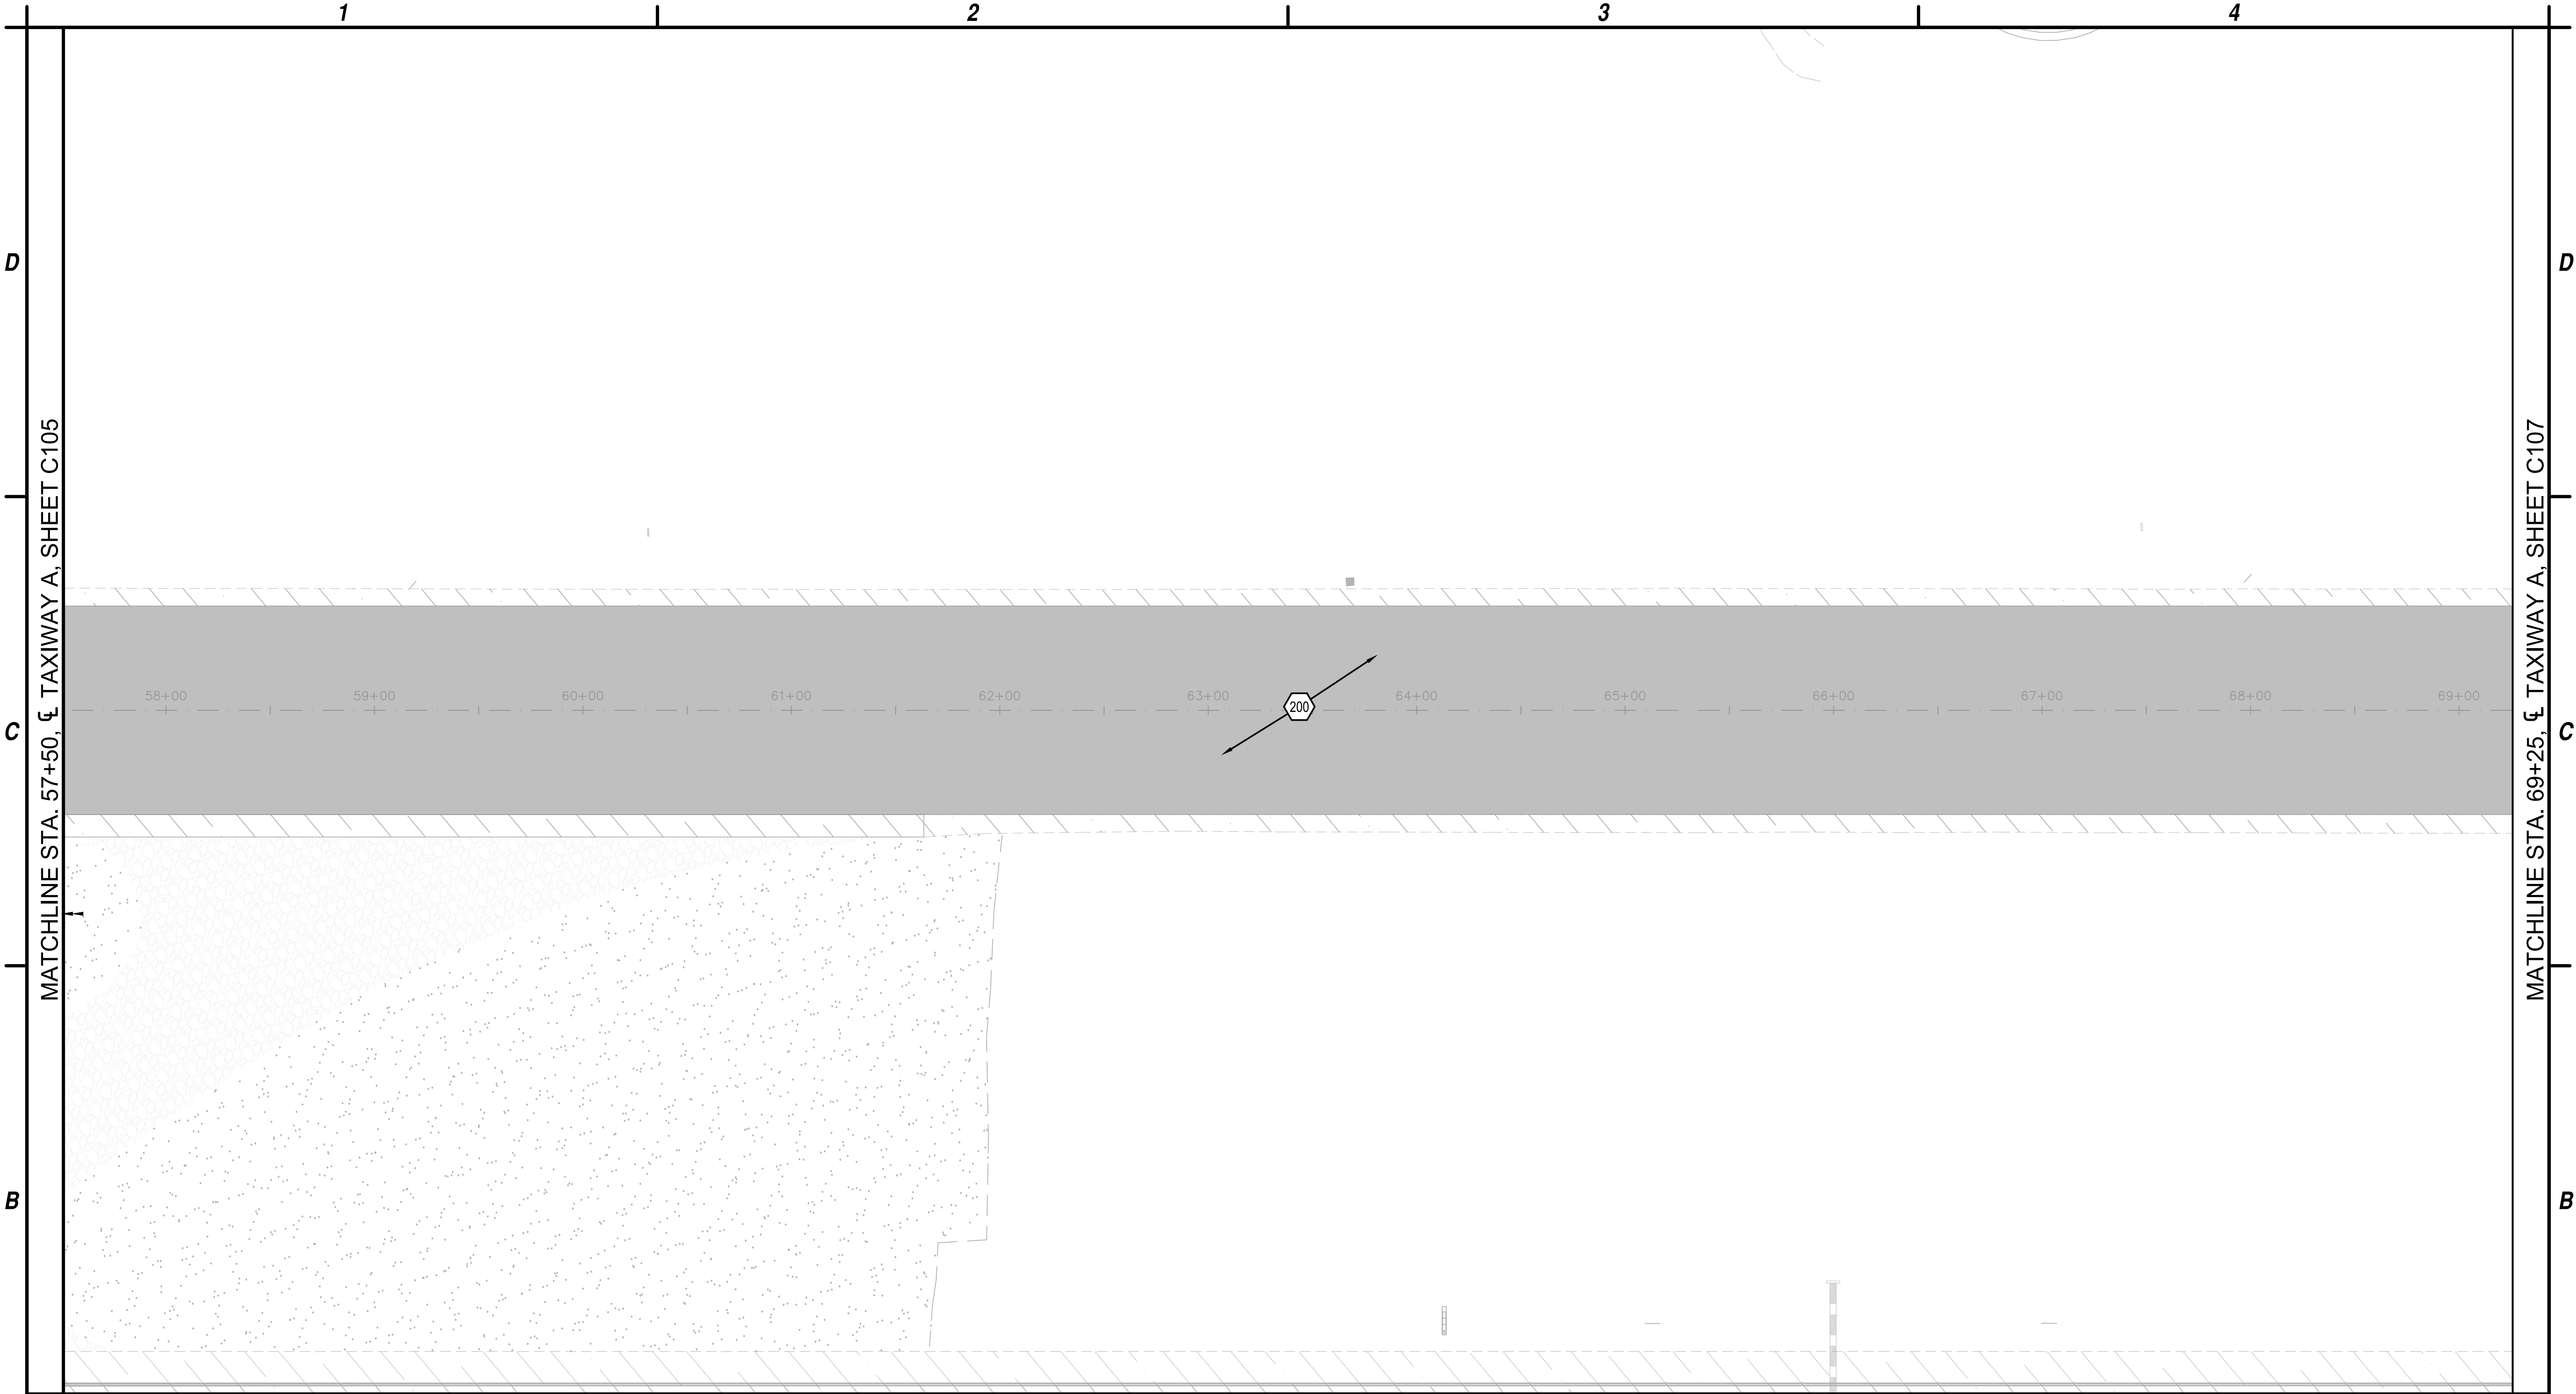


B1 IMPROVEMENT PLAN
SCALE: 1"=50'

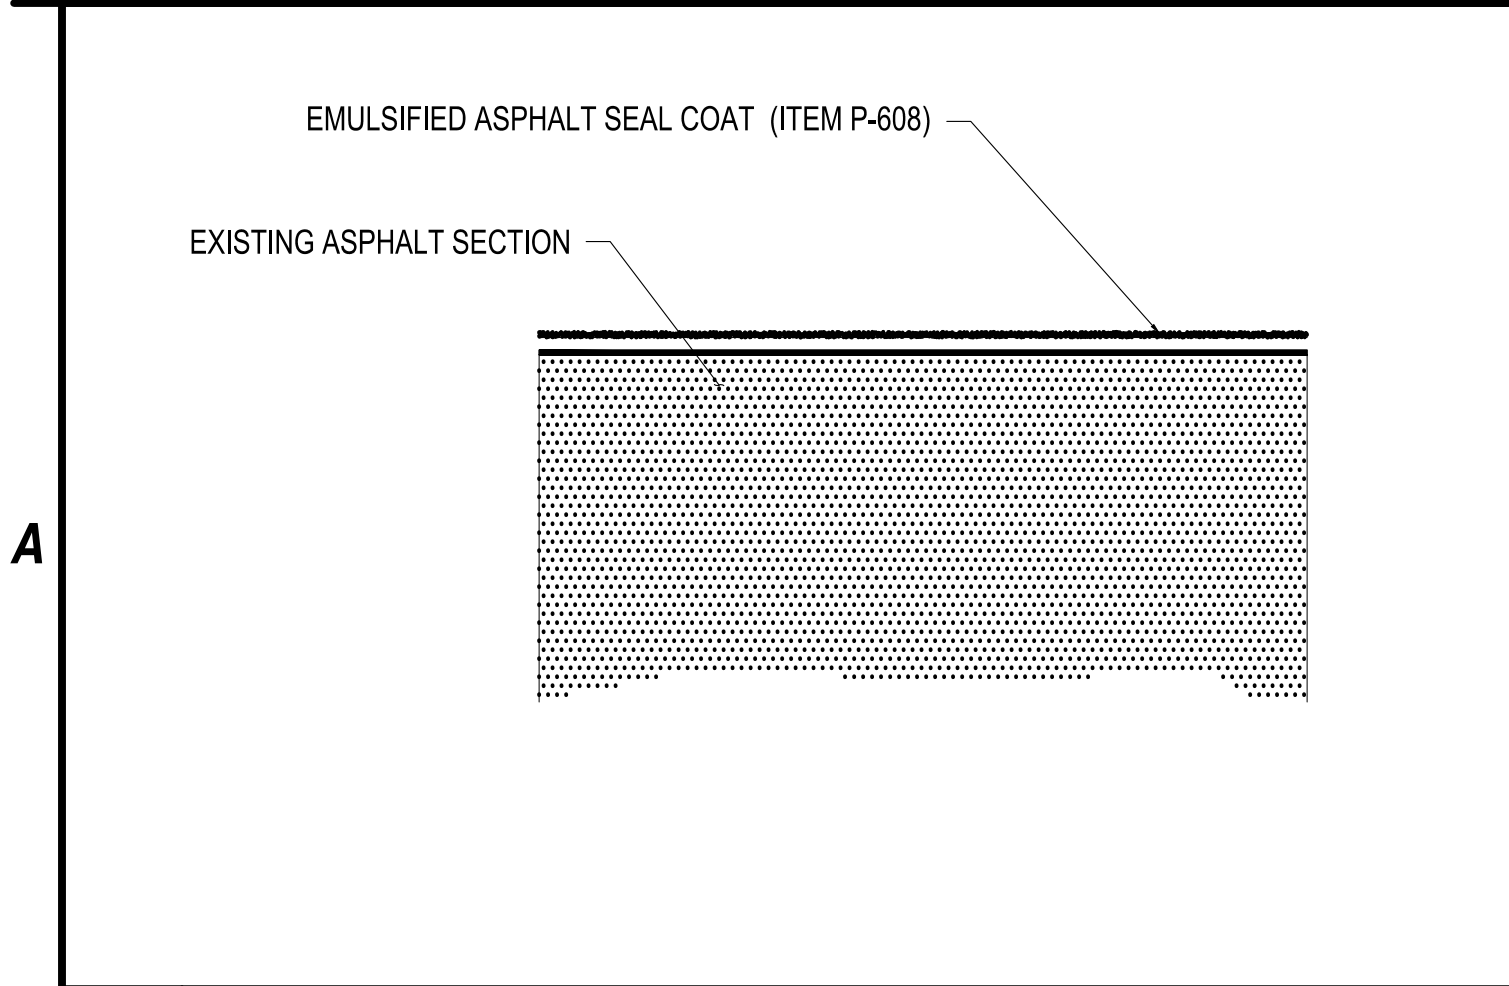


A1 ASPHALT EMULSION SEAL DETAIL
NOT TO SCALE

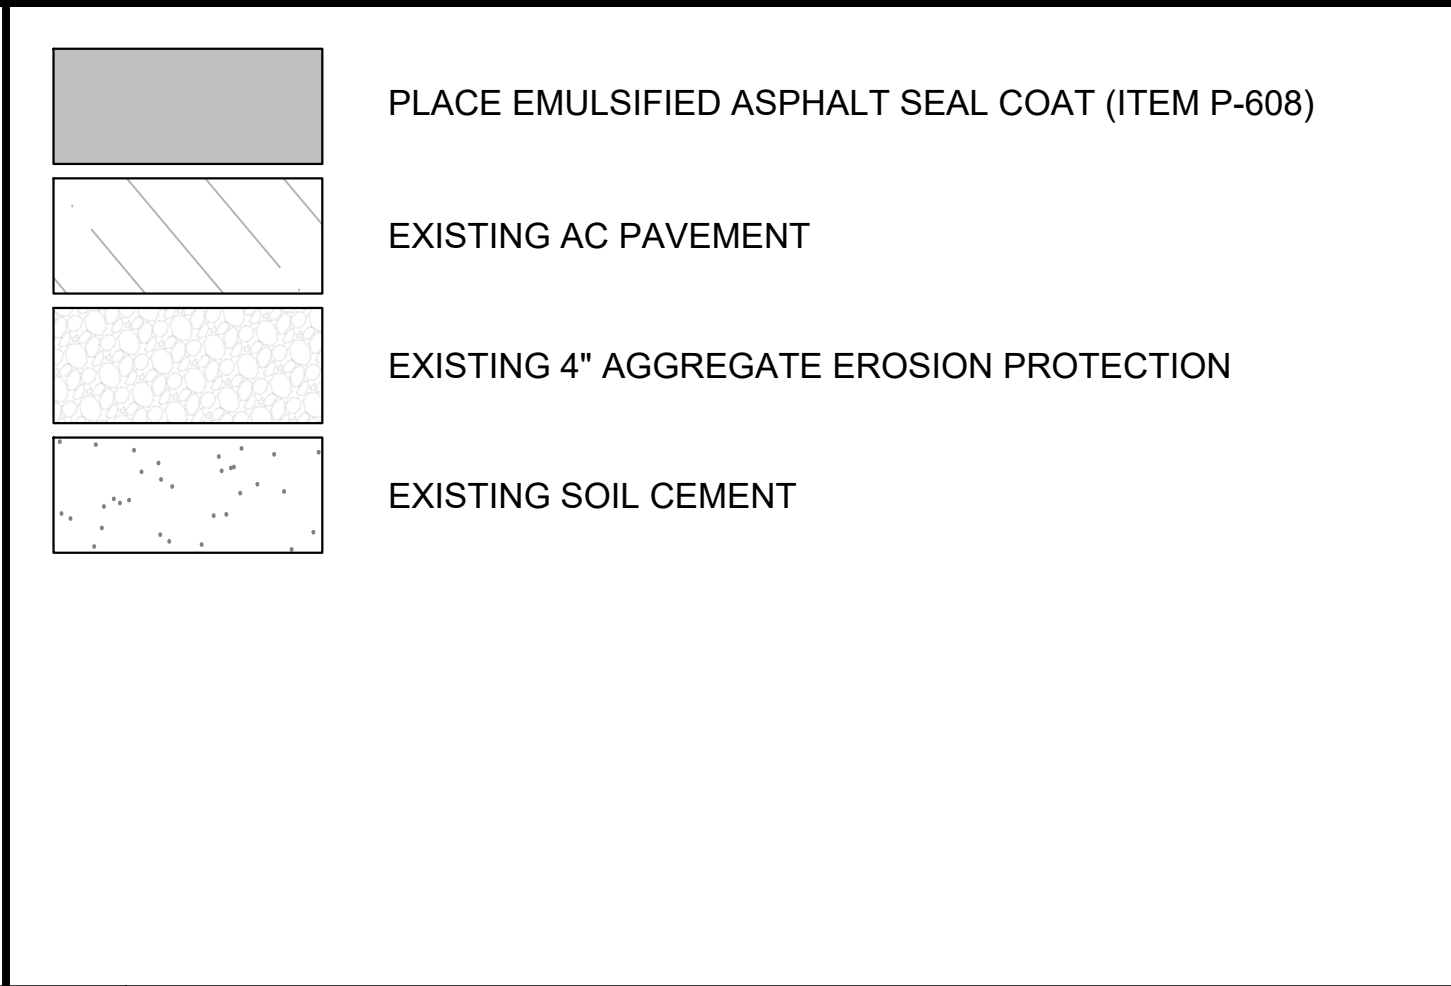

A2 LEGEND
NOT TO SCALE

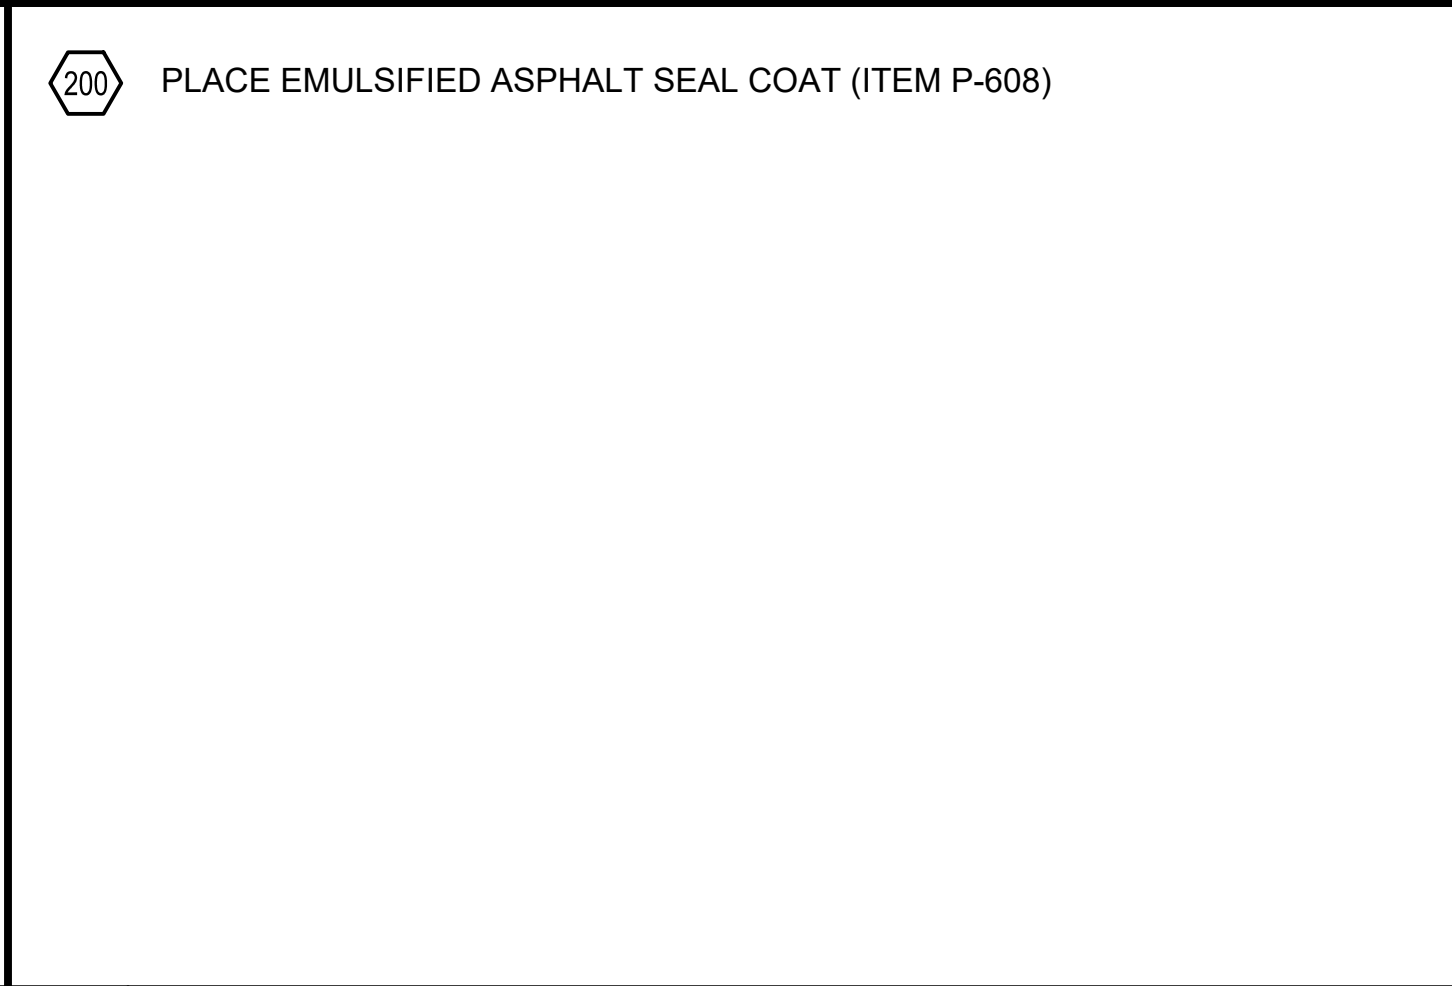

A3 CONSTRUCTION NOTES
NOT TO SCALE

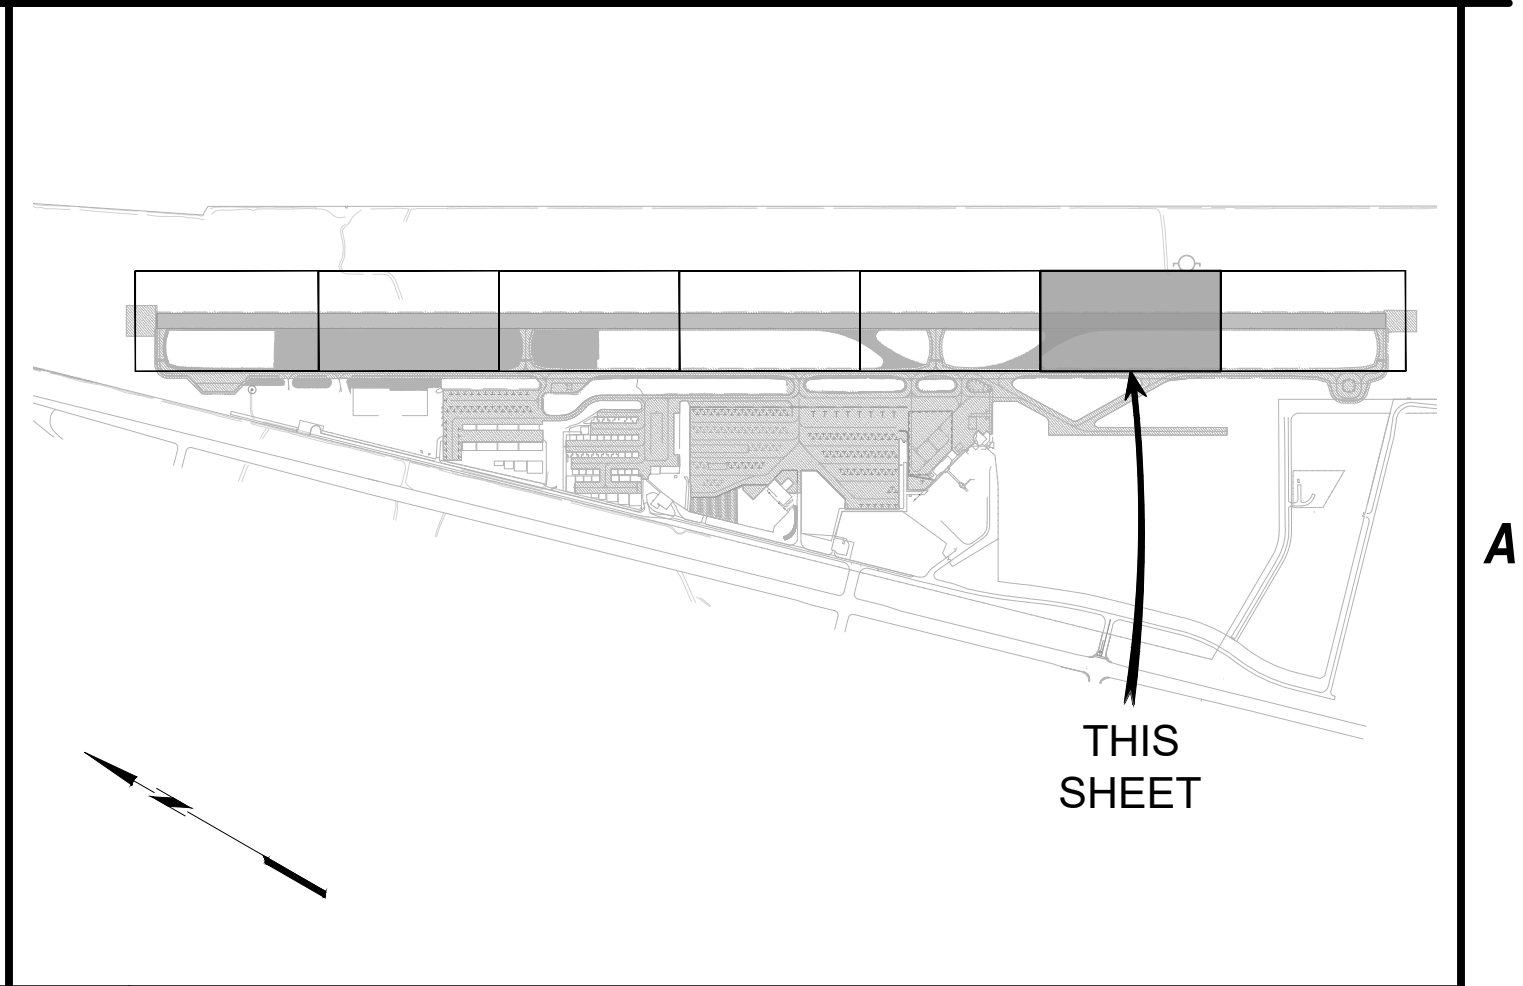

A4 KEY MAP
NOT TO SCALE

GSB-88 AIRPORT ASPHALT SEAL COAT

PROGRAM SM 312C

LAKE HAVASU CITY MUNICIPAL AIRPORT

LAKE HAVASU CITY, AIRIZONA

MARK	DATE	DESCRIPTION
REVISIONS		
PROJECT NO: SM 312		
DATE: SEPTEMBER 2025		
DRAWN BY:		
DESIGNED BY:		
CHECKED BY:		






RUNWAY

SEAL COAT

PLAN

C106

8 of 32

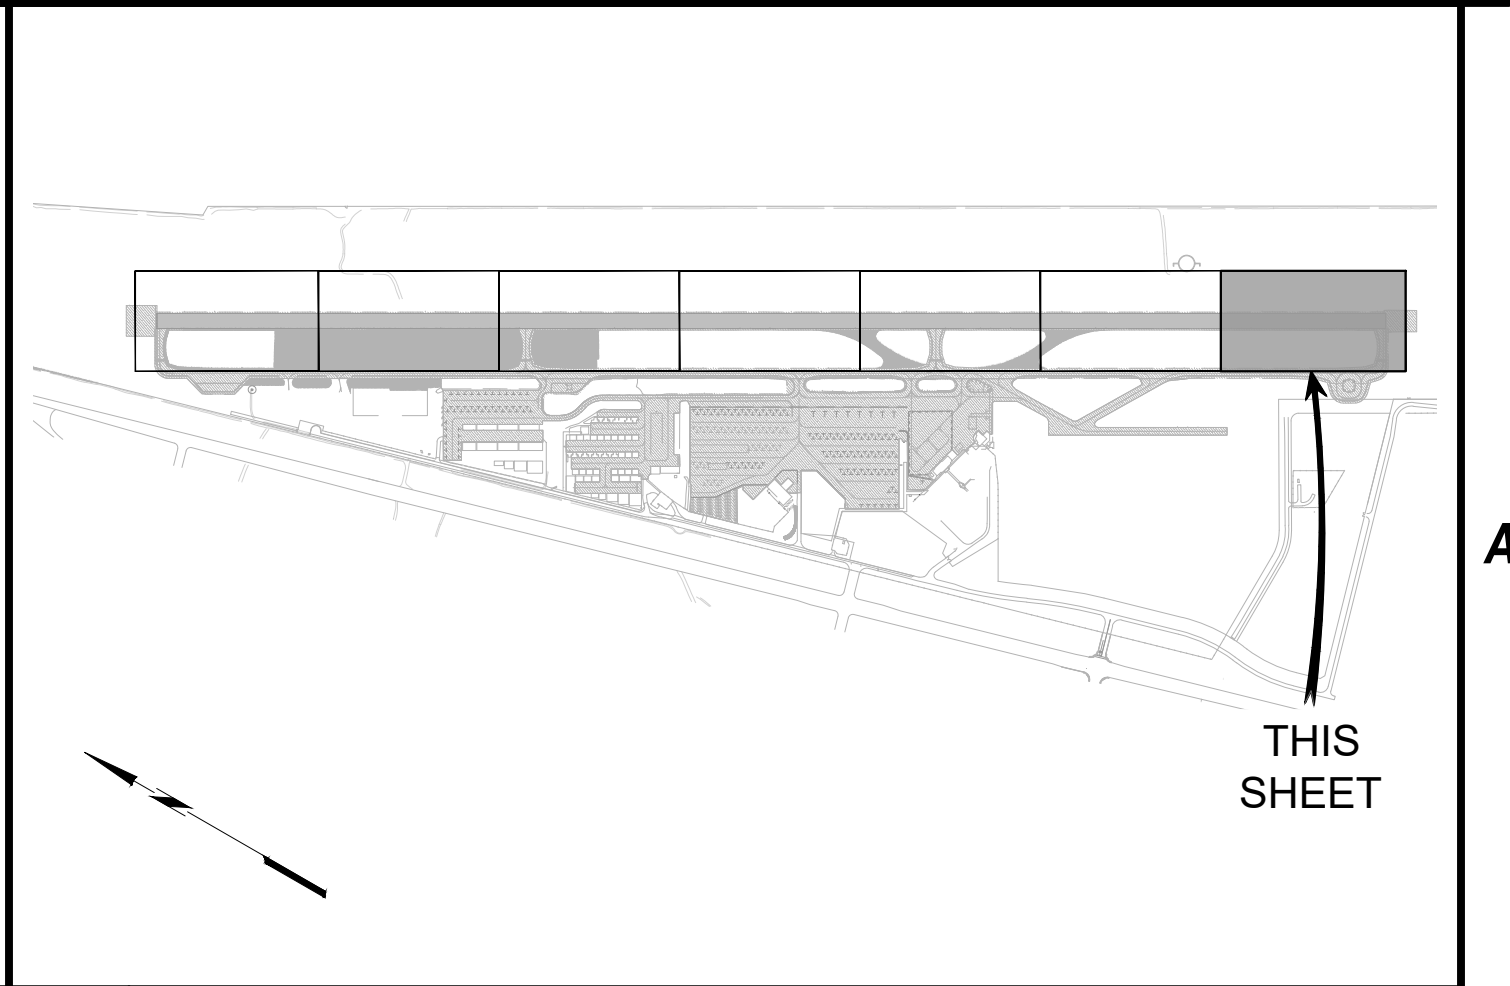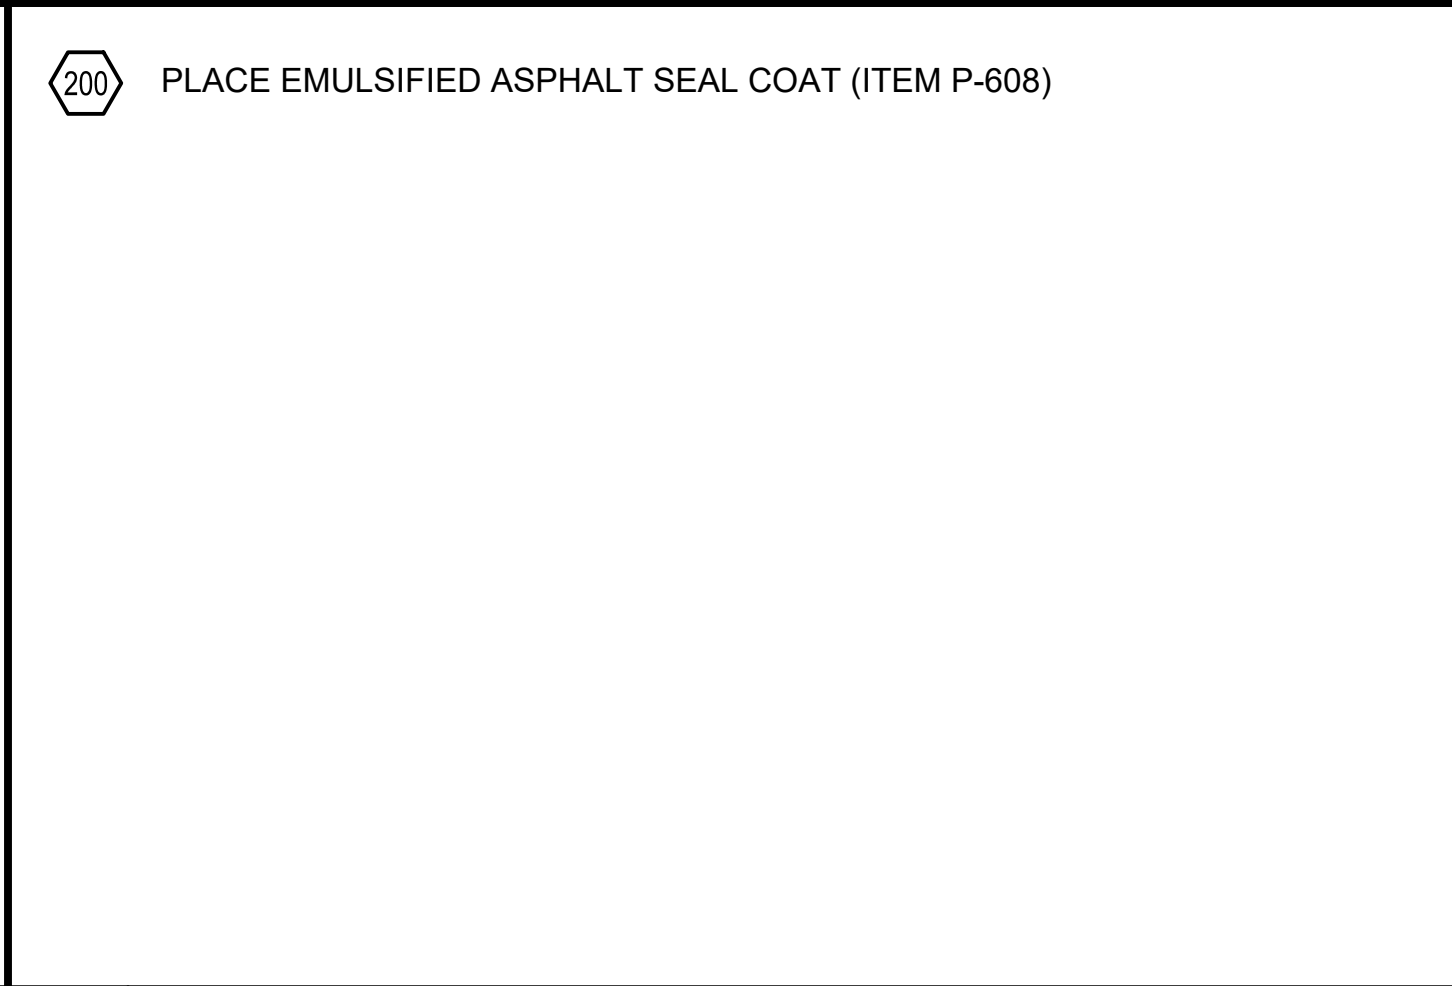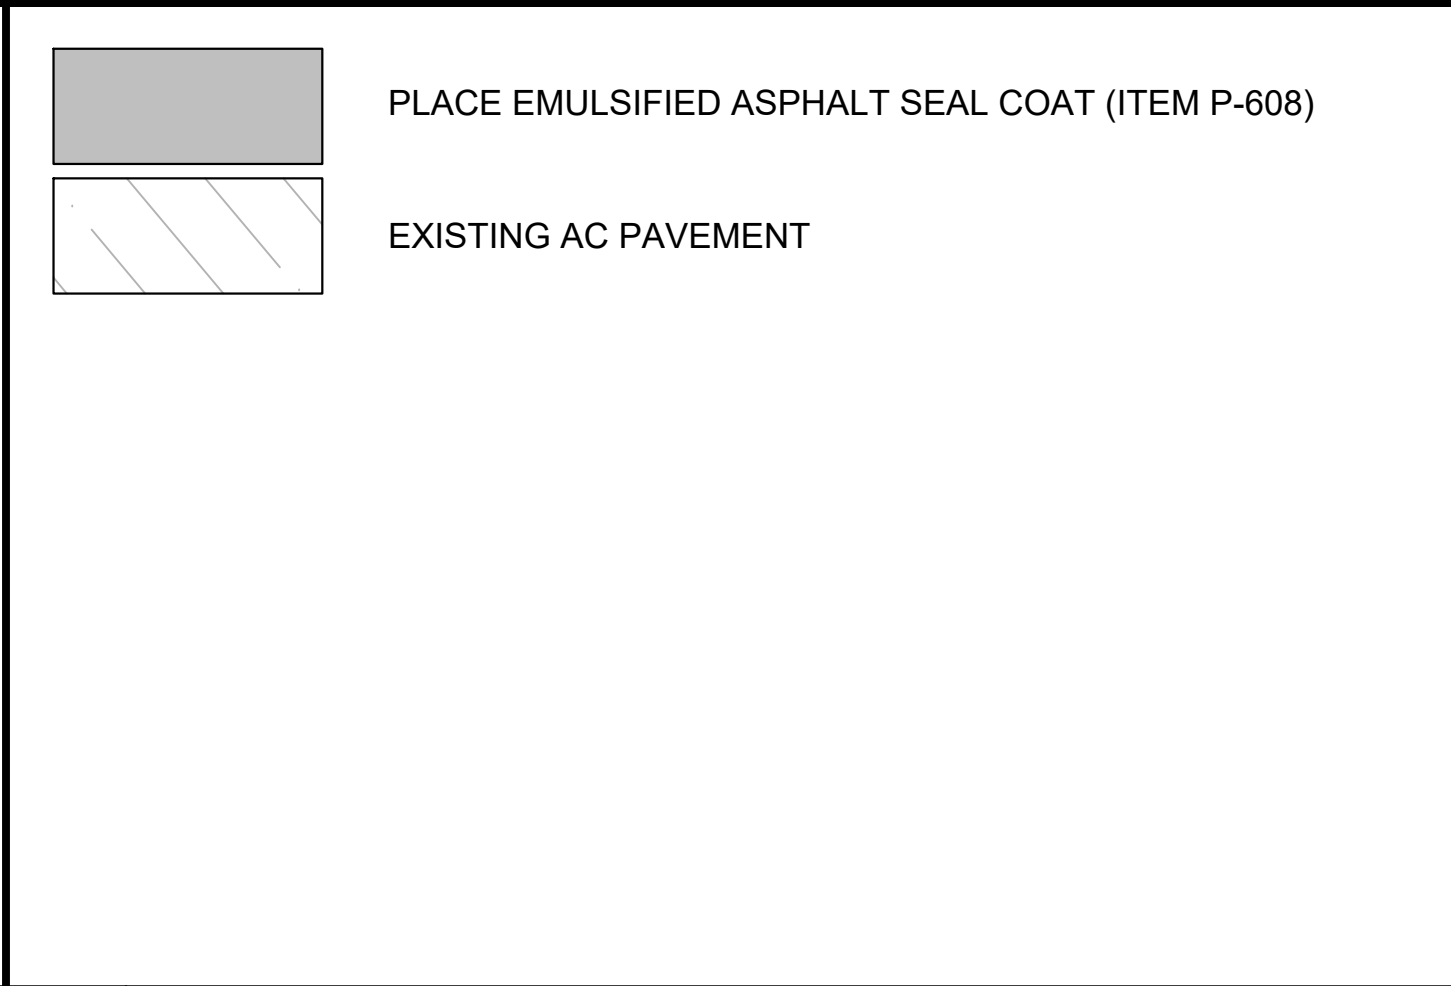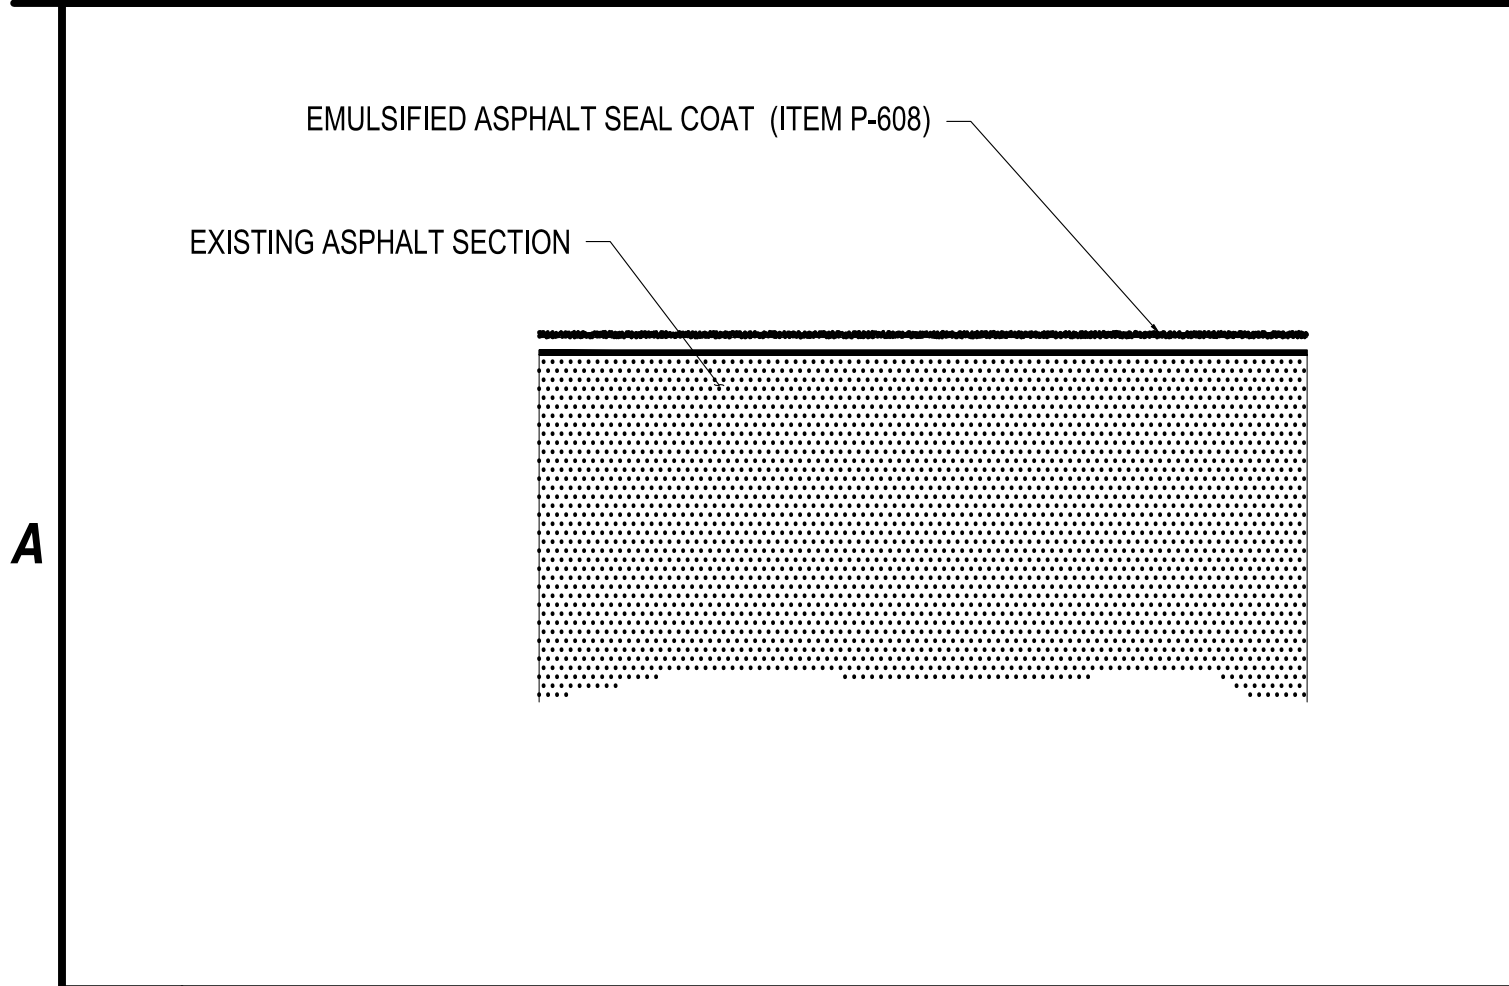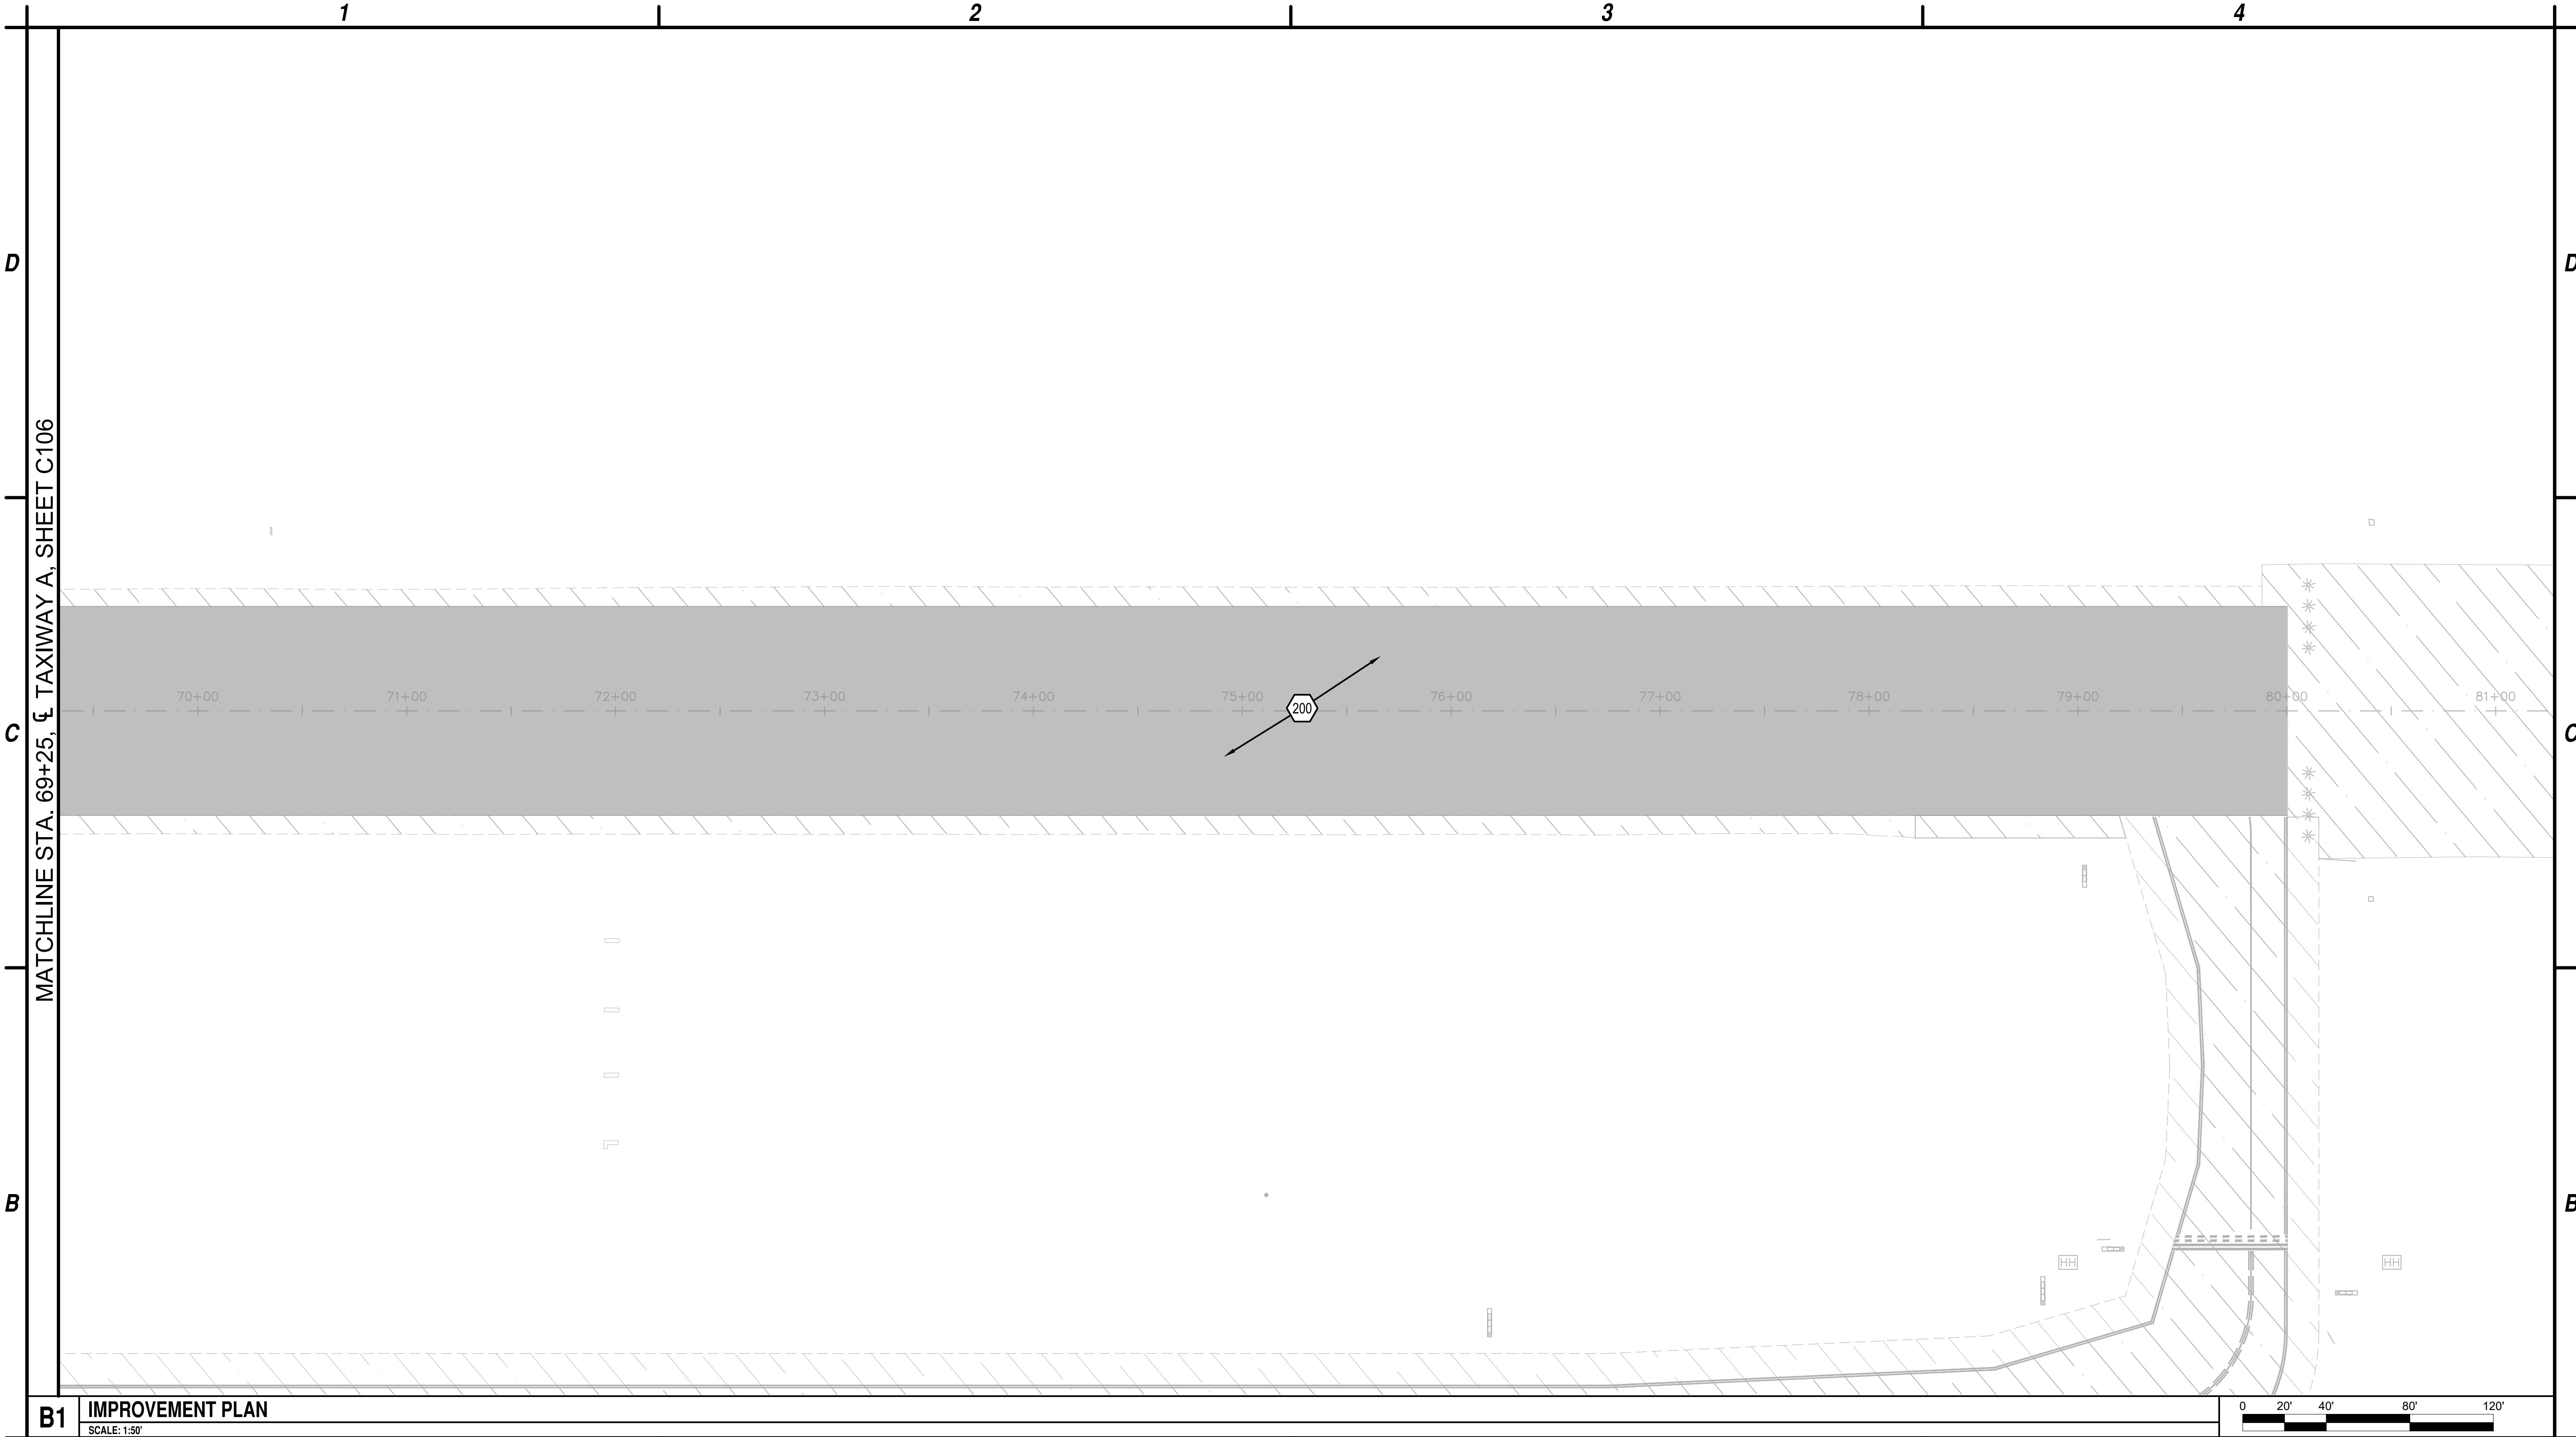

A1 ASPHALT EMULSION SEAL DETAIL
NOT TO SCALE

A2 LEGEND
NOT TO SCALE

A3 CONSTRUCTION NOTES
NOT TO SCALE


A4 KEY MAP
NOT TO SCALE



GSB-88 AIRPORT ASPHALT SEAL COAT
PROGRAM SM 312C
LAKE HAVASU CITY MUNICIPAL AIRPORT
LAKE HAVASU CITY, AIRIZONA

MARK	DATE	DESCRIPTION
REVISIONS		
PROJECT NO: SM 312		
DATE: SEPTEMBER 2025		
DRAWN BY:		
DESIGNED BY:		
CHECKED BY:		


RUNWAY
SEAL COAT
PLAN

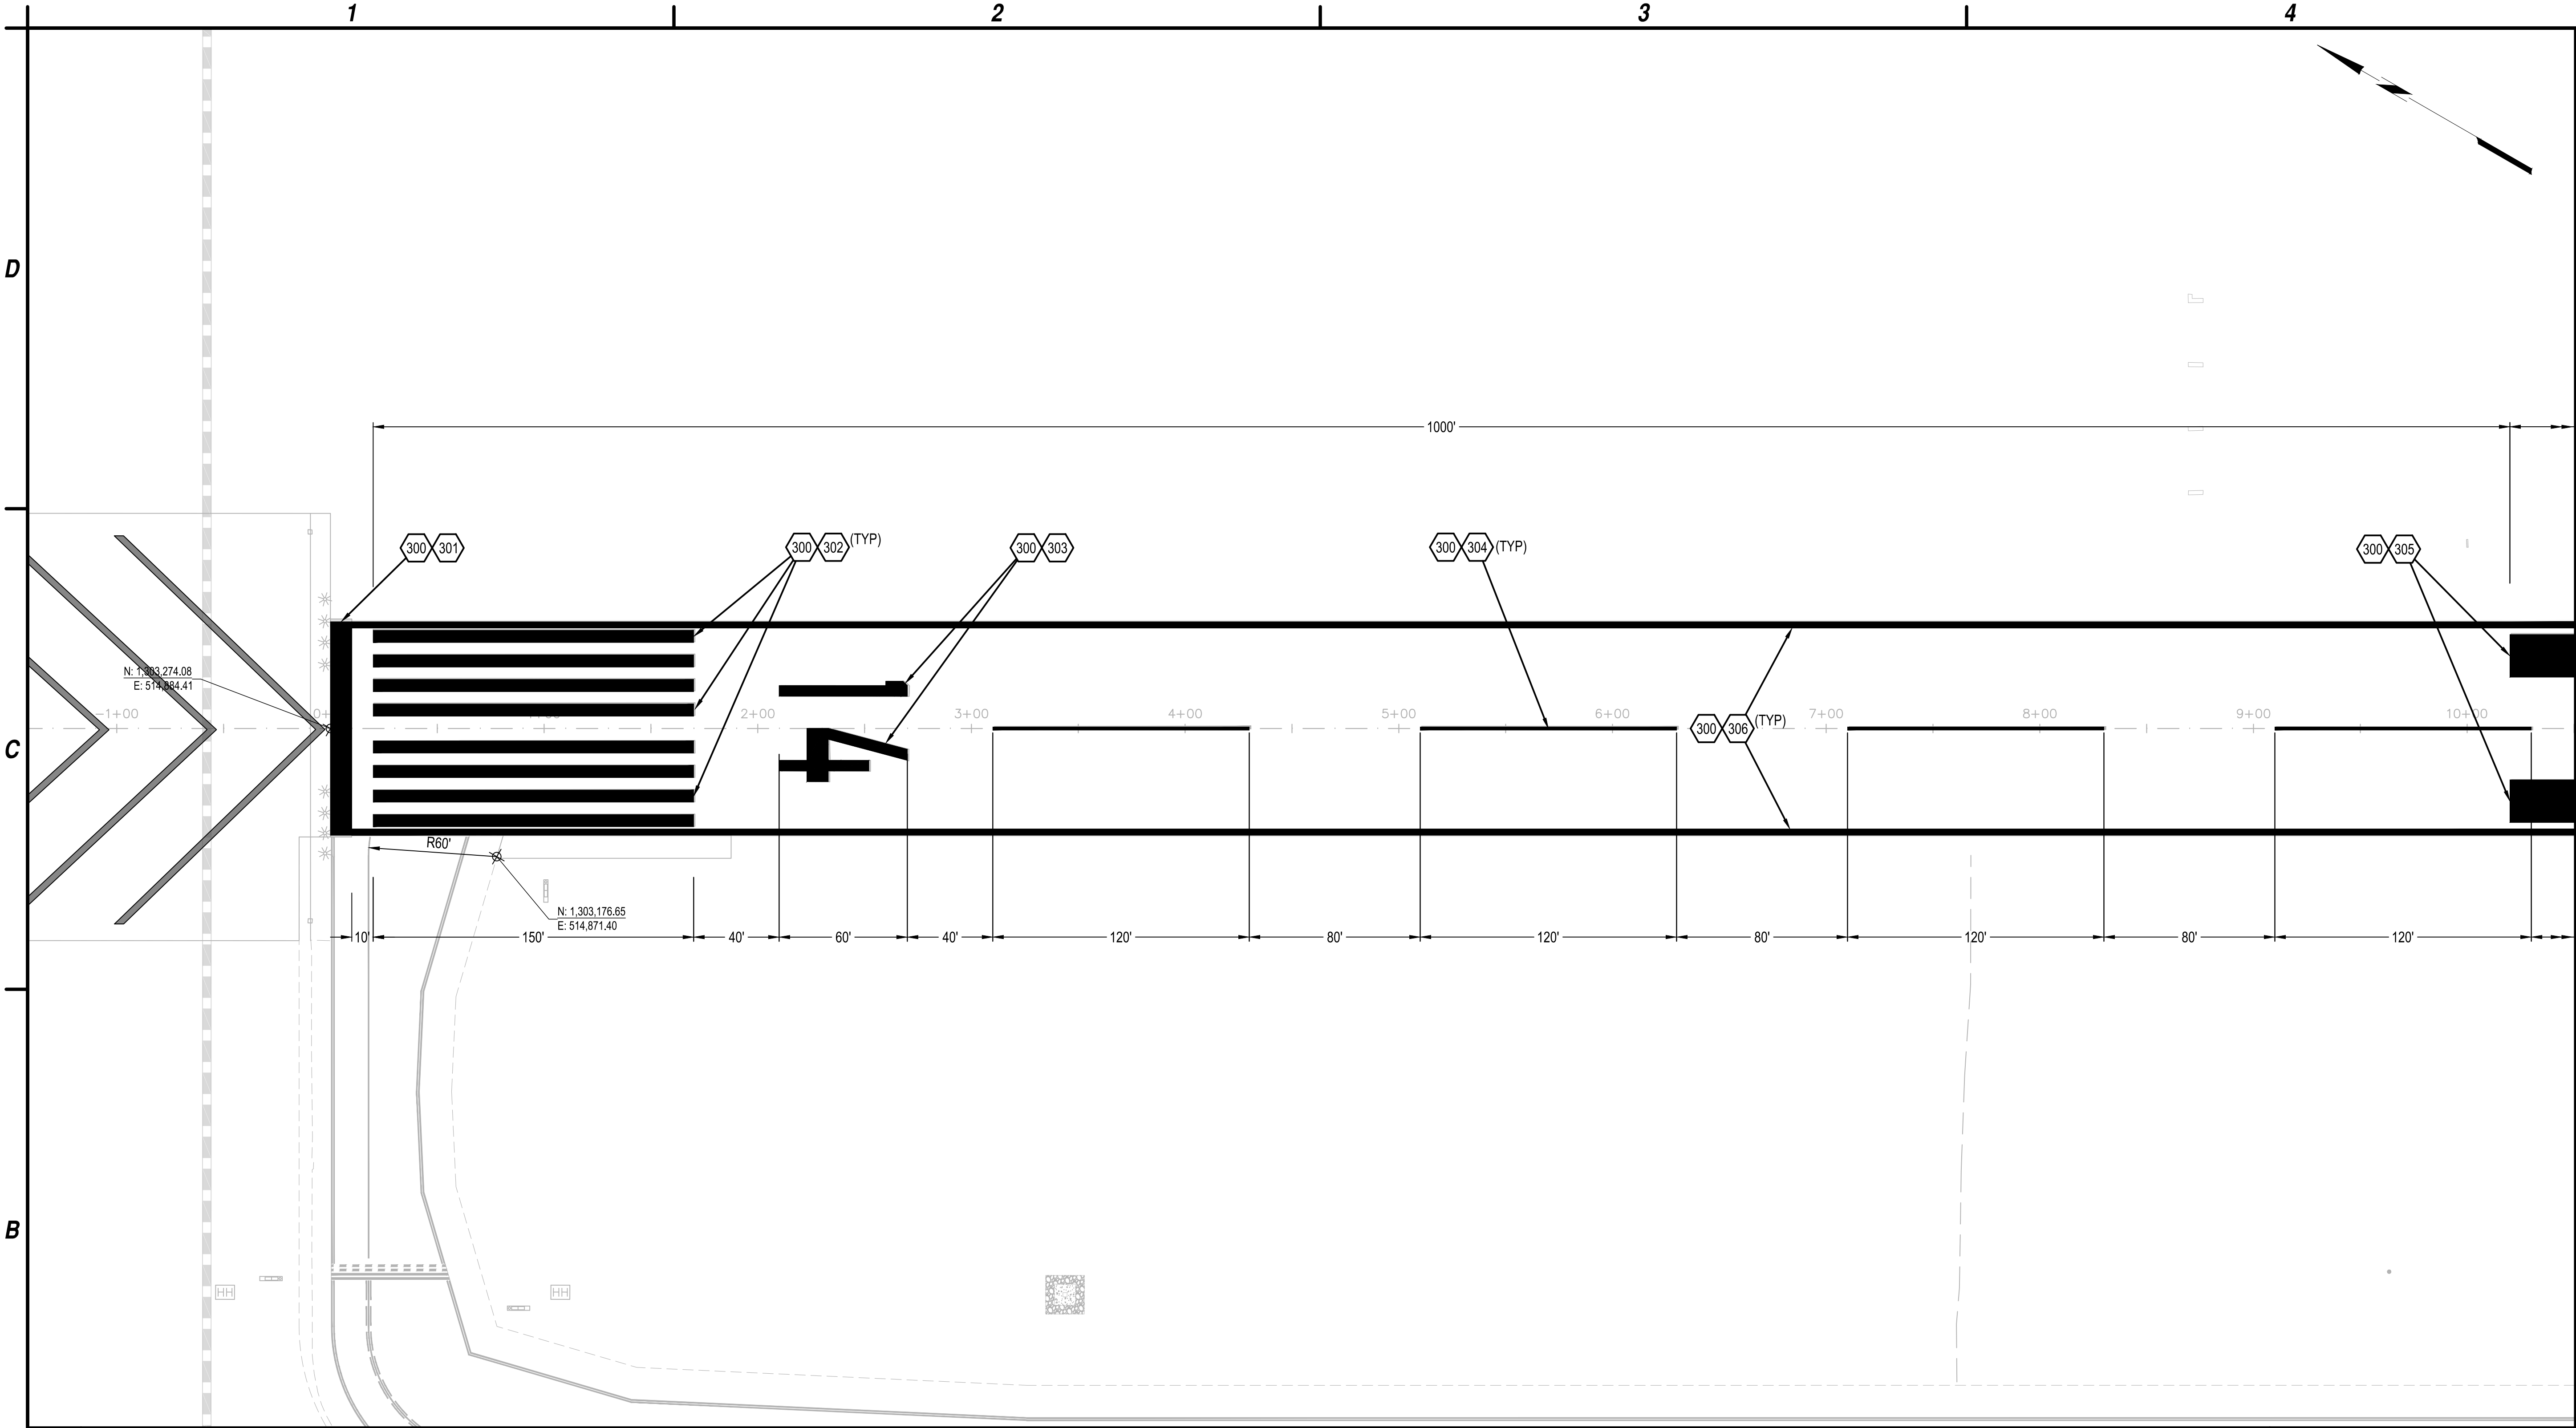

B1 IMPROVEMENT PLAN
SCALE: 1"=50'

- 1. INTERIM MARKINGS SHALL BE APPLIED AT HALF RATE. WITHOUT GLASS BEADS PRIOR TO OPENING TO AIRCRAFT TRAFFIC.
- 2. FINAL MARKINGS SHALL BE APPLIED AT FULL RATE WITH GLASS BEADS, 30 DAYS AFTER FINAL DAY OF SEAL COAT PLACEMENT.
- 3. CONTRACTOR TO RE-PAINT ANY EXISTING MARKINGS DAMAGED BY CONSTRUCTION ACTIVITIES AT NO COST TO OWNER.

- 300 PAINT WHITE NON-REFLECTORIZED INTERIM MARKINGS
- 301 PAINT WHITE REFLECTORIZED THRESHOLD BAR PER DETAIL D1, SHEET XM-501
- 302 PAINT WHITE REFLECTORIZED THRESHOLD MARKINGS PER DETAIL D2, SHEET XM-501
- 303 PAINT WHITE REFLECTORIZED RUNWAY DESIGNATOR MARKING PER DETAIL D3, SHEET XM-501
- 304 PAINT WHITE REFLECTORIZED RUNWAY CENTERLINE MARKING PER DETAIL C3, SHEET XM-501
- 305 PAINT WHITE REFLECTORIZED RUNWAY AIMING POINT MARKINGS PER DETAIL D4, SHEET XM-501
- 306 PAINT WHITE REFLECTORIZED 3' WIDE RUNWAY EDGE MARKING PER DETAIL C4, SHEET XM-501

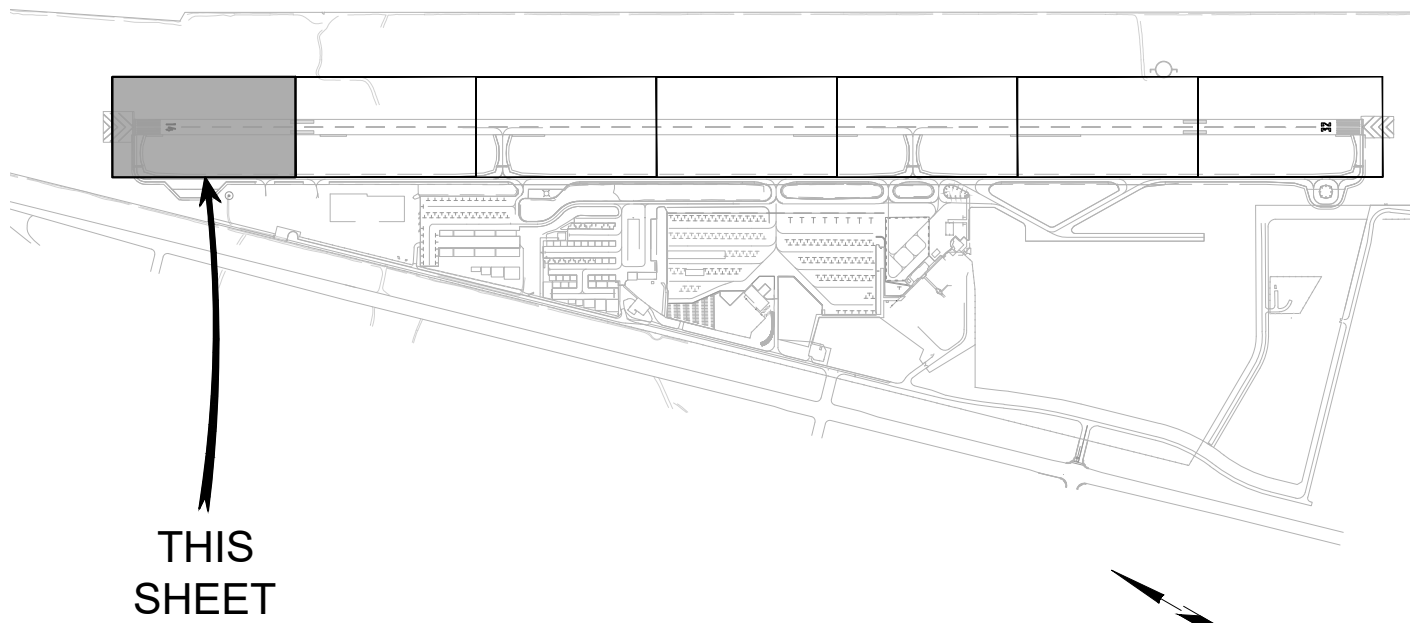

A1 NOTES
NOT TO SCALE

A2 LEGEND
NOT TO SCALE

A3 CONSTRUCTION NOTES
NOT TO SCALE


A4 KEY MAP
NOT TO SCALE



GSB-88 AIRPORT ASPHALT SEAL COAT
PROGRAM SM 312C
LAKE HAVASU CITY MUNICIPAL AIRPORT
LAKE HAVASU CITY, AIRIZONA

MARK	DATE	DESCRIPTION
REVISIONS		
PROJECT NO: SM 312		
DATE: SEPTEMBER 2025		
DRAWN BY:		
DESIGNED BY:		
CHECKED BY:		

RUNWAY
MARKING
PLAN

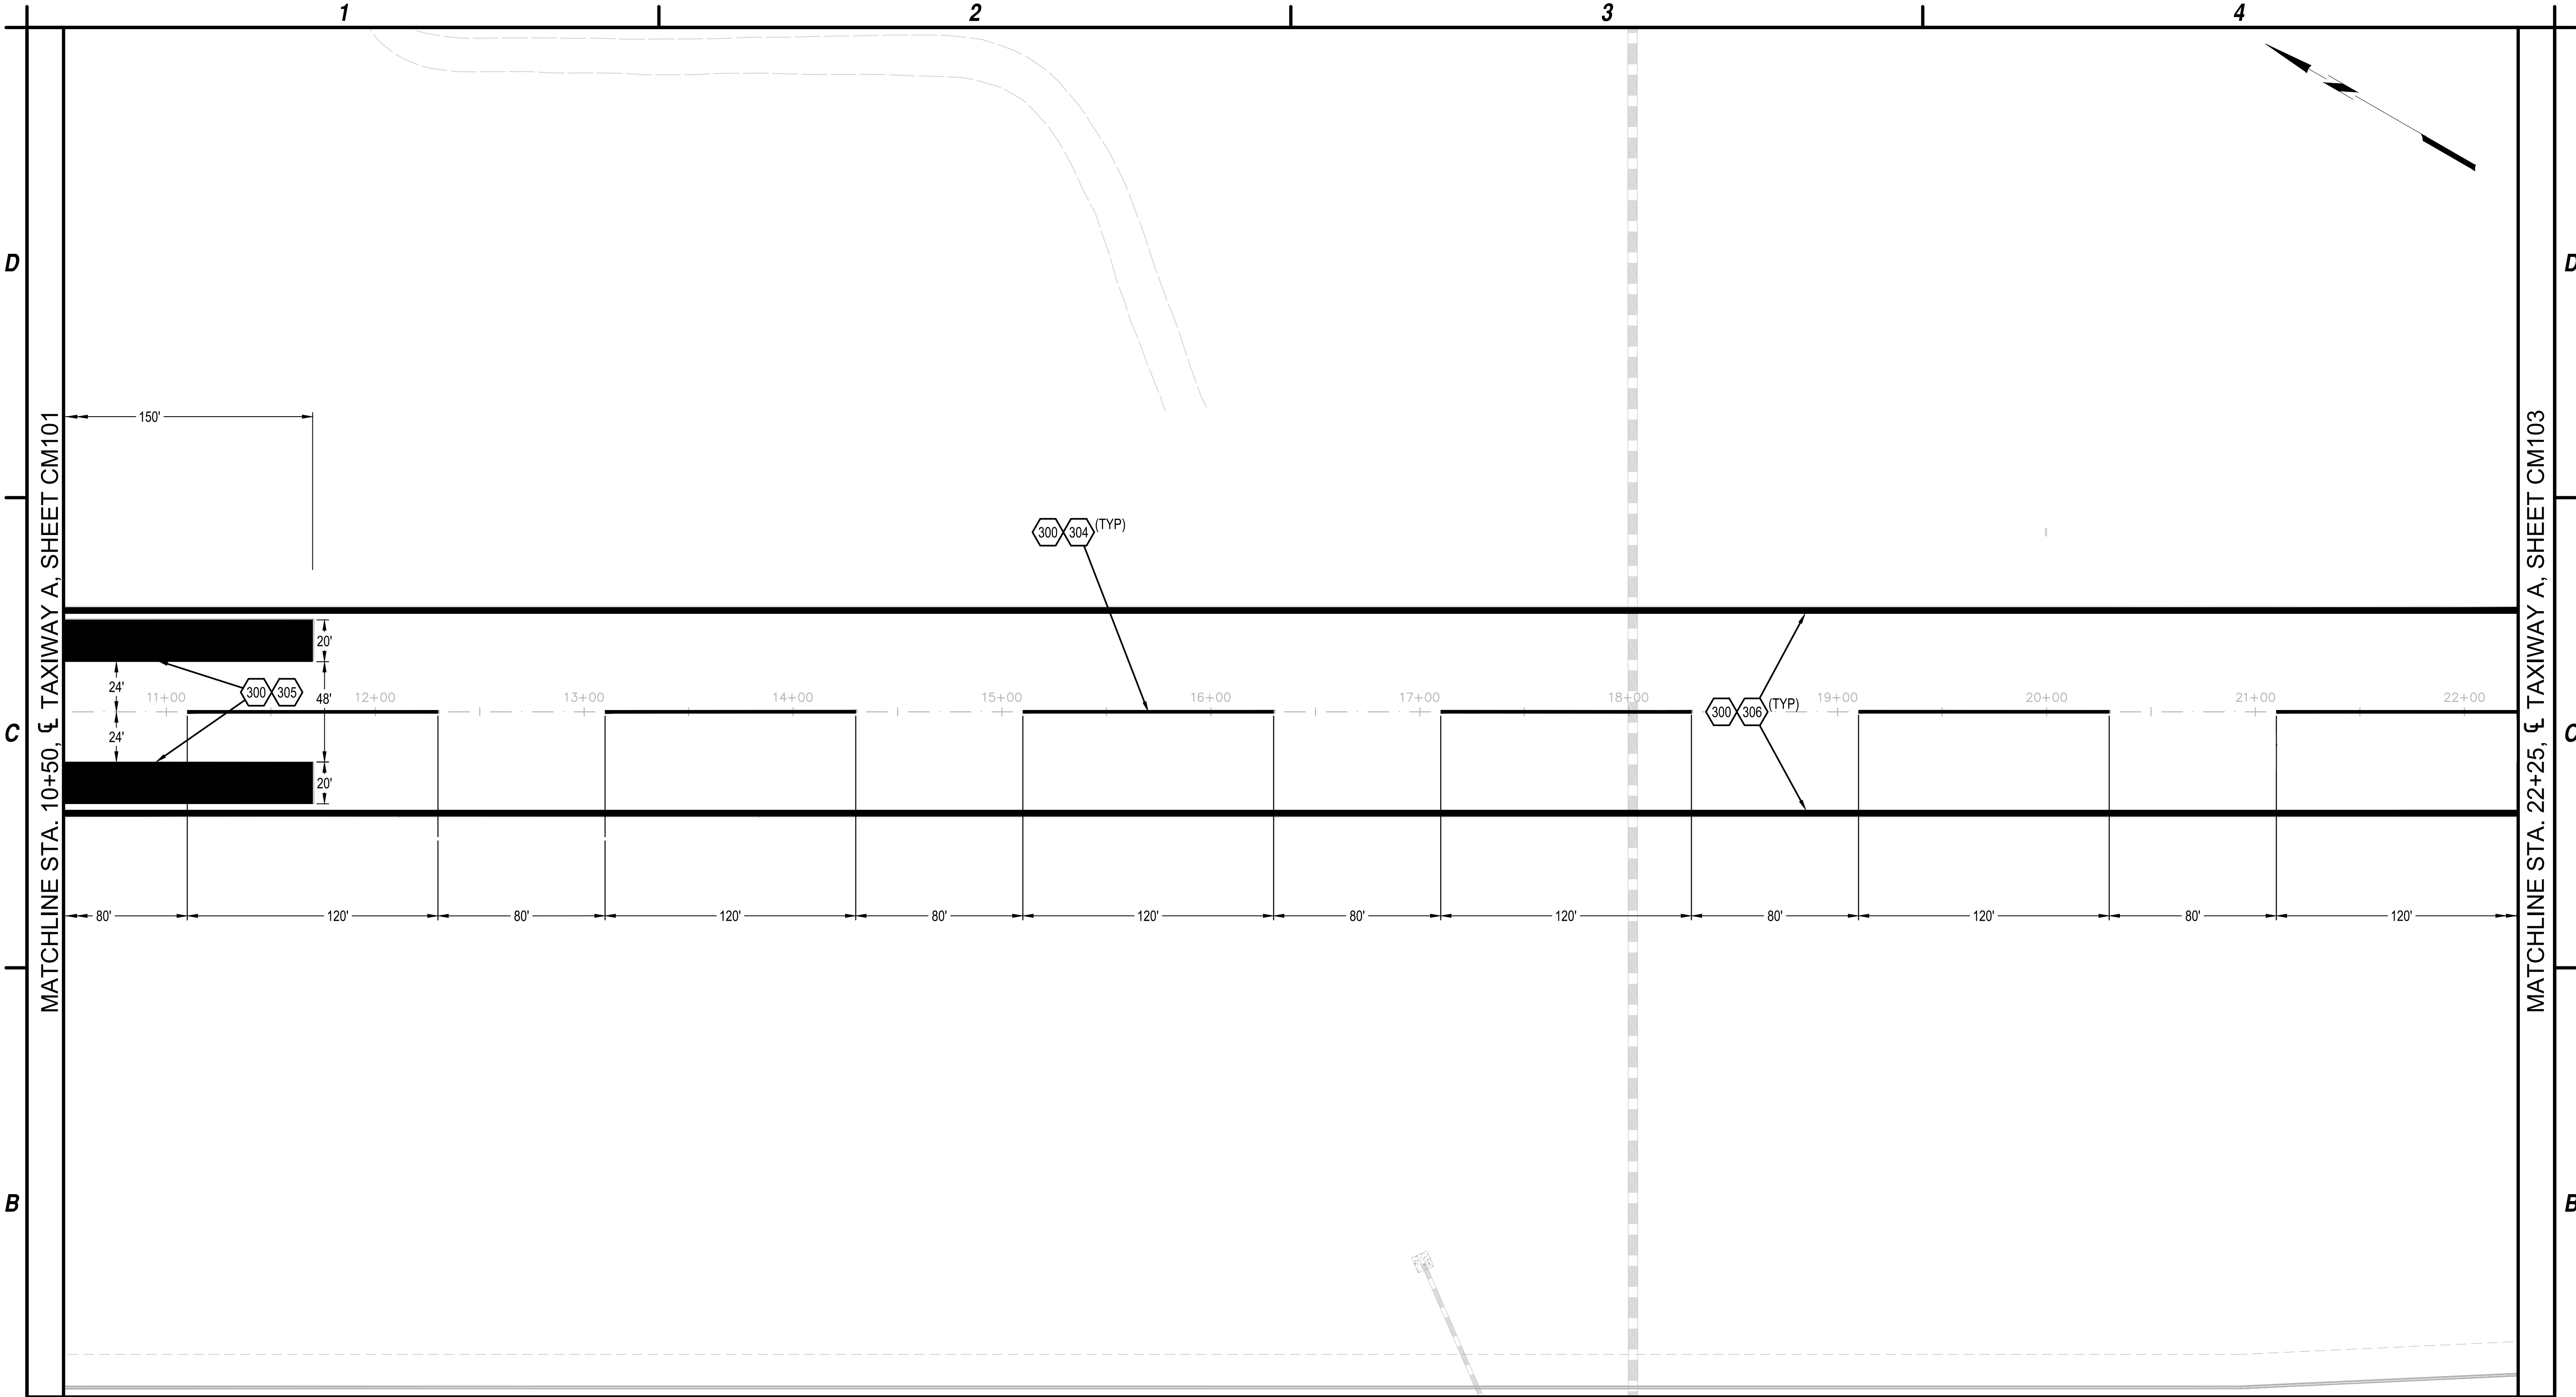


B1 IMPROVEMENT PLAN
SCALE: 1"=50'

- A1 NOTES**
NOT TO SCALE
- 1. INTERIM MARKINGS SHALL BE APPLIED AT HALF RATE. WITHOUT GLASS BEADS PRIOR TO OPENING TO AIRCRAFT TRAFFIC.
 - 2. FINAL MARKINGS SHALL BE APPLIED AT FULL RATE WITH GLASS BEADS, 30 DAYS AFTER FINAL DAY OF SEAL COAT PLACEMENT.
 - 3. CONTRACTOR TO RE-PAINT ANY EXISTING MARKINGS DAMAGED BY CONSTRUCTION ACTIVITIES AT NO COST TO OWNER.

- A2 LEGEND**
NOT TO SCALE


- A3 CONSTRUCTION NOTES**
NOT TO SCALE
- 300 PAINT WHITE NON-REFLECTORIZED INTERIM MARKINGS
 - 304 PAINT WHITE REFLECTORIZED RUNWAY CENTERLINE MARKING PER DETAIL C3, SHEET XM-501
 - 305 PAINT WHITE REFLECTORIZED RUNWAY AIMING POINT MARKINGS PER DETAIL D4, SHEET XM-501
 - 306 PAINT WHITE REFLECTORIZED 3' WIDE RUNWAY EDGE MARKING PER DETAIL C4, SHEET XM-501

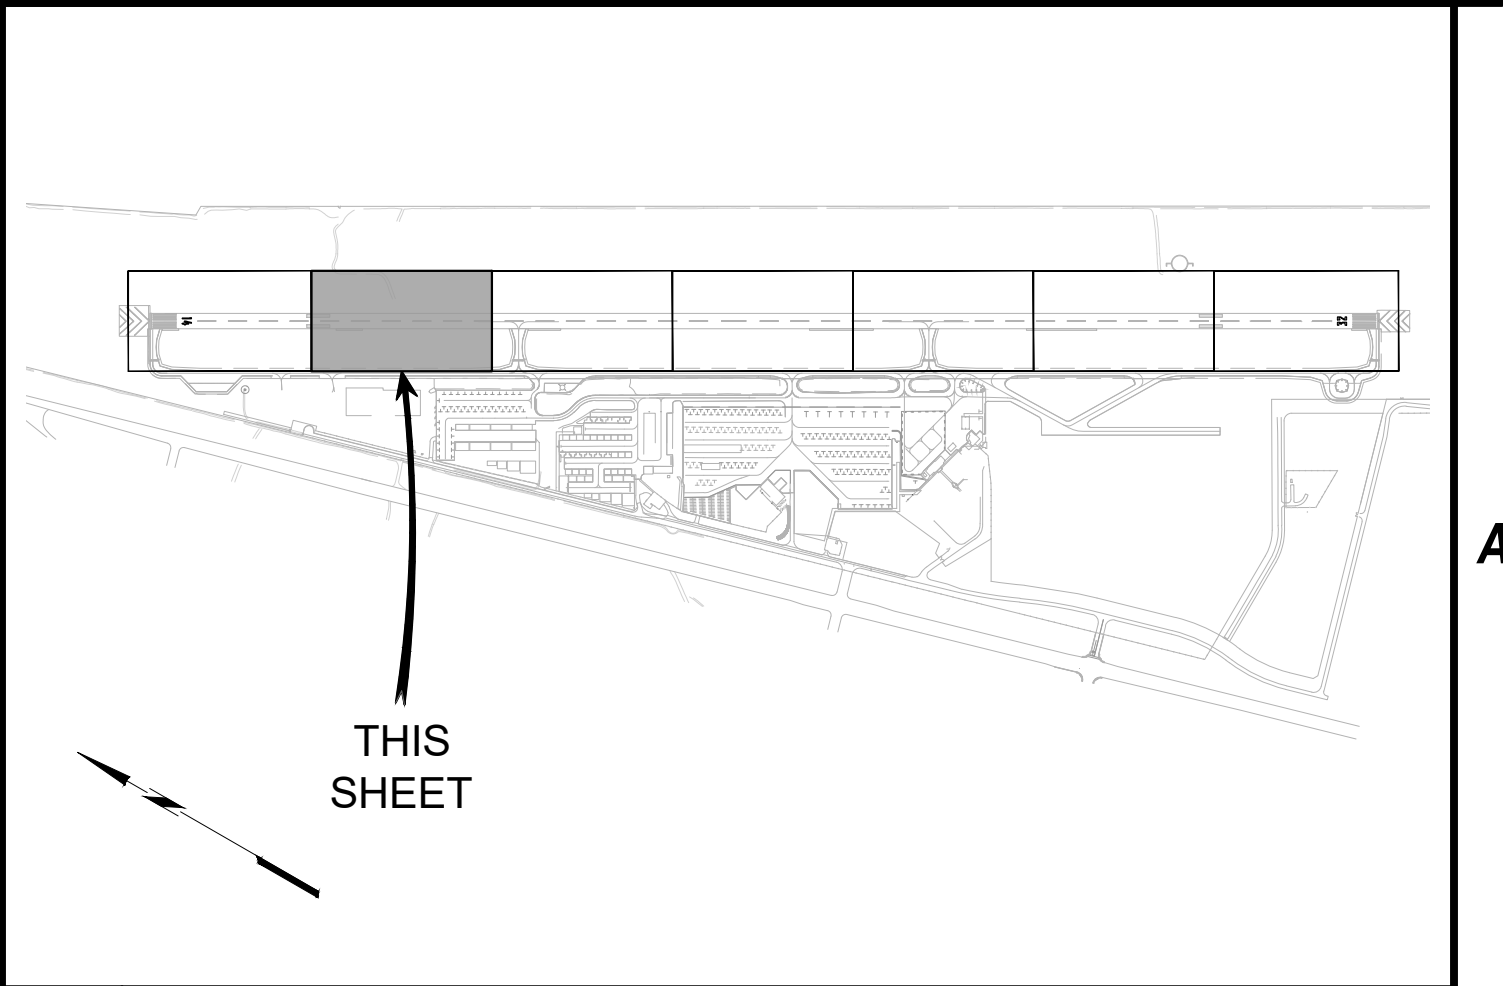

**GSB-88 AIRPORT ASPHALT SEAL COAT
PROGRAM SM 312C**
LAKE HAVASU CITY MUNICIPAL AIRPORT
LAKE HAVASU CITY, AIRIZONA

MARK	DATE	DESCRIPTION
REVISIONS		
PROJECT NO: SM 312		
DATE: SEPTEMBER 2025		
DRAWN BY:		
DESIGNED BY:		
CHECKED BY:		

**RUNWAY
MARKING
PLAN**

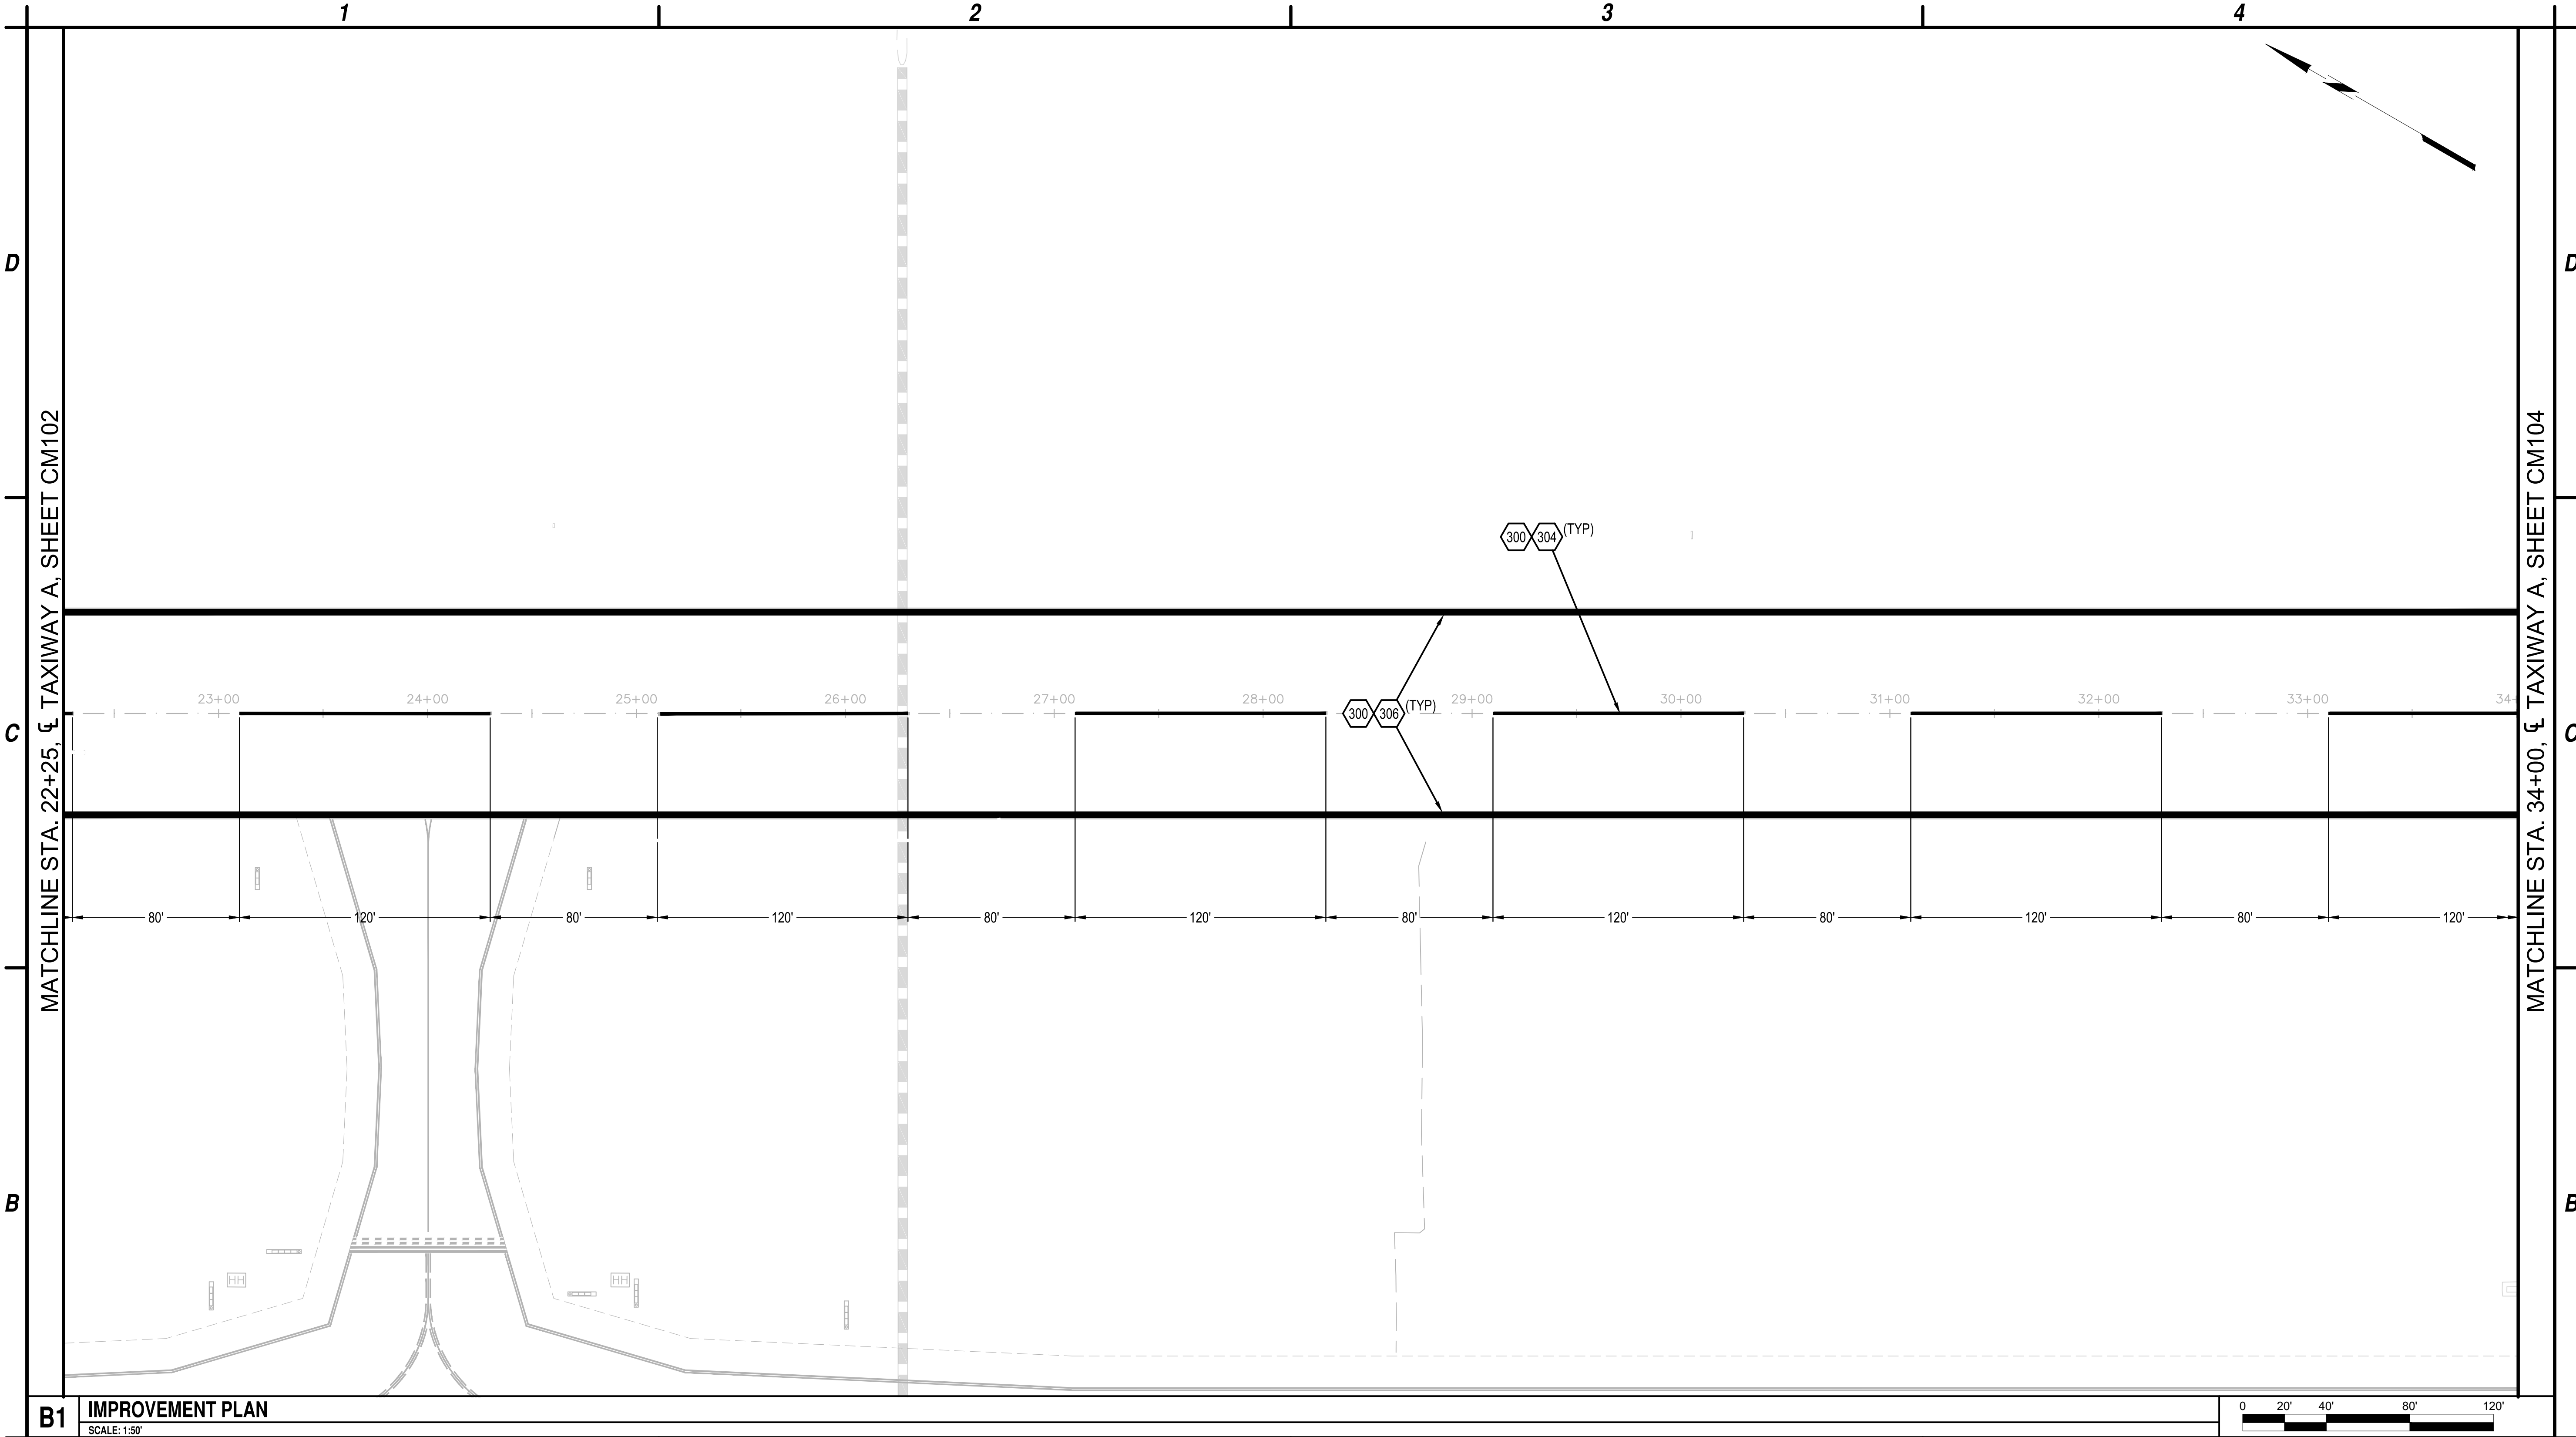

B1 IMPROVEMENT PLAN
SCALE: 1:50'




- A1** NOTES
NOT TO SCALE
- 1. INTERIM MARKINGS SHALL BE APPLIED AT HALF RATE. WITHOUT GLASS BEADS PRIOR TO OPENING TO AIRCRAFT TRAFFIC.
 - 2. FINAL MARKINGS SHALL BE APPLIED AT FULL RATE WITH GLASS BEADS, 30 DAYS AFTER FINAL DAY OF SEAL COAT PLACEMENT.
 - 3. CONTRACTOR TO RE-PAINT ANY EXISTING MARKINGS DAMAGED BY CONSTRUCTION ACTIVITIES AT NO COST TO OWNER.

A2 LEGEND
NOT TO SCALE

	PAINT WHITE NON-REFLECTORIZED INTERIM MARKINGS
	PAINT WHITE REFLECTORIZED RUNWAY CENTERLINE MARKING PER DETAIL C3, SHEET XM-501
	PAINT WHITE REFLECTORIZED 3' WIDE RUNWAY EDGE MARKING PER DETAIL C4, SHEET XM-501


- A3** CONSTRUCTION NOTES
NOT TO SCALE

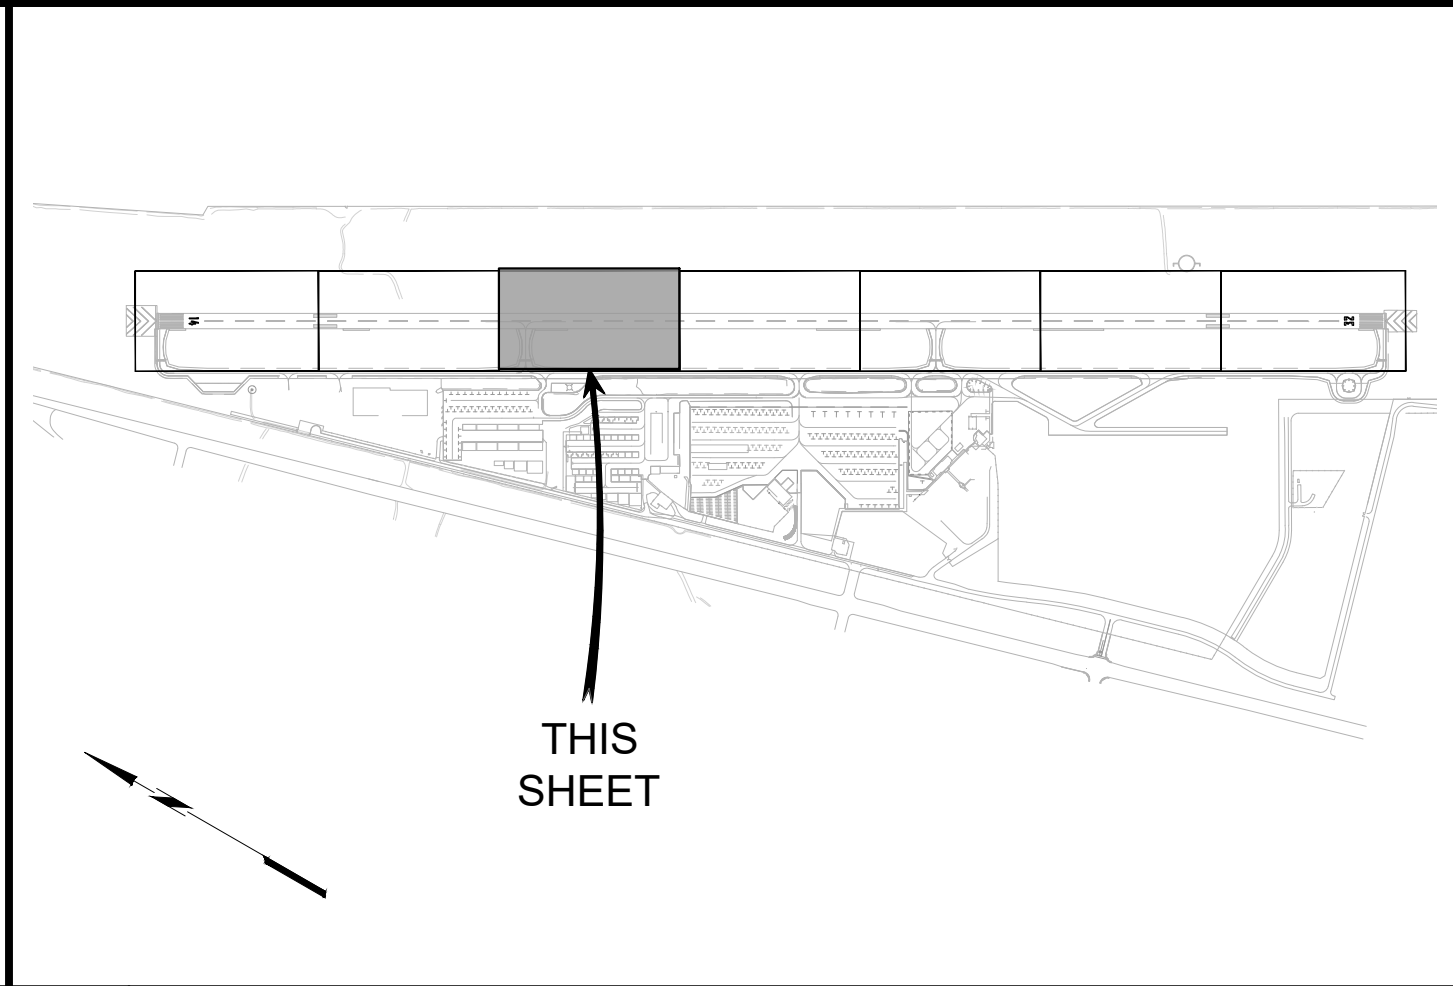

GSB-88 AIRPORT ASPHALT SEAL COAT
PROGRAM SM 312C
LAKE HAVASU CITY MUNICIPAL AIRPORT
LAKE HAVASU CITY, AIRIZONA

MARK	DATE	DESCRIPTION
REVISIONS		
PROJECT NO: SM 312		
DATE: SEPTEMBER 2025		
DRAWN BY:		
DESIGNED BY:		
CHECKED BY:		

RUNWAY
MARKING
PLAN

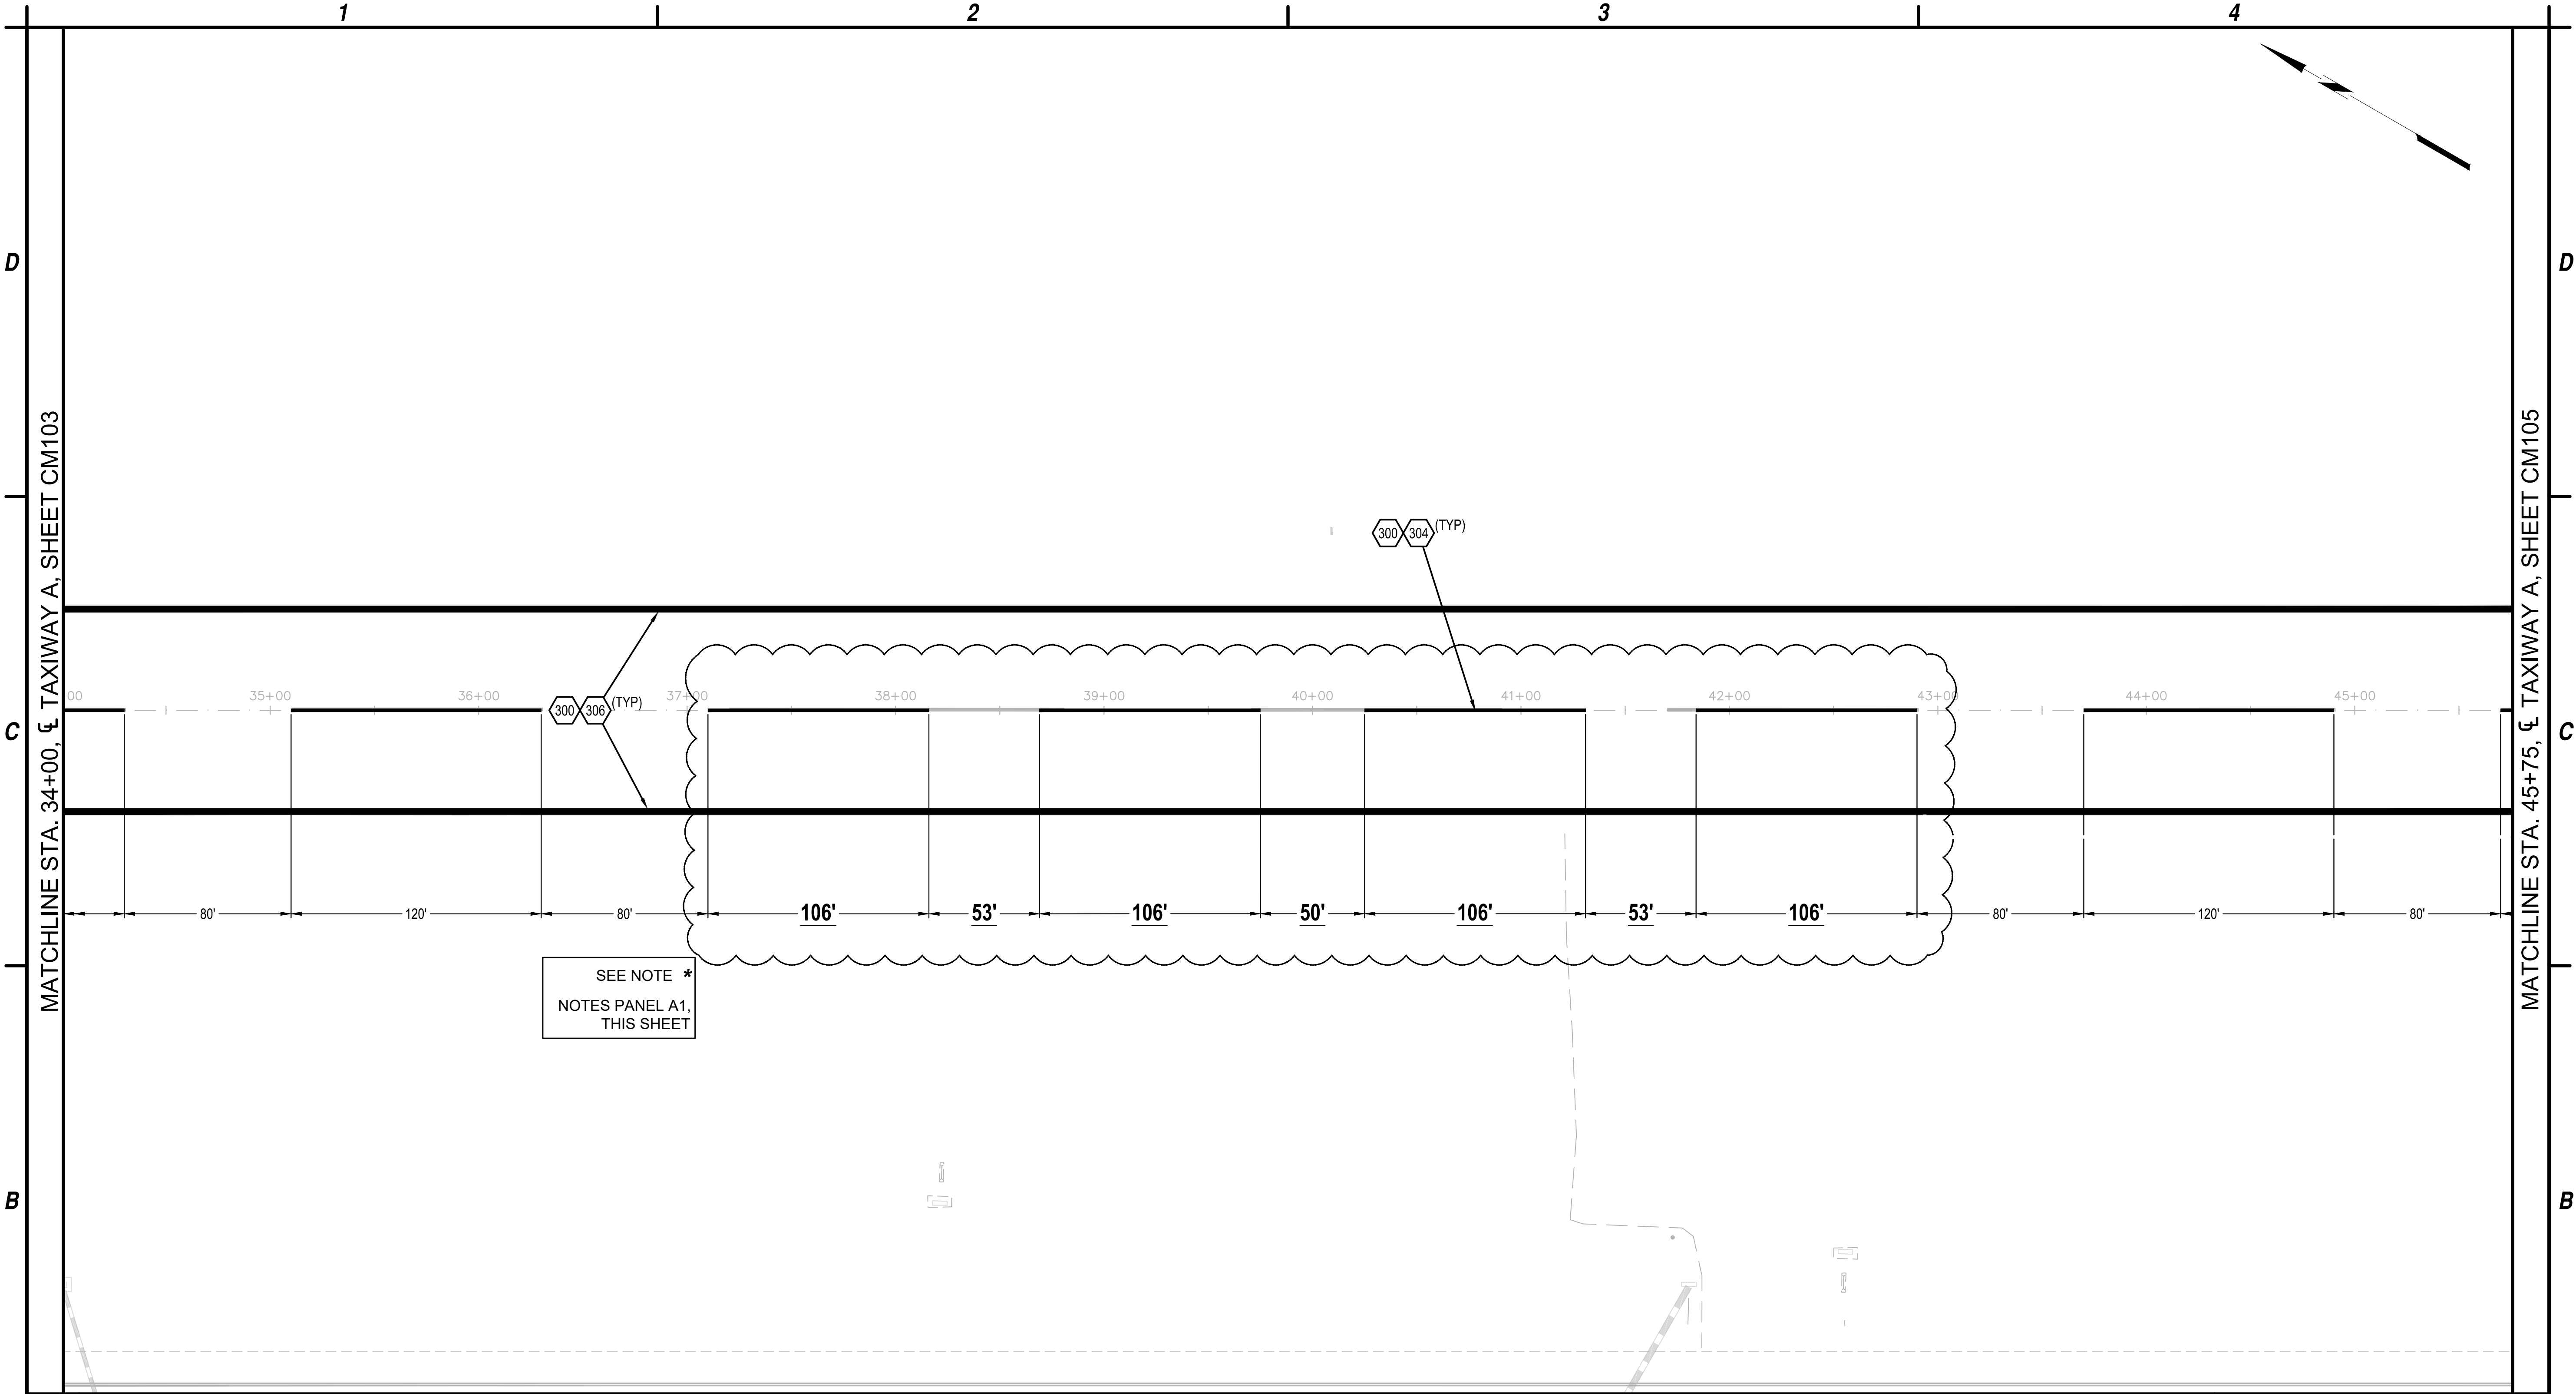

B1 IMPROVEMENT PLAN
SCALE: 1/50'

1. INTERIM MARKINGS SHALL BE APPLIED AT HALF RATE. WITHOUT GLASS BEADS PRIOR TO OPENING TO AIRCRAFT TRAFFIC.
2. FINAL MARKINGS SHALL BE APPLIED AT FULL RATE WITH GLASS BEADS, 30 DAYS AFTER FINAL DAY OF SEAL COAT PLACEMENT.
3. CONTRACTOR TO RE-PAINT ANY EXISTING MARKINGS DAMAGED BY CONSTRUCTION ACTIVITIES AT NO COST TO OWNER.
- * NOTE THE CHANGE IN LENGTH OF THE RUNWAY CENTERLINE MARKING STRIPES AND GAPS AT THE MIDPOINT. THESE MARKINGS HAVE DIFFERNT LENGTHS AND SPACING FROM THE REST OF THE CENTERLINE MARKINGS, THIS IS INTENTIONAL TO FIT THE MARKINGS PER AC GUIDANCE.


A1 NOTES
NOT TO SCALE

LEGEND
NOT TO SCALE

A2 LEGEND
NOT TO SCALE

- 300 PAINT WHITE NON-REFLECTORIZED INTERIM MARKINGS
- 304 PAINT WHITE REFLECTORIZED RUNWAY CENTERLINE MARKING PER DETAIL C3, SHEET XM-501
- 306 PAINT WHITE REFLECTORIZED 3' WIDE RUNWAY EDGE MARKING PER DETAIL C4, SHEET XM-501

A3 CONSTRUCTION NOTES
NOT TO SCALE

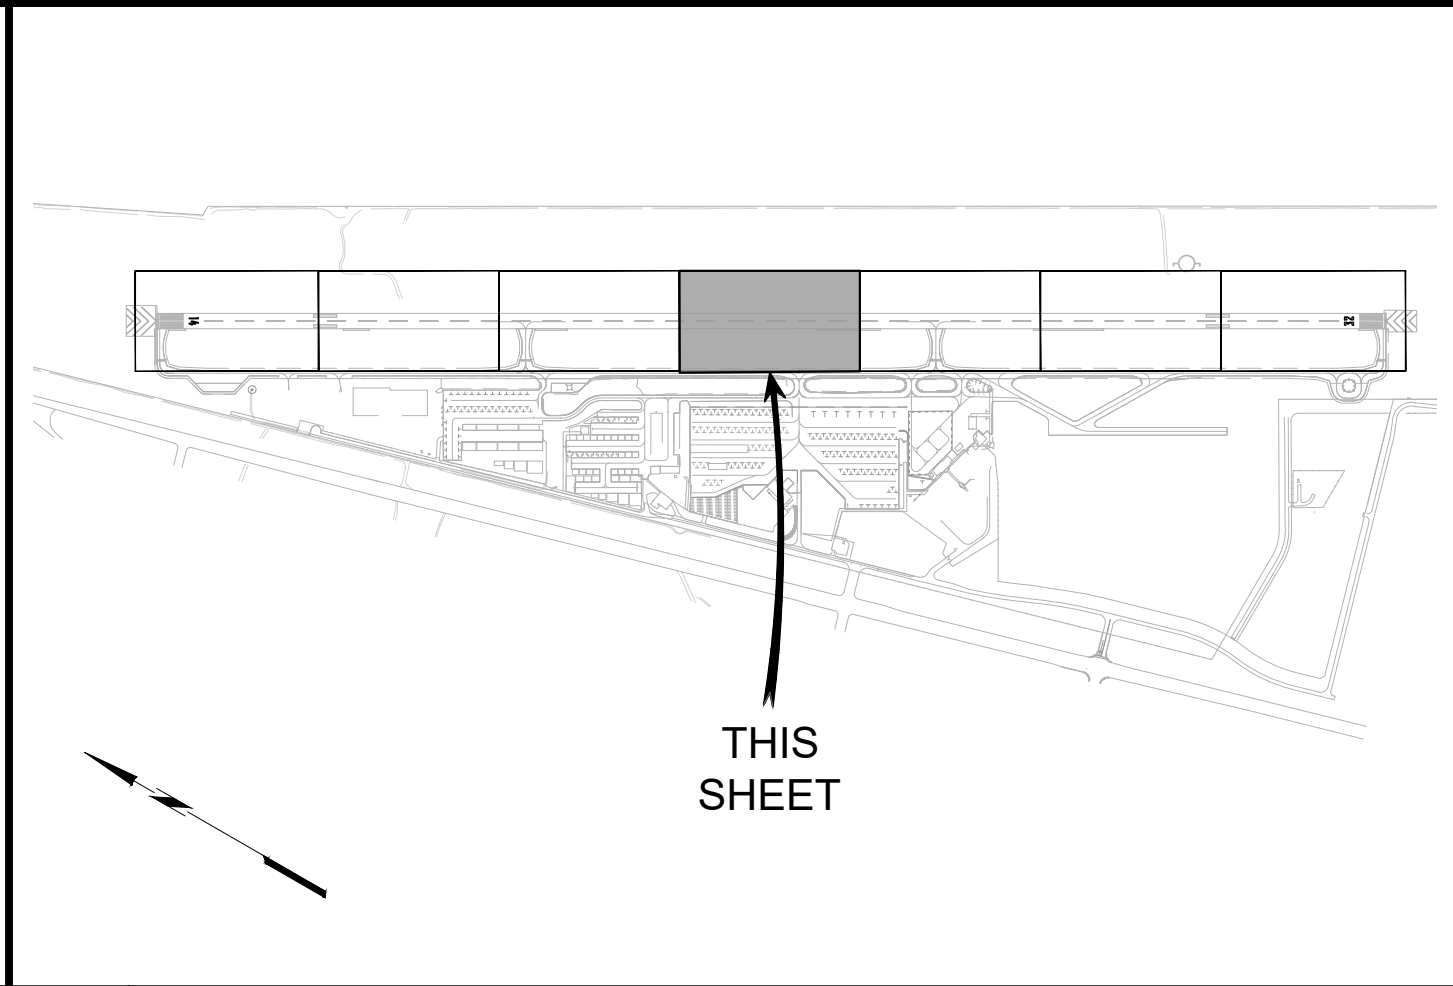

A4 KEY MAP
NOT TO SCALE




**GSB-88 AIRPORT ASPHALT SEAL COAT
PROGRAM SM 312C**

**LAKE HAVASU CITY MUNICIPAL AIRPORT
LAKE HAVASU CITY, AIRIZONA**

MARK	DATE	DESCRIPTION
REVISIONS		
PROJECT NO: SM 312		
DATE: SEPTEMBER 2025		
DRAWN BY:		
DESIGNED BY:		
CHECKED BY:		

**RUNWAY
MARKING
PLAN**

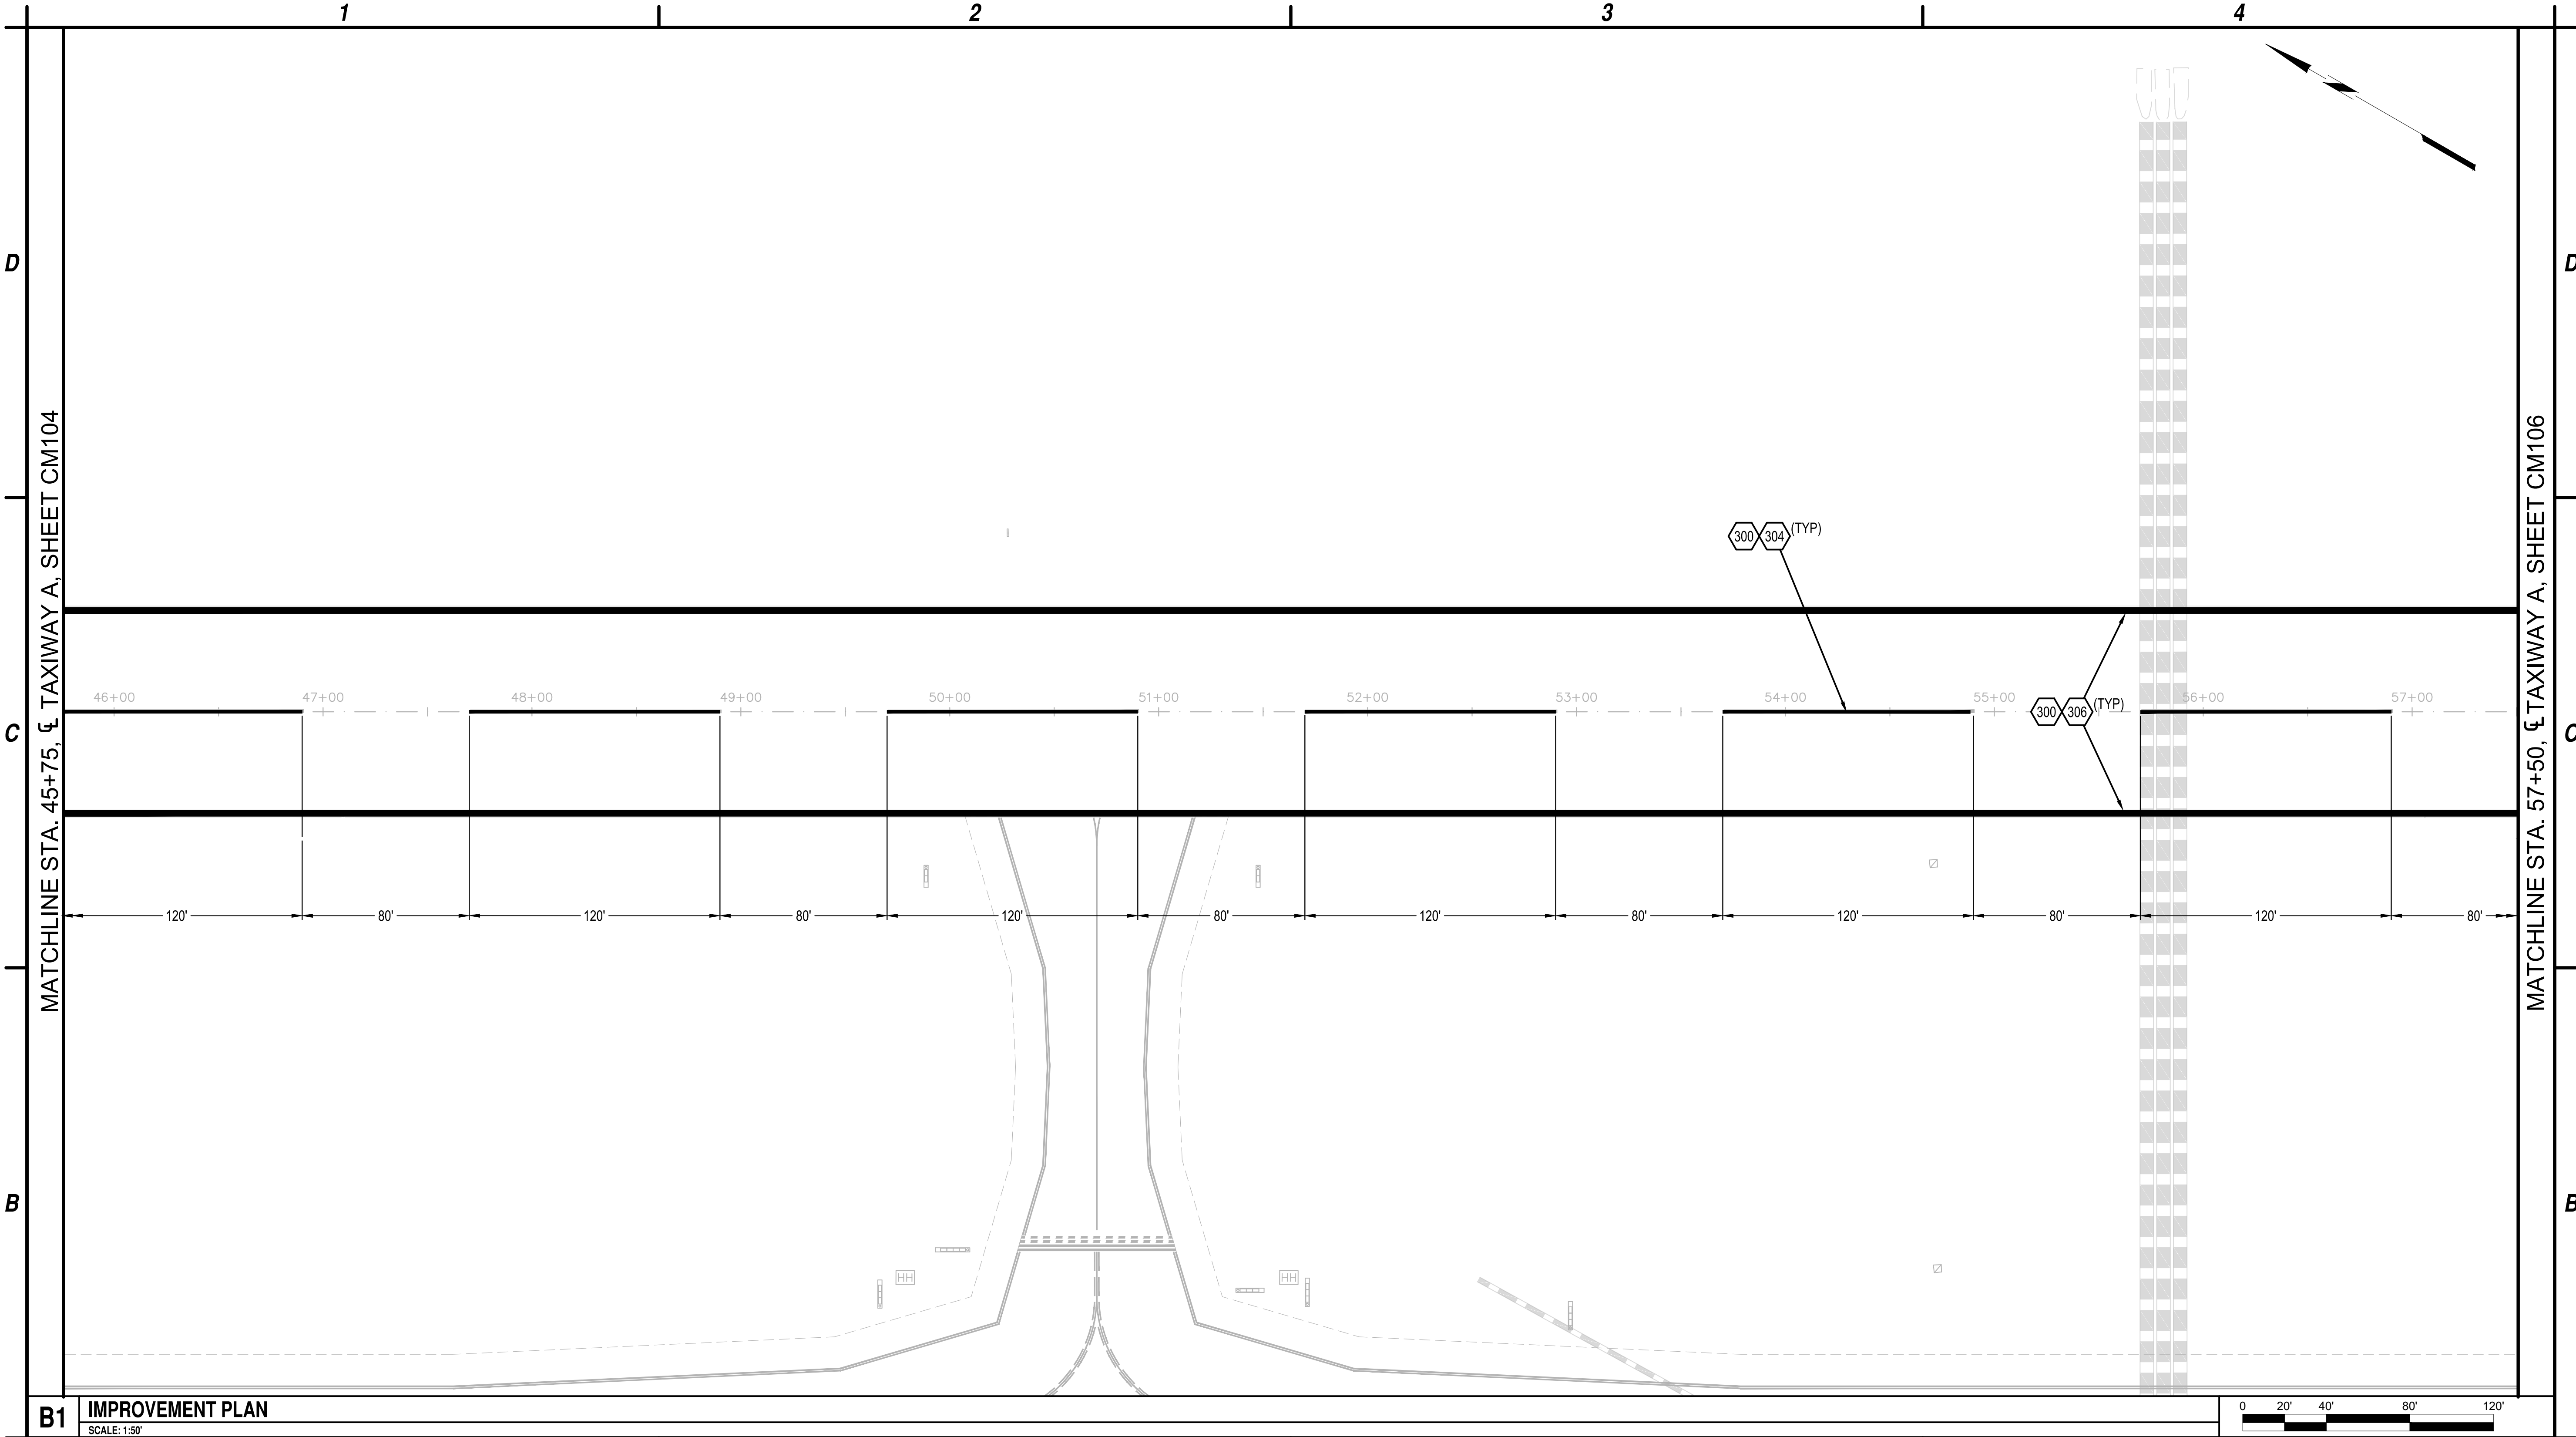


B1 IMPROVEMENT PLAN
SCALE: 1/50'

- A**
- INTERIM MARKINGS SHALL BE APPLIED AT HALF RATE, WITHOUT GLASS BEADS PRIOR TO OPENING TO AIRCRAFT TRAFFIC.
 - FINAL MARKINGS SHALL BE APPLIED AT FULL RATE WITH GLASS BEADS, 30 DAYS AFTER FINAL DAY OF SEAL COAT PLACEMENT.
 - CONTRACTOR TO RE-PAINT ANY EXISTING MARKINGS DAMAGED BY CONSTRUCTION ACTIVITIES AT NO COST TO OWNER.

A1 NOTES
NOT TO SCALE

- A2**
- LEGEND**
NOT TO SCALE

- A3**
- CONSTRUCTION NOTES**
NOT TO SCALE
- PAINT WHITE NON-REFLECTORIZED INTERIM MARKINGS
 - PAINT WHITE REFLECTORIZED RUNWAY CENTERLINE MARKING PER DETAIL C3, SHEET XM-501
 - PAINT WHITE REFLECTORIZED 3' WIDE RUNWAY EDGE MARKING PER DETAIL C4, SHEET XM-501

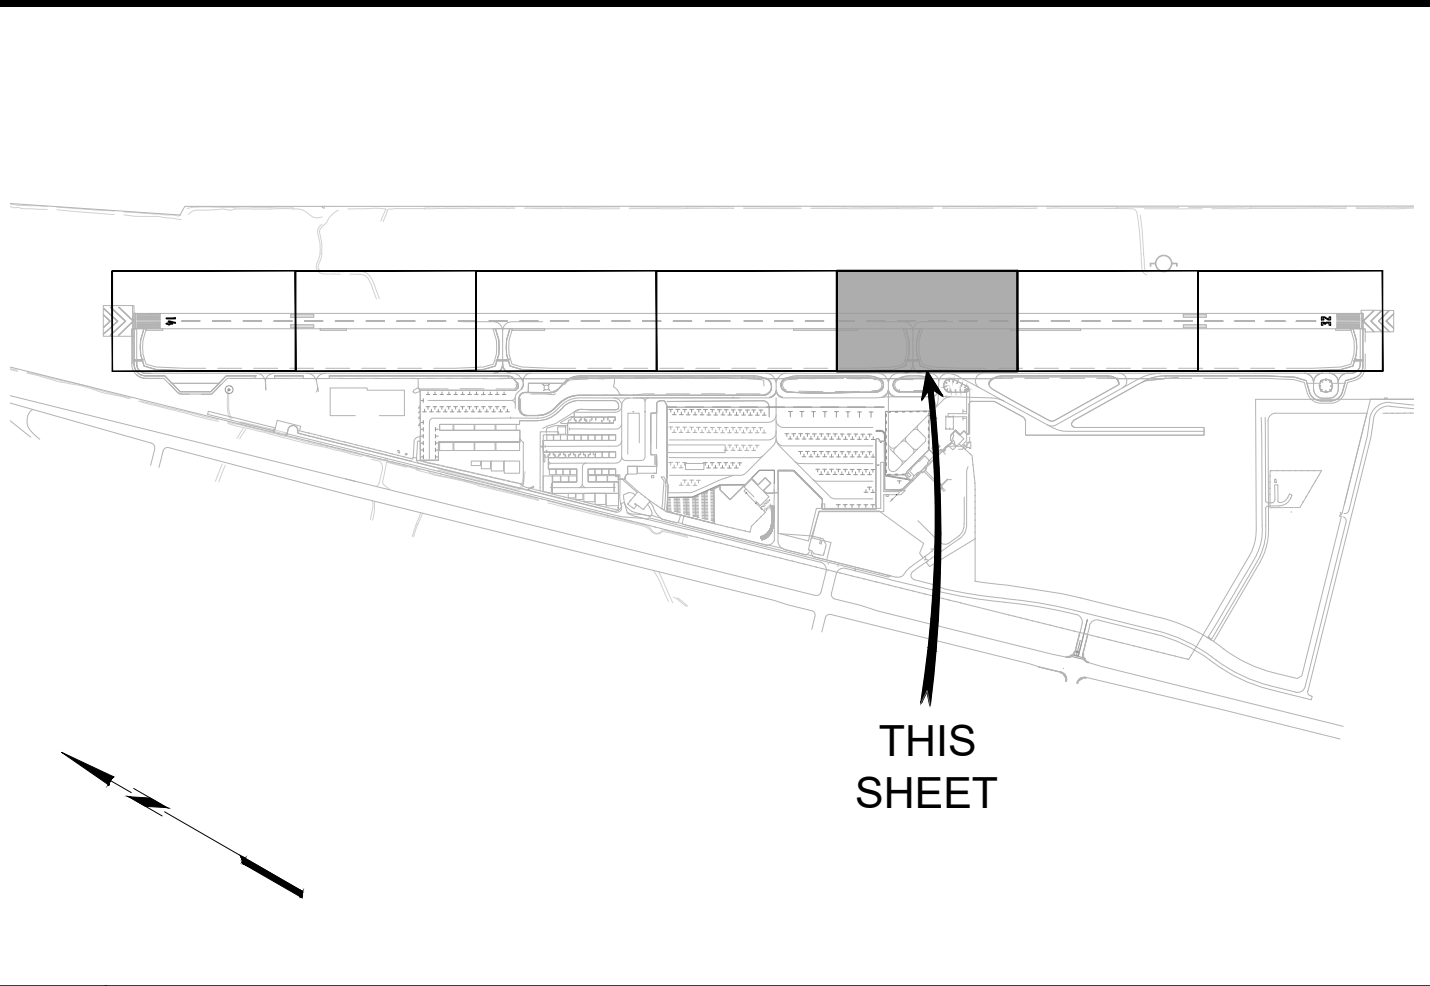


**GSB-88 AIRPORT ASPHALT SEAL COAT
PROGRAM SM 312C**

**LAKE HAVASU CITY MUNICIPAL AIRPORT
LAKE HAVASU CITY, AIRIZONA**

MARK	DATE	DESCRIPTION
REVISIONS		
PROJECT NO: SM 312		
DATE: SEPTEMBER 2025		
DRAWN BY:		
DESIGNED BY:		
CHECKED BY:		

**RUNWAY
MARKING
PLAN**

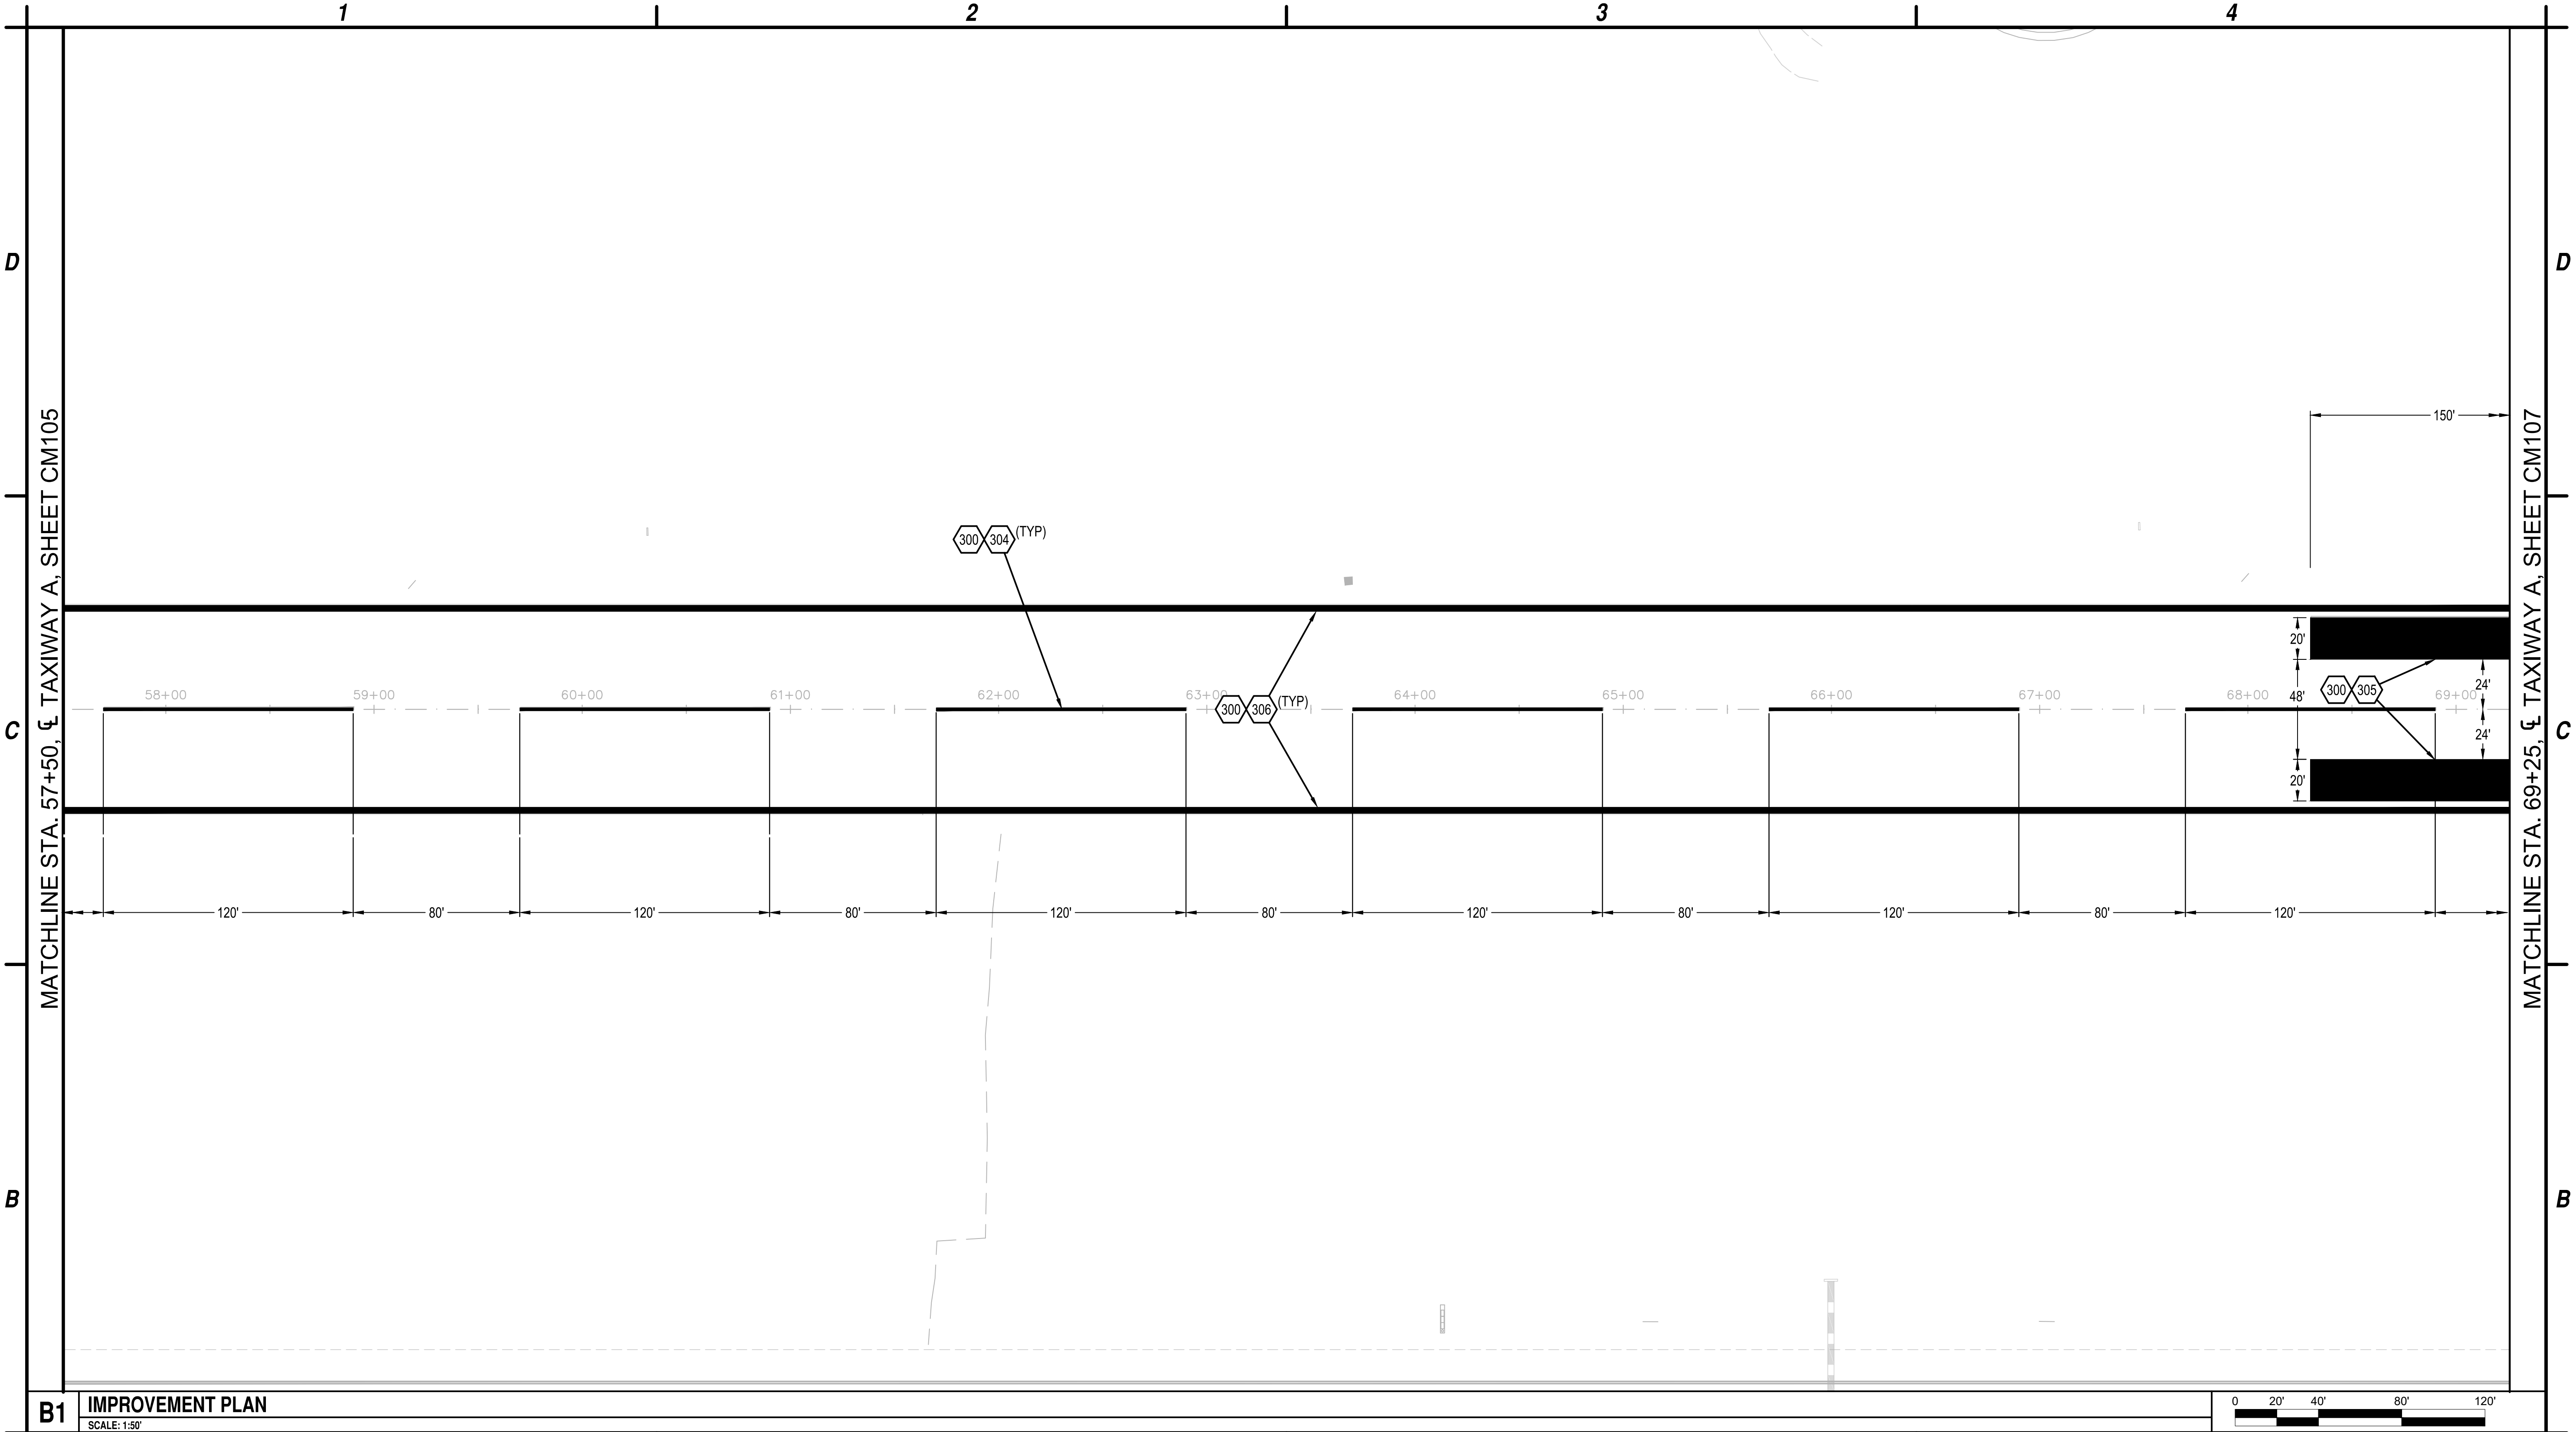

B1 IMPROVEMENT PLAN
SCALE: 1:50'


- A**
- INTERIM MARKINGS SHALL BE APPLIED AT HALF RATE. WITHOUT GLASS BEADS PRIOR TO OPENING TO AIRCRAFT TRAFFIC.
 - FINAL MARKINGS SHALL BE APPLIED AT FULL RATE WITH GLASS BEADS, 30 DAYS AFTER FINAL DAY OF SEAL COAT PLACEMENT.
 - CONTRACTOR TO RE-PAINT ANY EXISTING MARKINGS DAMAGED BY CONSTRUCTION ACTIVITIES AT NO COST TO OWNER.

A1 NOTES
NOT TO SCALE

A2

LEGEND
NOT TO SCALE

- A3**
- CONSTRUCTION NOTES**
NOT TO SCALE
- PAINT WHITE NON-REFLECTORIZED INTERIM MARKINGS
 - PAINT WHITE REFLECTORIZED RUNWAY CENTERLINE MARKING PER DETAIL C3, SHEET XM-501
 - PAINT WHITE REFLECTORIZED RUNWAY AIMING POINT MARKINGS PER DETAIL D4, SHEET XM-501
 - PAINT WHITE REFLECTORIZED 3' WIDE RUNWAY EDGE MARKING PER DETAIL C4, SHEET XM-501

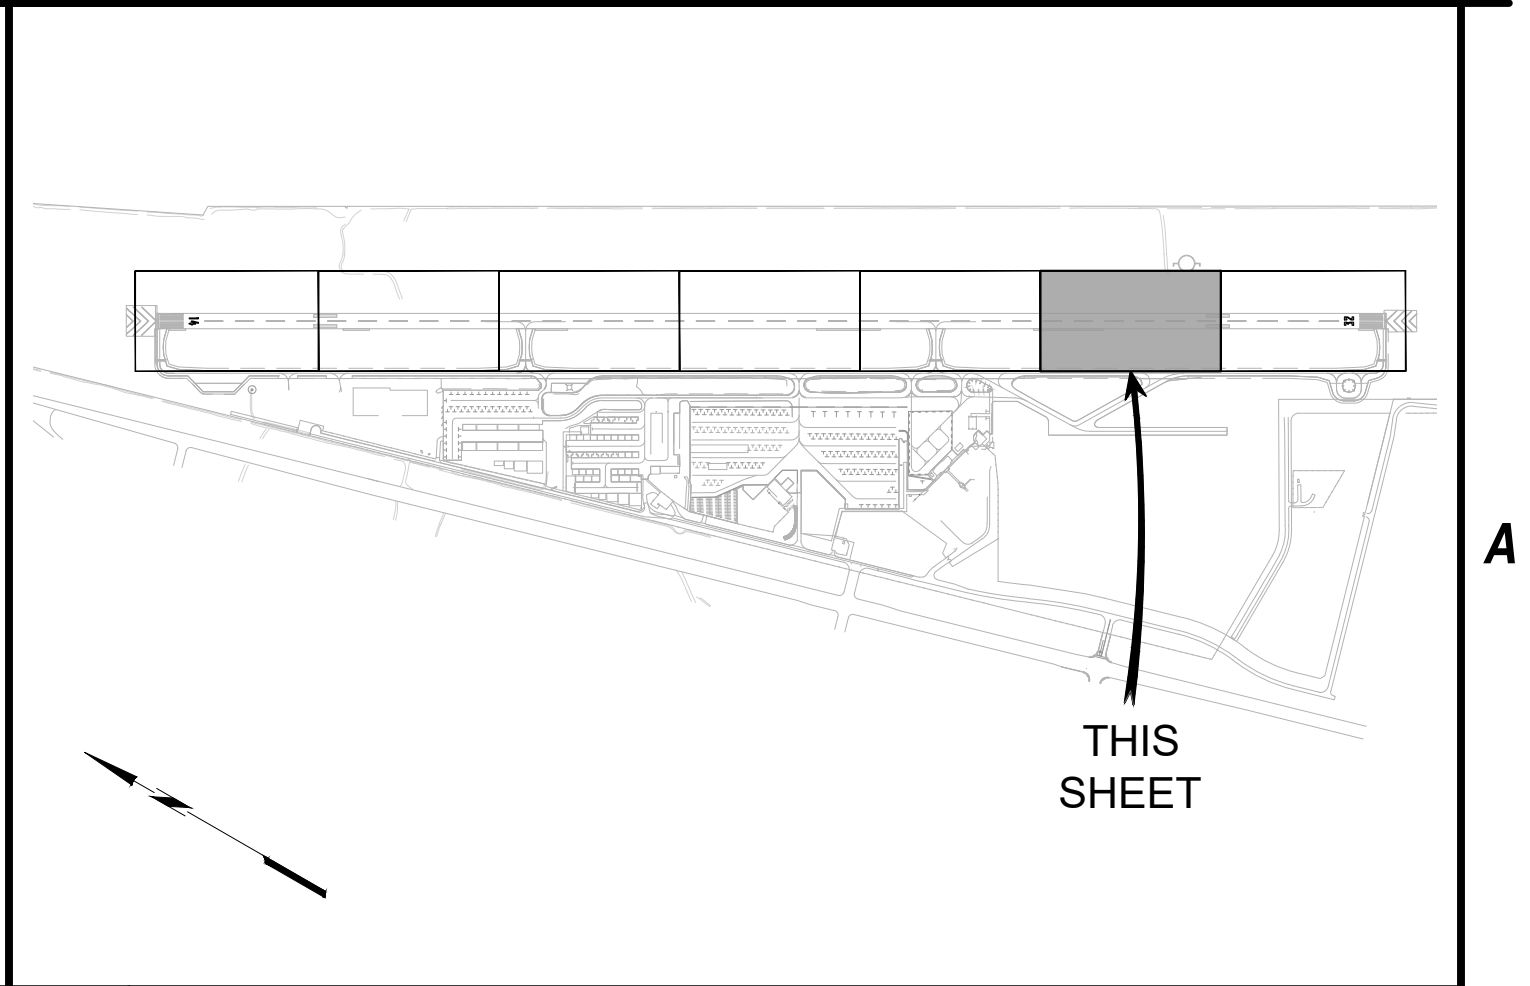

GSB-88 AIRPORT ASPHALT SEAL COAT

PROGRAM SM 312C

LAKE HAVASU CITY MUNICIPAL AIRPORT


LAKE HAVASU CITY, AIRIZONA

MARK	DATE	DESCRIPTION
REVISIONS		
PROJECT NO: SM 312		
DATE: SEPTEMBER 2025		
DRAWN BY:		
DESIGNED BY:		
CHECKED BY:		

RUNWAY MARKKING PLAN

CM106

15 of 32

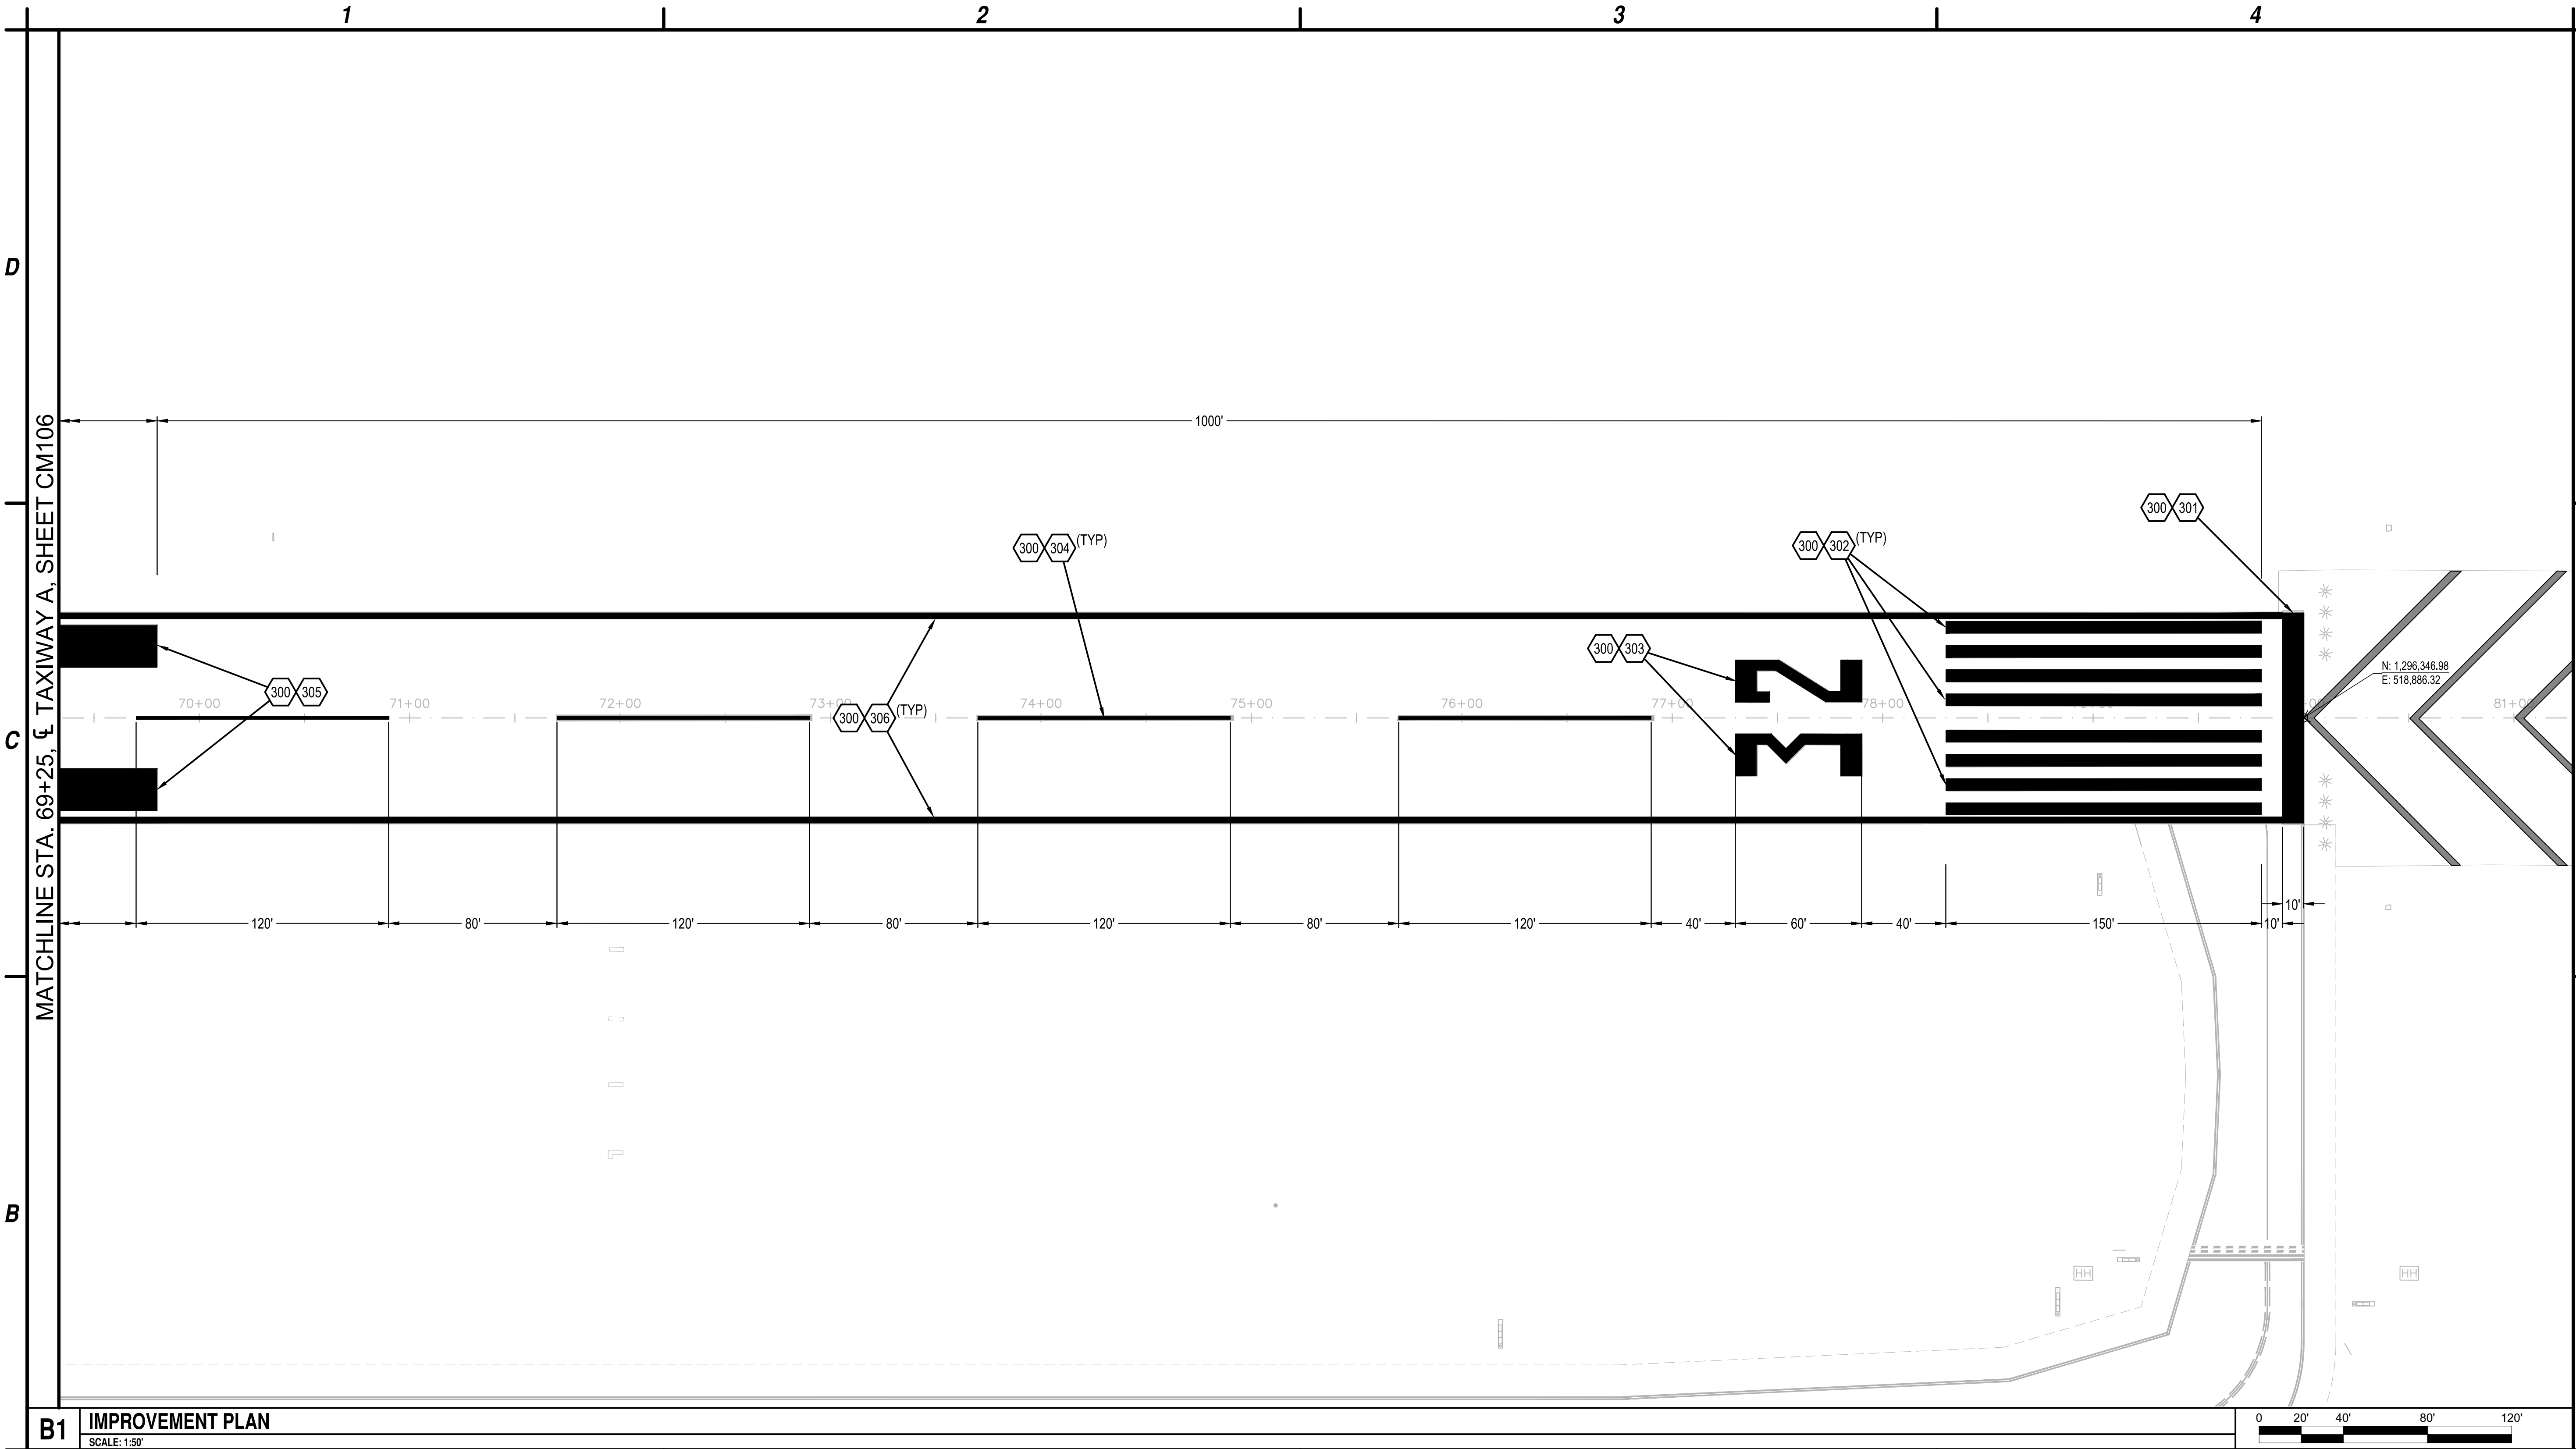


B1 IMPROVEMENT PLAN
SCALE: 1:50'

- A**
- INTERIM MARKINGS SHALL BE APPLIED AT HALF RATE. WITHOUT GLASS BEADS PRIOR TO OPENING TO AIRCRAFT TRAFFIC.
 - FINAL MARKINGS SHALL BE APPLIED AT FULL RATE WITH GLASS BEADS, 30 DAYS AFTER FINAL DAY OF SEAL COAT PLACEMENT.
 - CONTRACTOR TO RE-PAINT ANY EXISTING MARKINGS DAMAGED BY CONSTRUCTION ACTIVITIES AT NO COST TO OWNER.

A1 NOTES
NOT TO SCALE

- A2**
- LEGEND
NOT TO SCALE

- A3**
- CONSTRUCTION NOTES
NOT TO SCALE
- 300 PAINT WHITE NON-REFLECTORIZED INTERIM MARKINGS
 - 301 PAINT WHITE REFLECTORIZED THRESHOLD BAR PER DETAIL D1, SHEET XM-501
 - 302 PAINT WHITE REFLECTORIZED THRESHOLD MARKINGS PER DETAIL D2, SHEET XM-501
 - 303 PAINT WHITE REFLECTORIZED RUNWAY DESIGNATOR MARKING PER DETAIL D3, SHEET XM-501
 - 304 PAINT WHITE REFLECTORIZED RUNWAY CENTERLINE MARKING PER DETAIL C3, SHEET XM-501
 - 305 PAINT WHITE REFLECTORIZED RUNWAY AIMING POINT MARKINGS PER DETAIL D4, SHEET XM-501
 - 306 PAINT WHITE REFLECTORIZED 3' WIDE RUNWAY EDGE MARKING PER DETAIL C4, SHEET XM-501

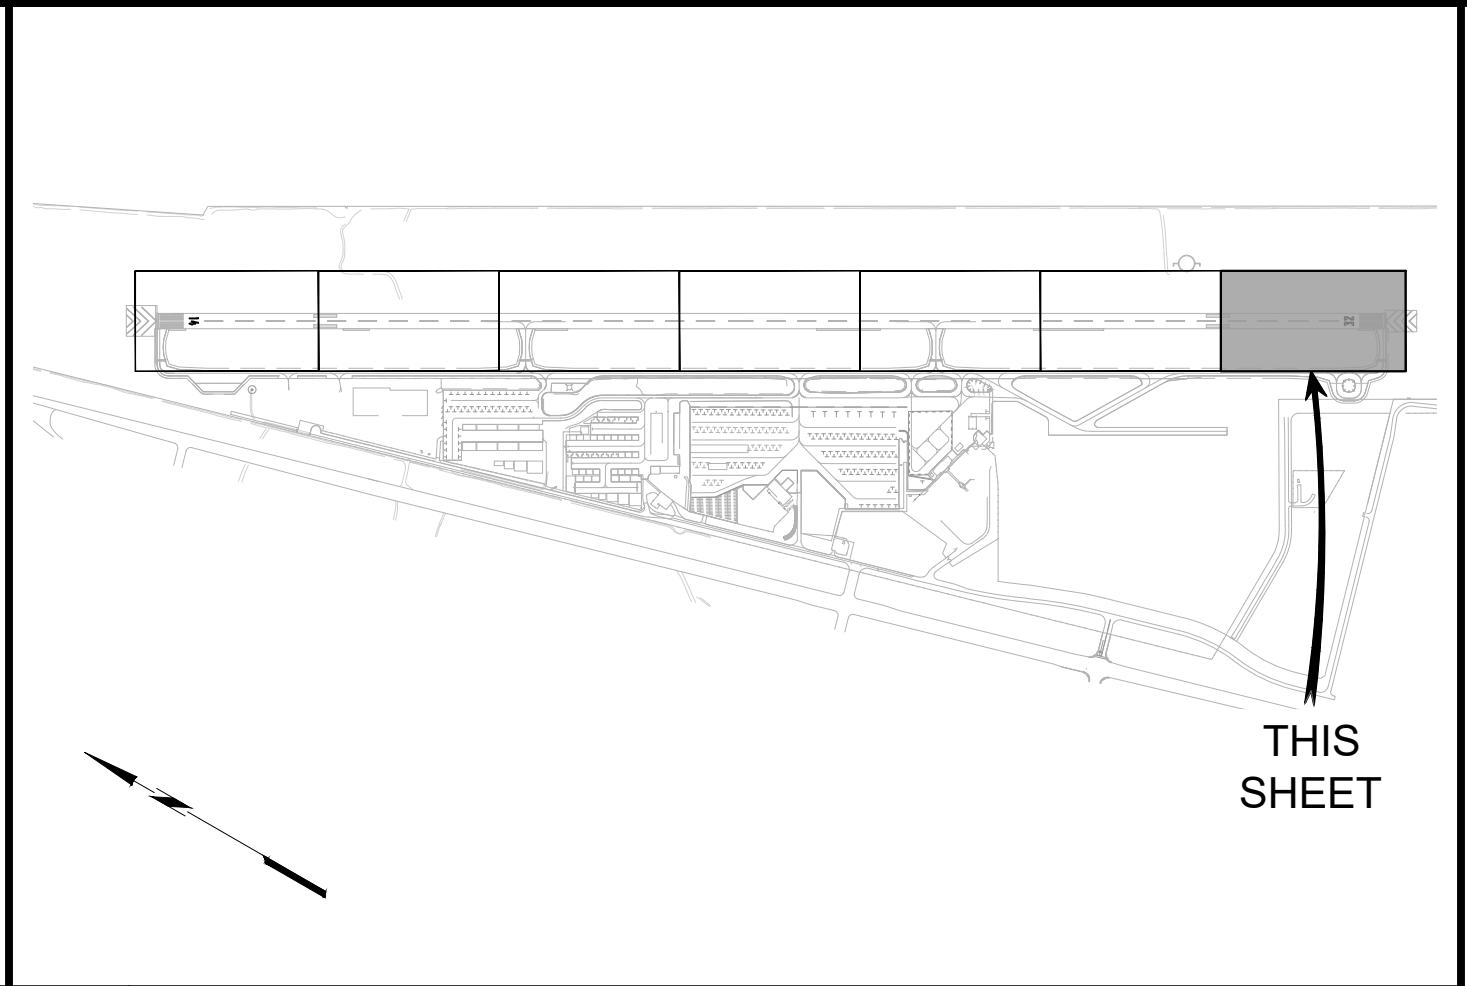

A4 KEY MAP
NOT TO SCALE




GSB-88 AIRPORT ASPHALT SEAL COAT
PROGRAM SM 312C


LAKE HAVASU CITY MUNICIPAL AIRPORT
LAKE HAVASU CITY, AIRIZONA

MARK	DATE	DESCRIPTION
REVISIONS		
PROJECT NO: SM 312		
DATE: SEPTEMBER 2025		
DRAWN BY:		
DESIGNED BY:		
CHECKED BY:		


**RUNWAY
MARKING
PLAN**

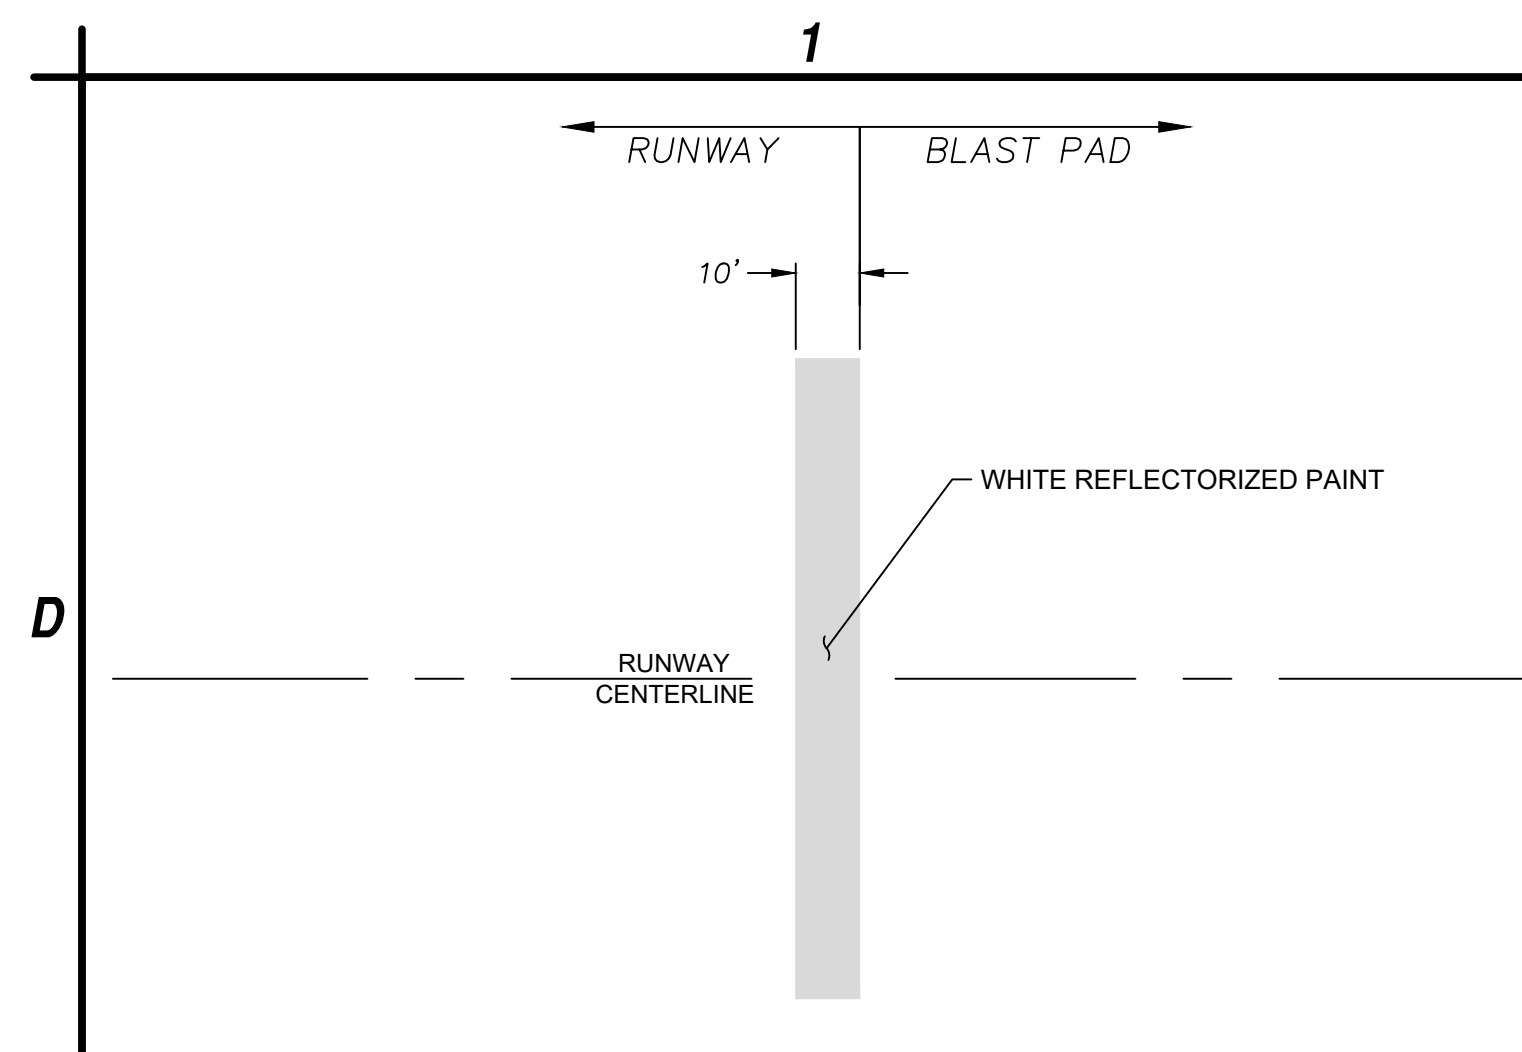


D1	THRESHOLD BAR MARKING
	NOT TO SCALE

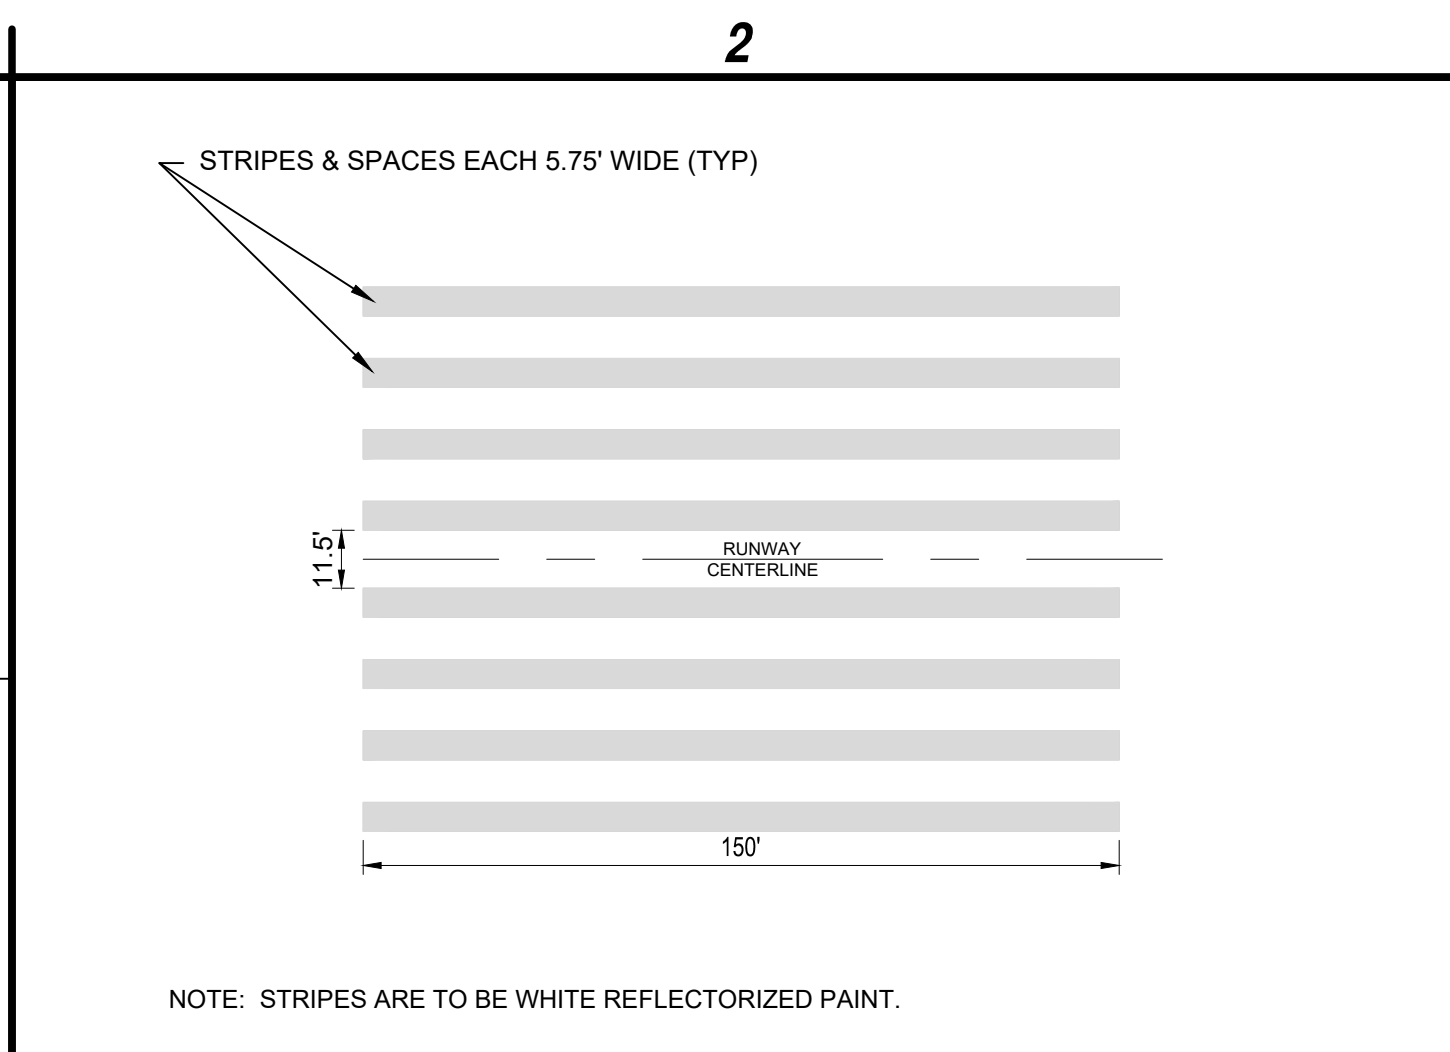


D2	THRESHOLD MARKING
	NOT TO SCALE

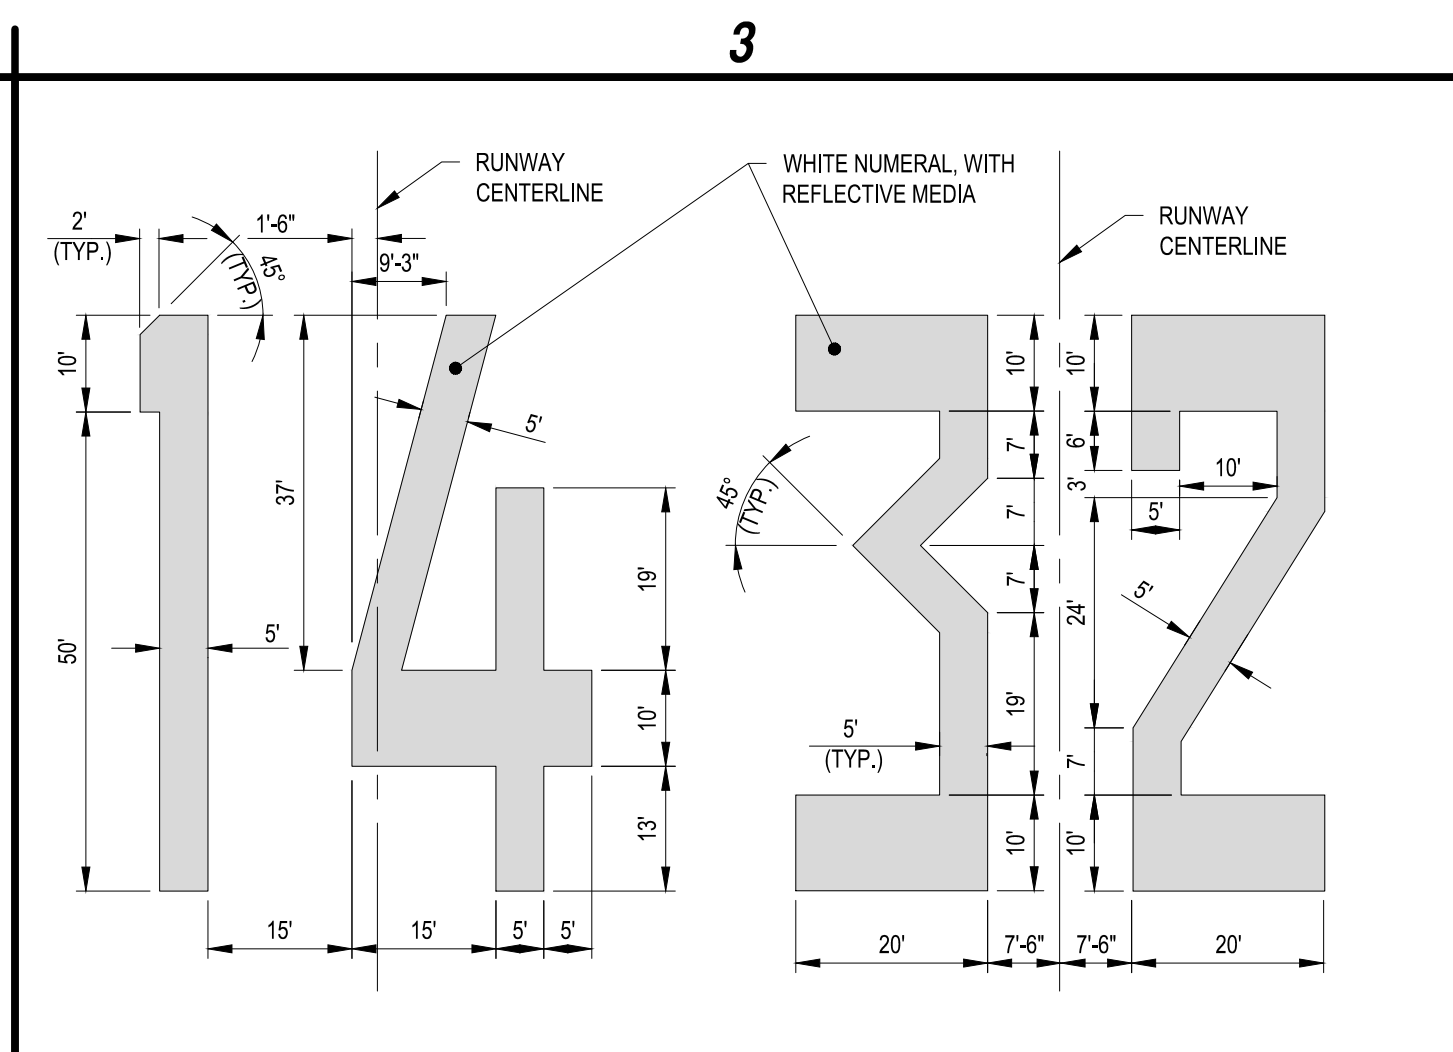


D3	RUNWAY DESIGNATOR MARKINGS
	NOT TO SCALE

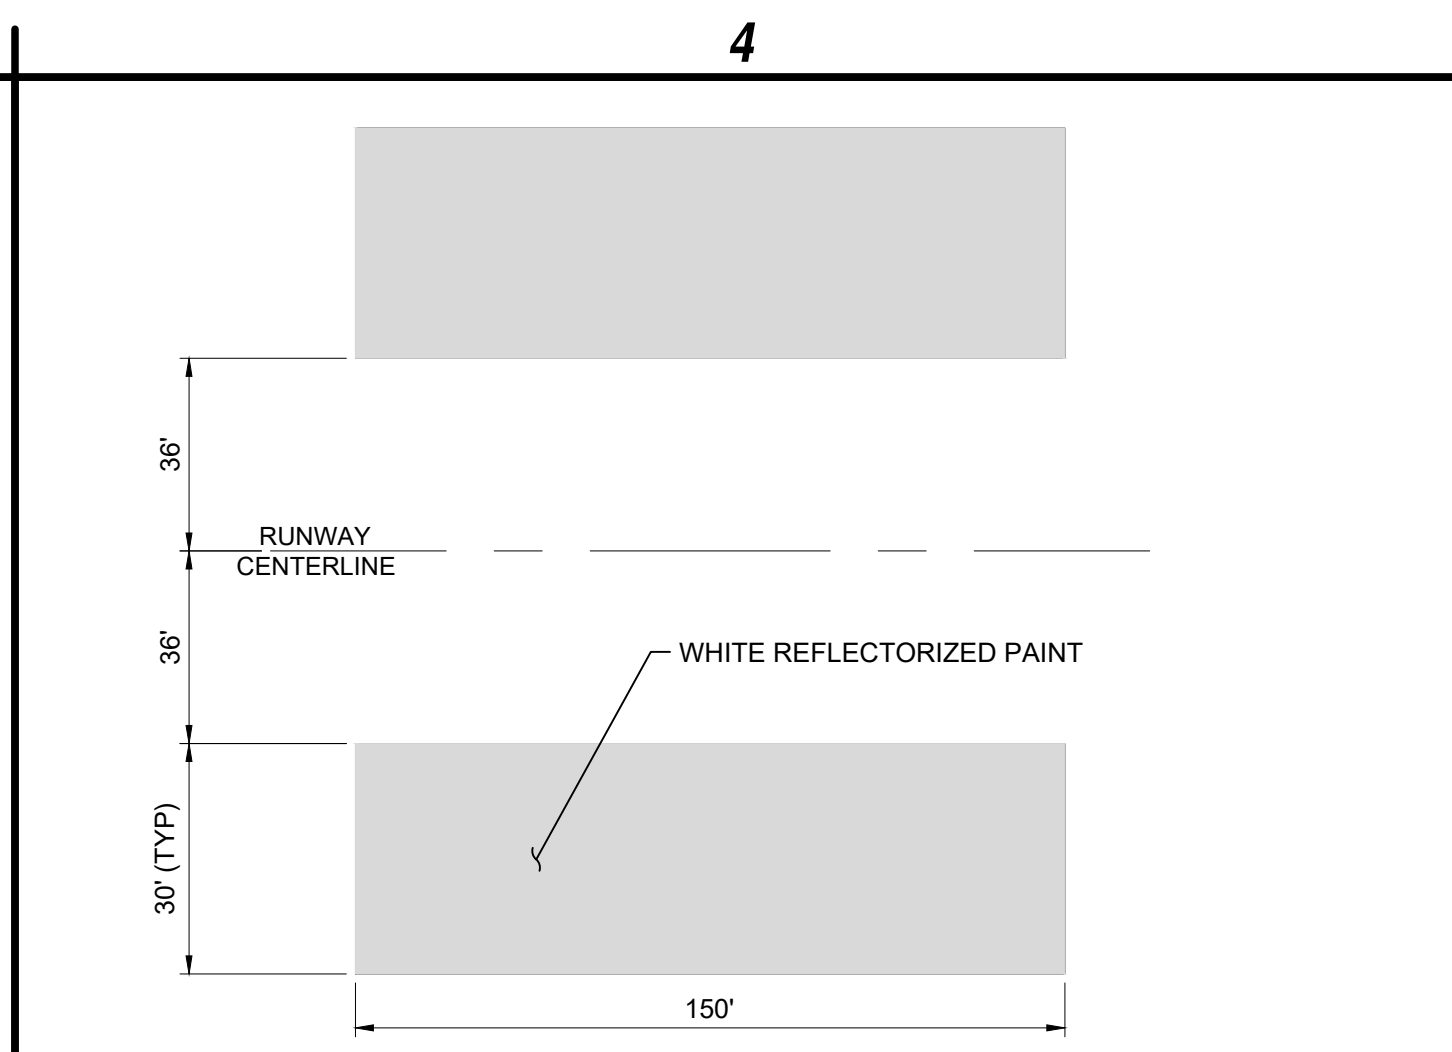


D4	AIMING POINT MARKINGS
	NOT TO SCALE

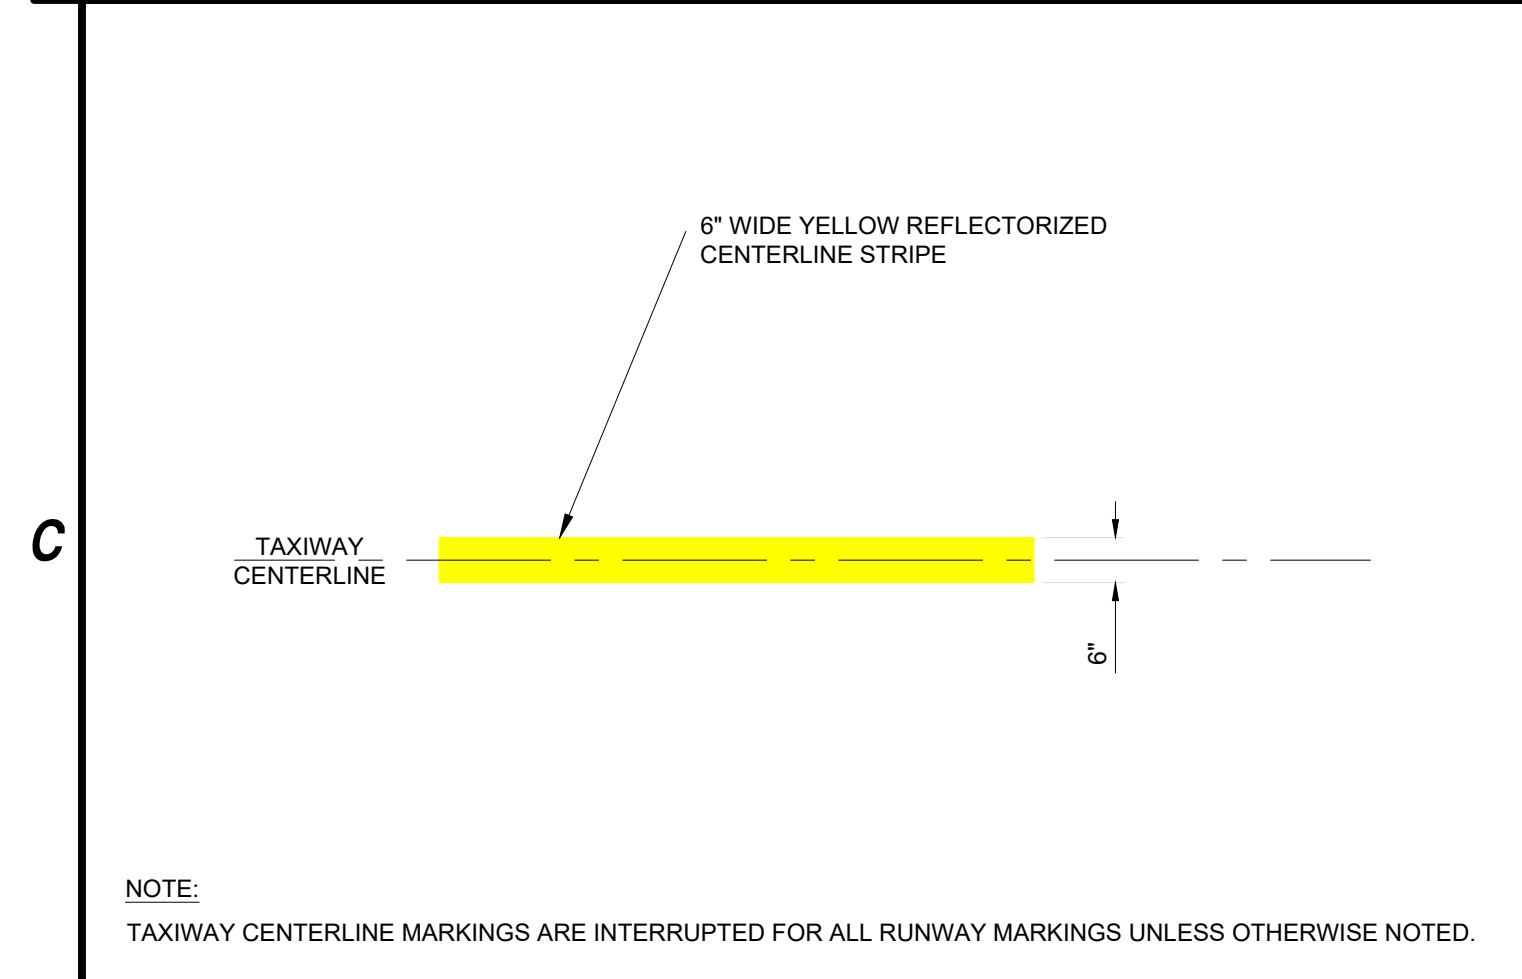


C1	TAXIWAY CENTERLINE MARKING DETAIL
	NOT TO SCALE

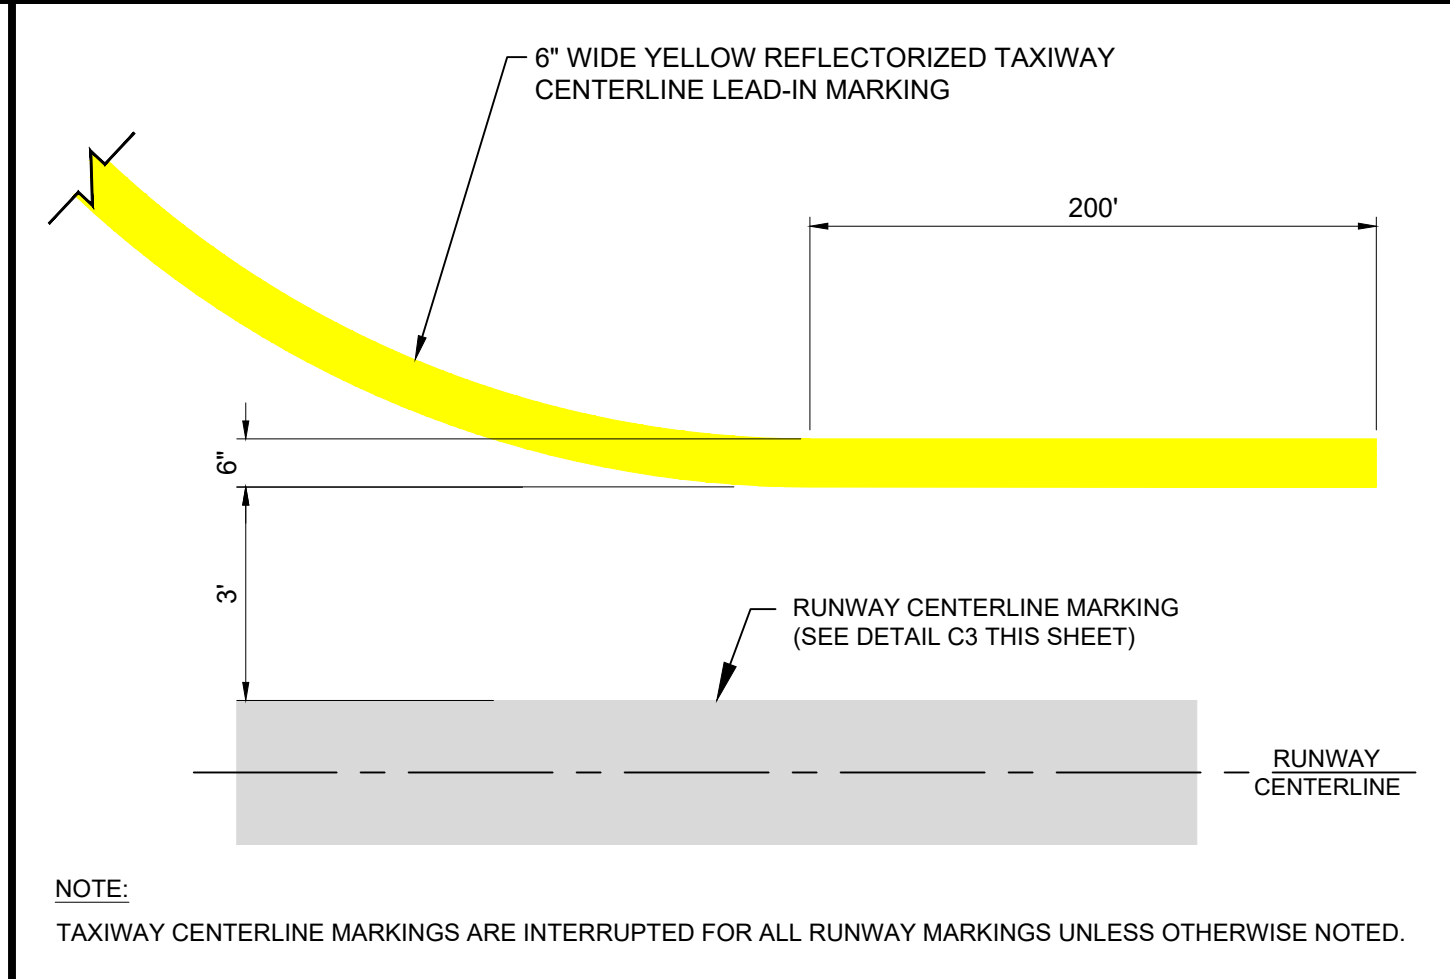


C2	TAXIWAY CENTERLINE LEAD-IN MARKING
	SCALE EXAGGERATED TO SHOW DIMENSIONS

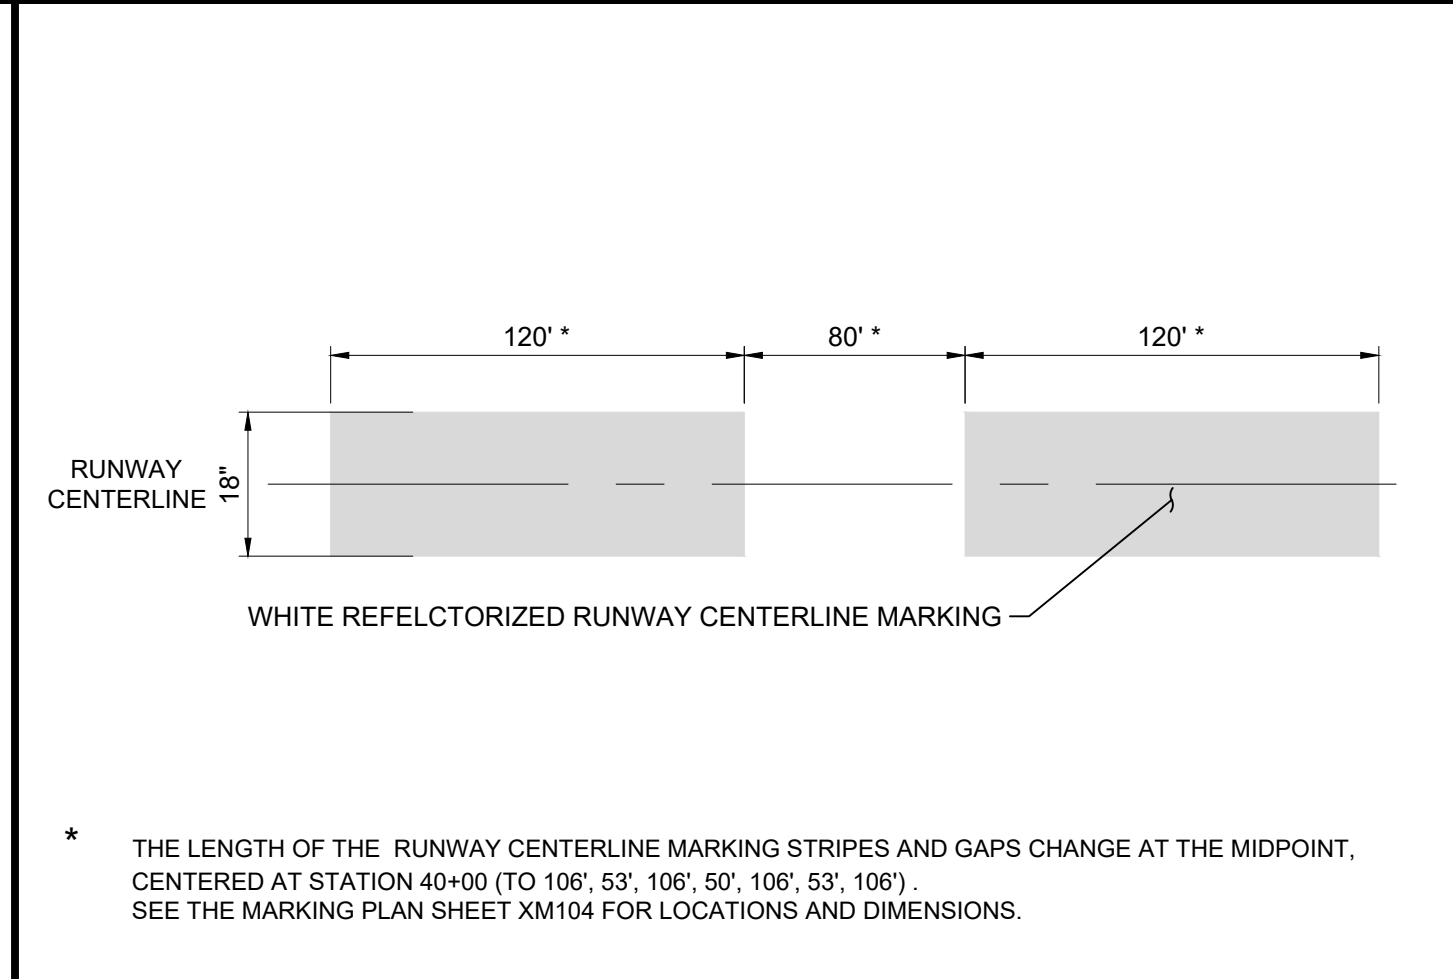

C3	RUNWAY CENTERLINE MARKINGS
	NOT TO SCALE

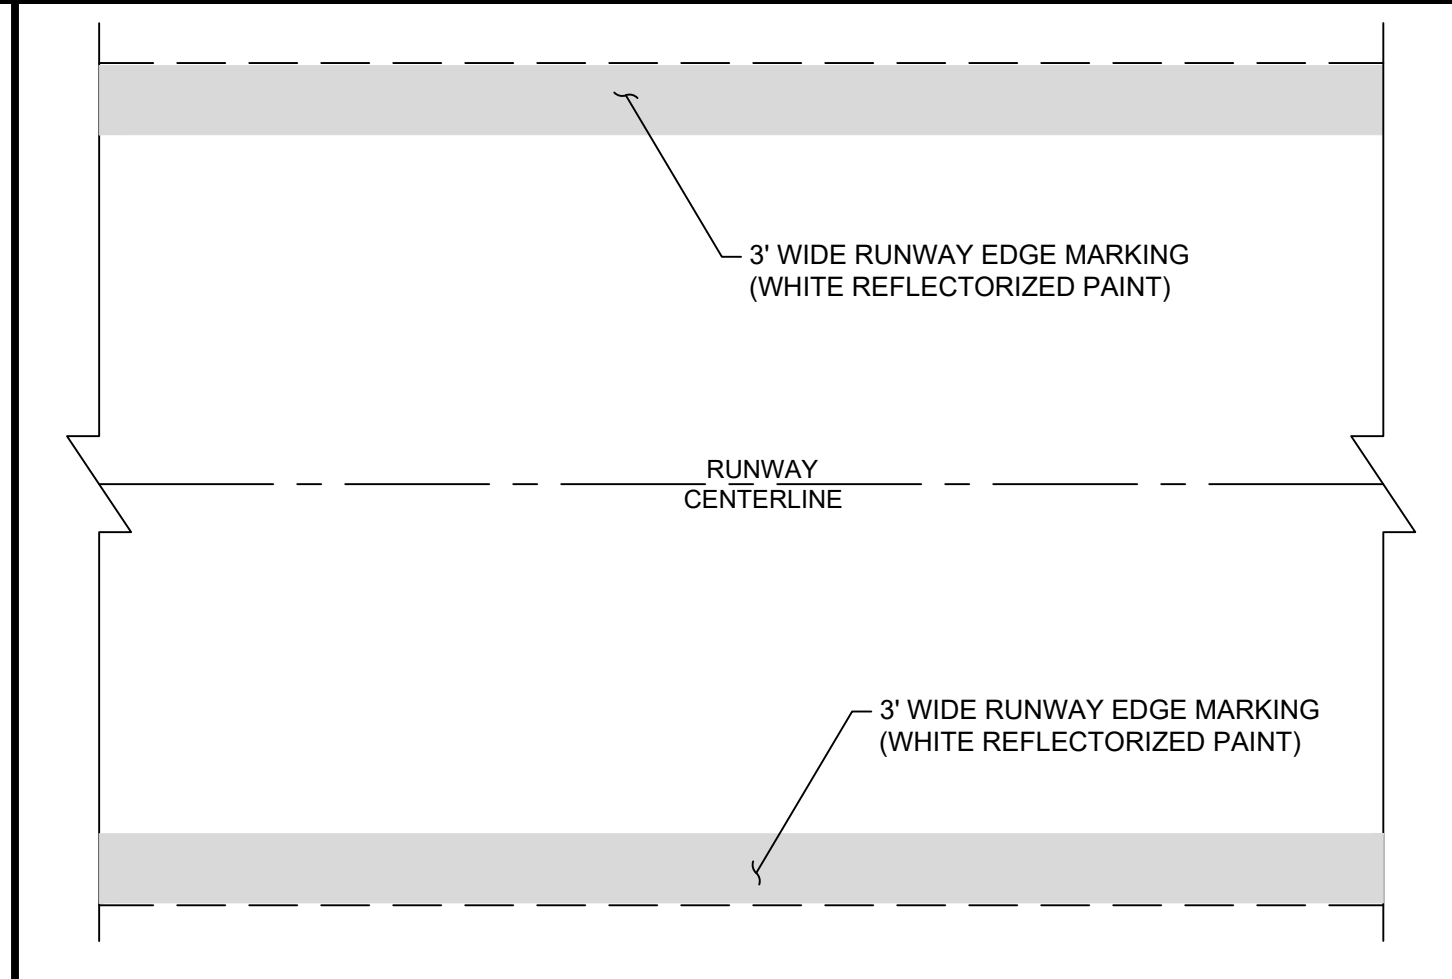

C4	RUNWAY EDGE MARKINGS
	NOT TO SCALE

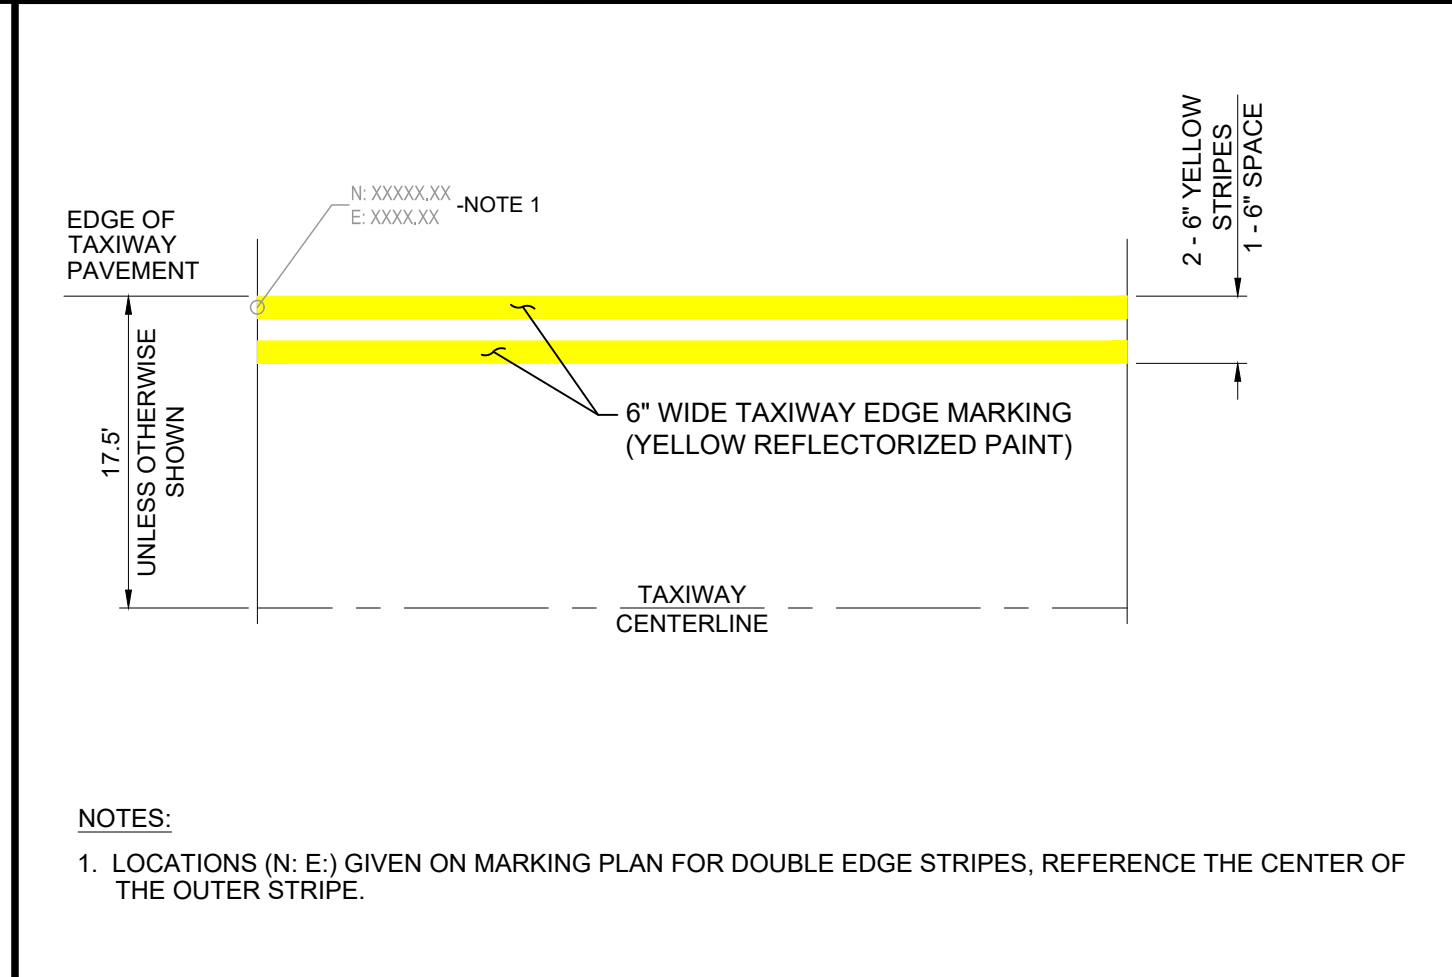

B4	CONTINUOUS TAXIWAY EDGE MARKING DETAIL
	NOT TO SCALE




**GSB-88 AIRPORT ASPHALT SEAL COAT
PROGRAM SM 312C**

MARK	DATE	DESCRIPTION
REVISIONS		
PROJECT NO:		SM 312
DATE:		SEPTEMBER 2025
DRAWN BY:		
DESIGNED BY:		
CHECKED BY:		


RUNWAY MARKING DETAILS

XM501


17 of 32

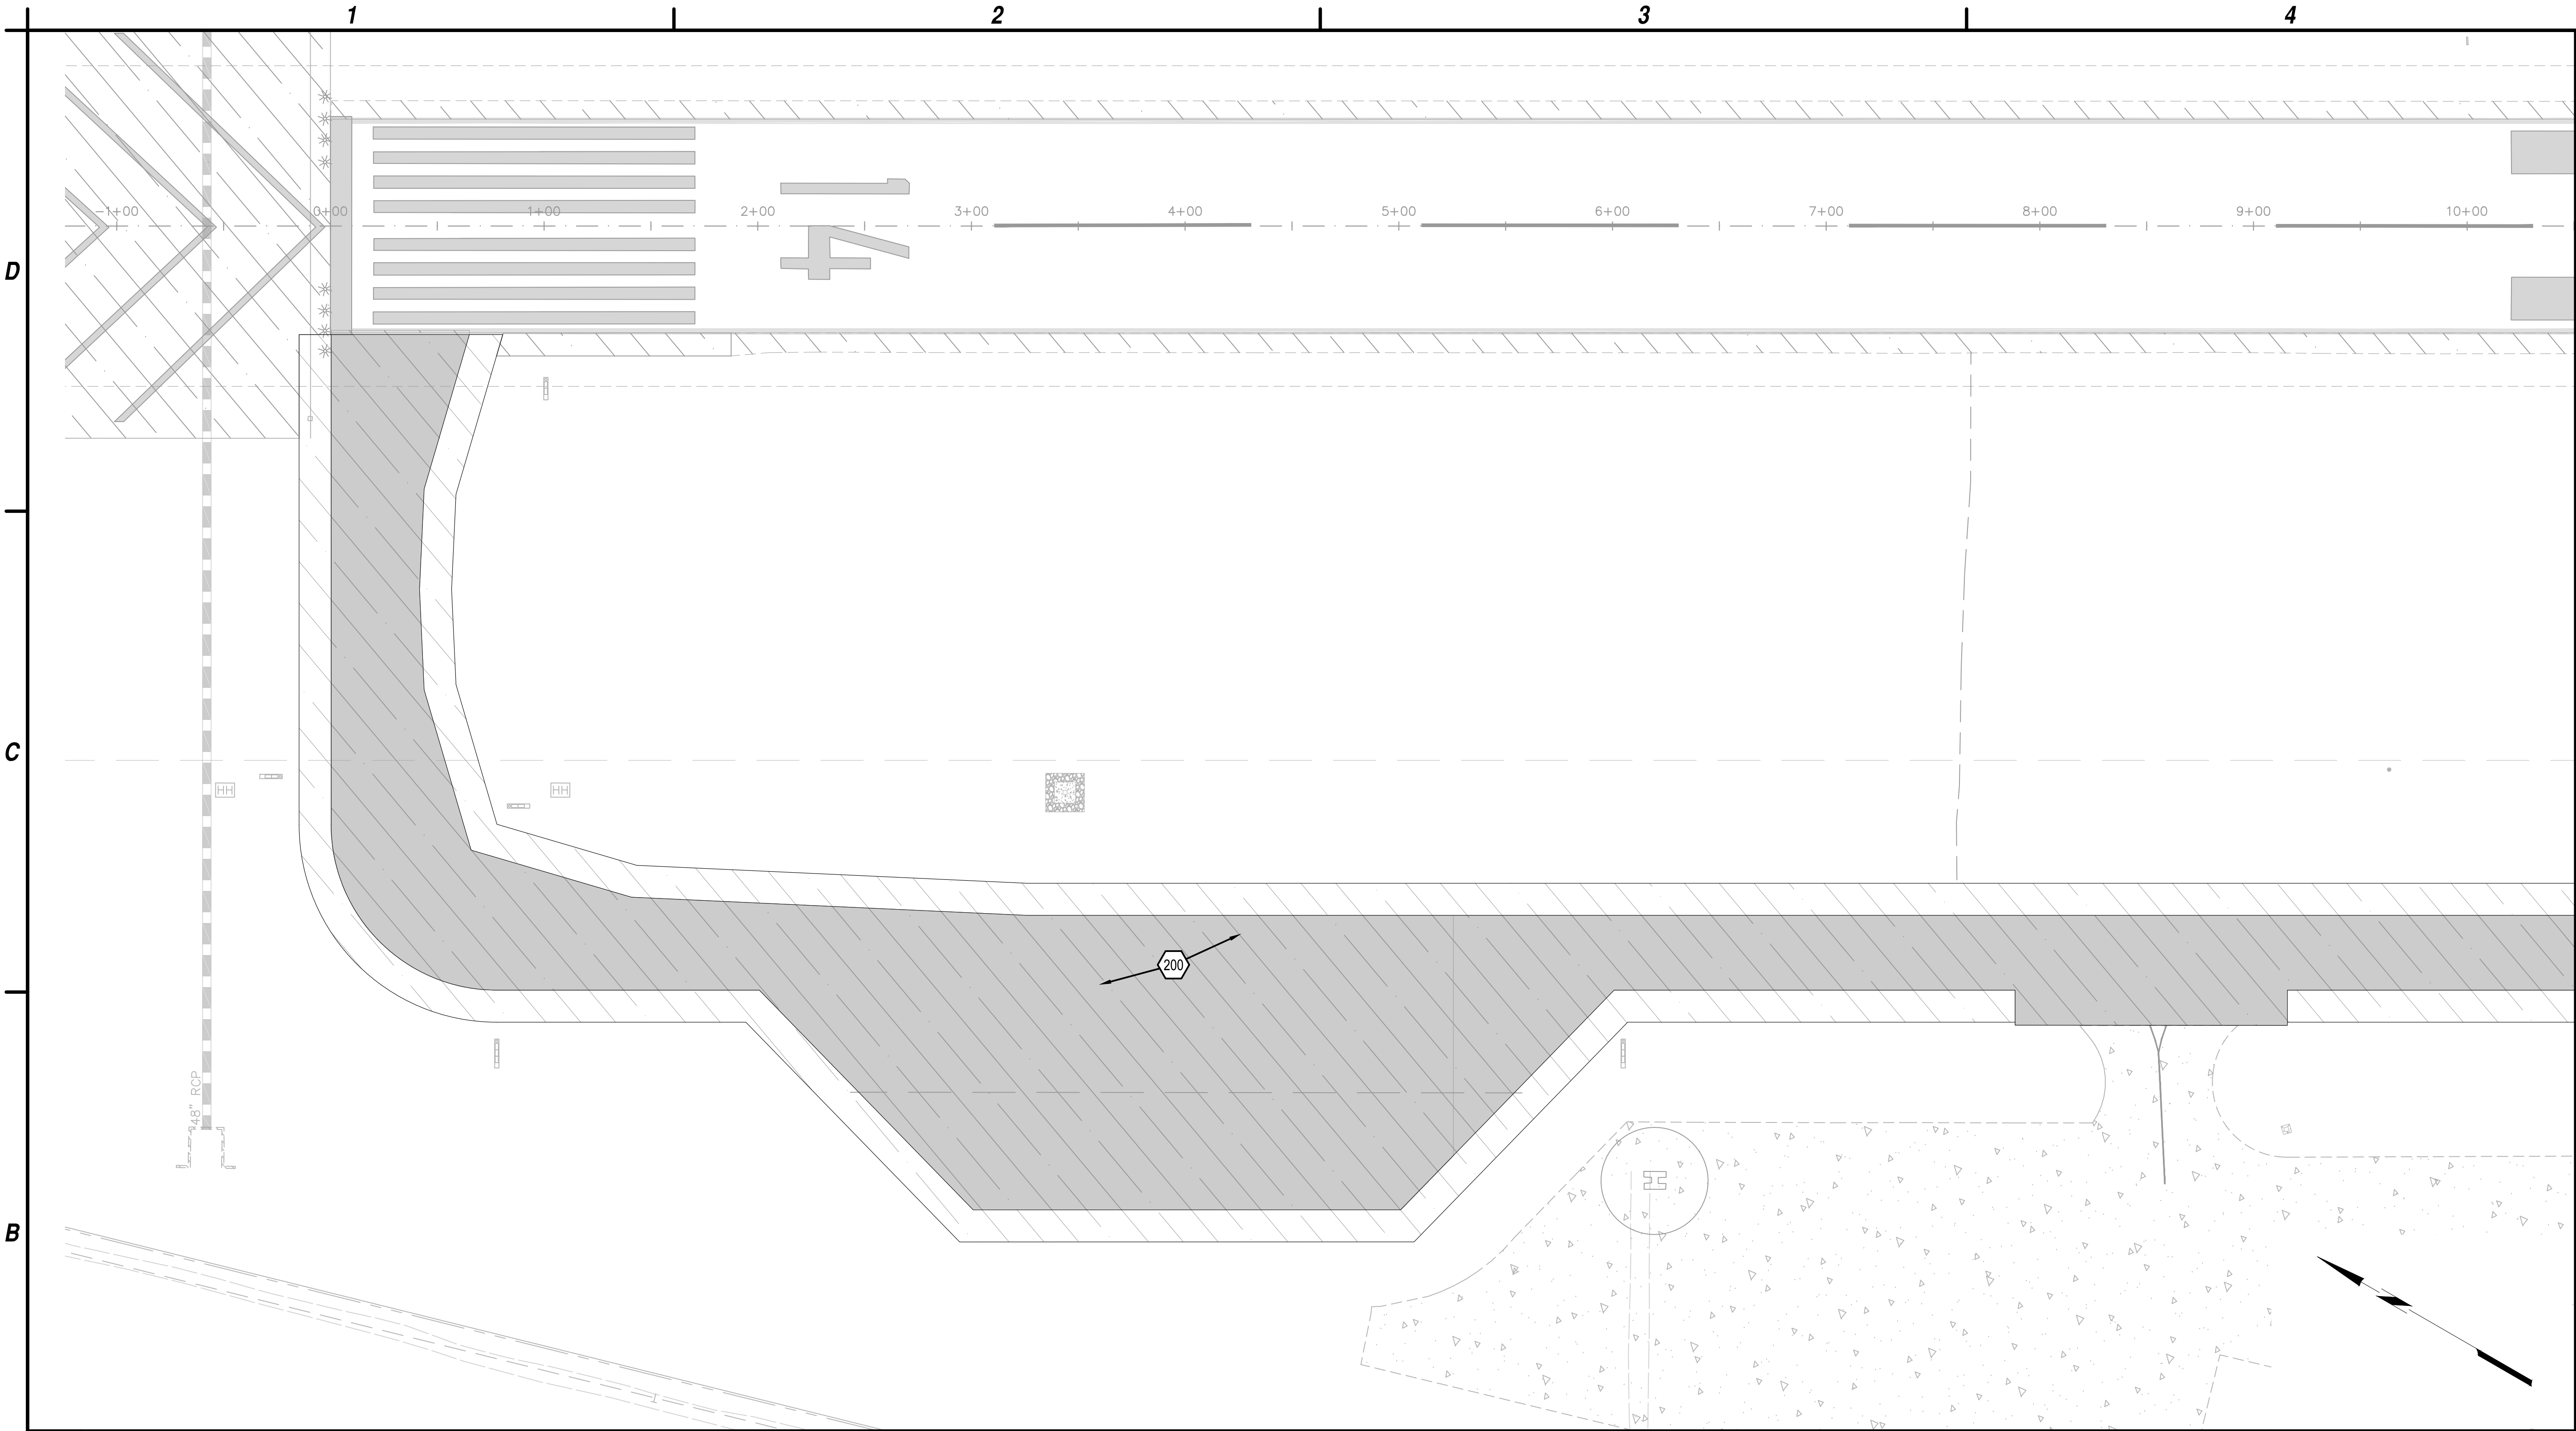


B1 IMPROVEMENT PLAN
SCALE: 1"=50'

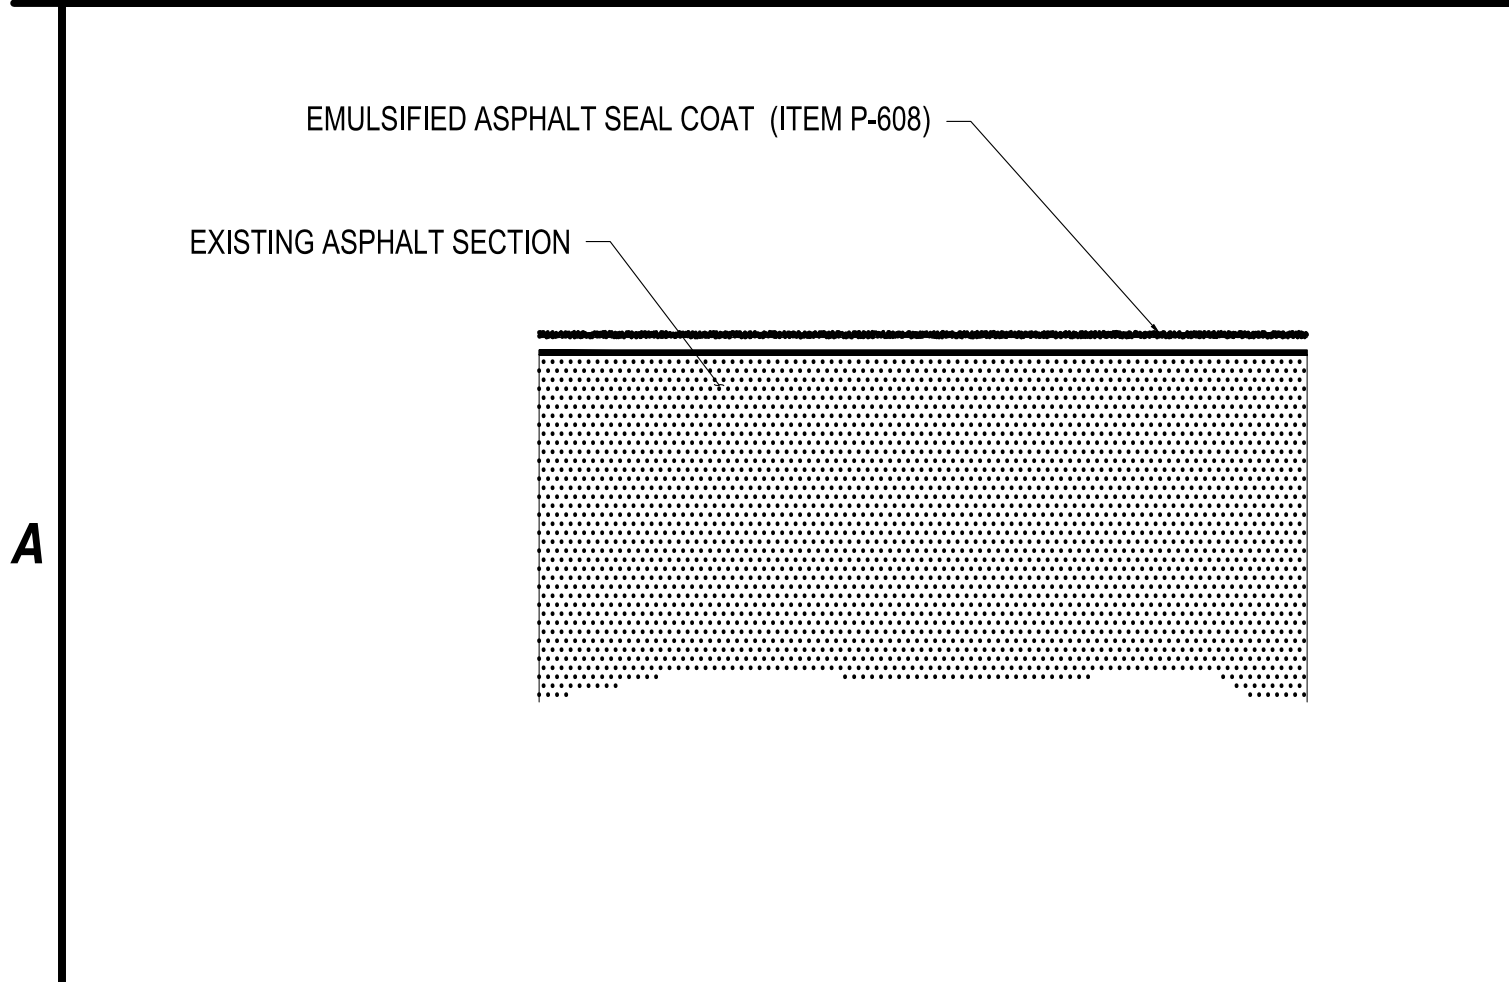


A1 ASPHALT EMULSION SEAL DETAIL
NOT TO SCALE

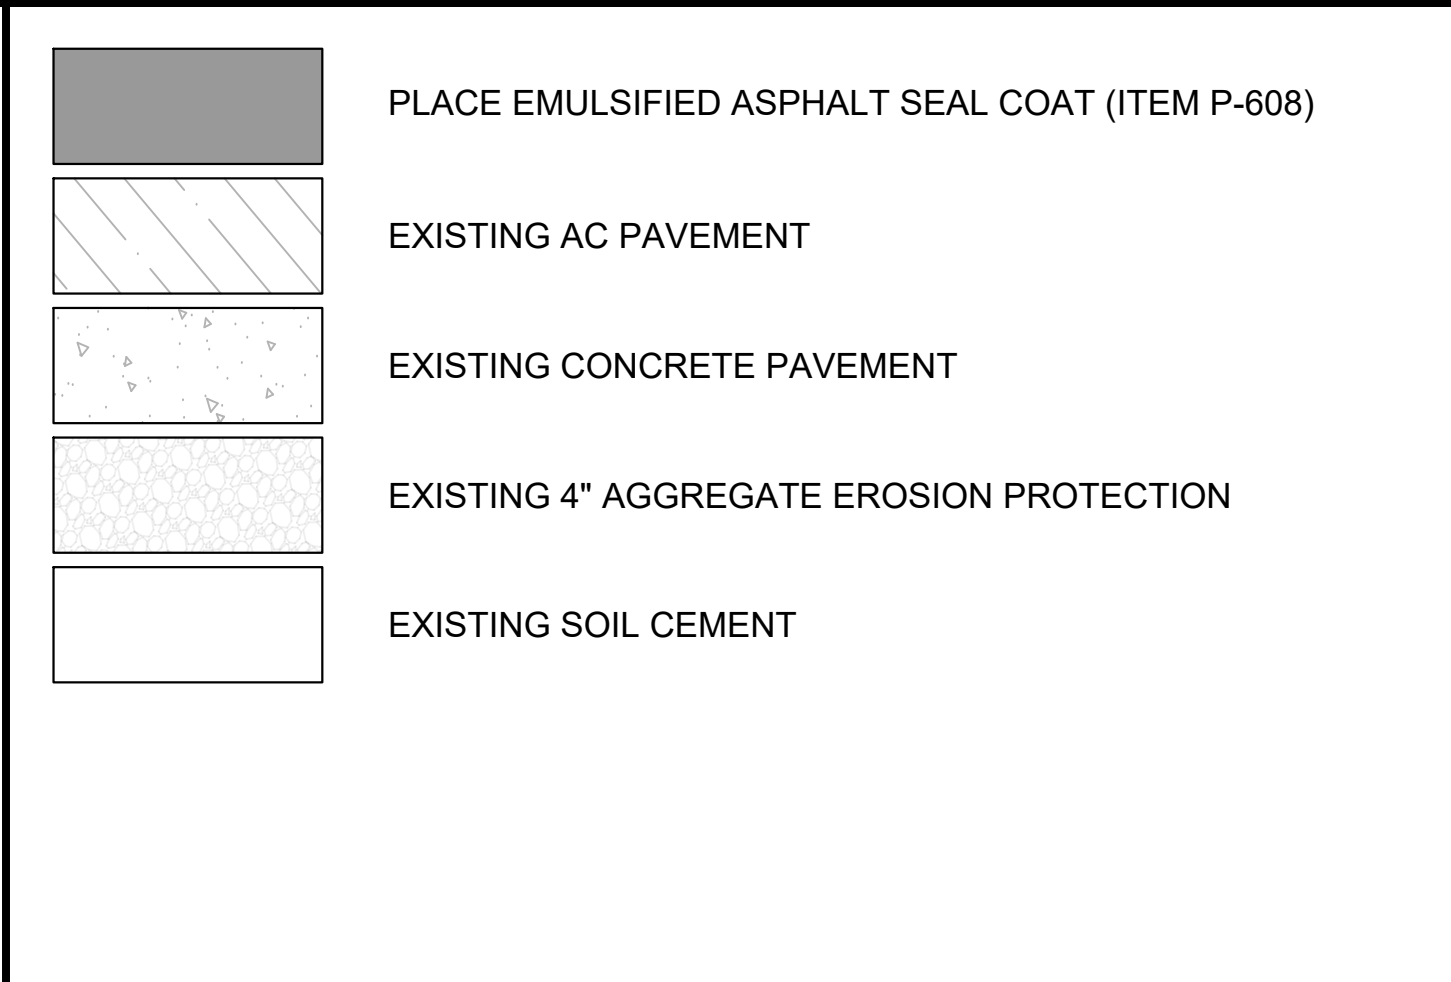

A2 LEGEND
NOT TO SCALE

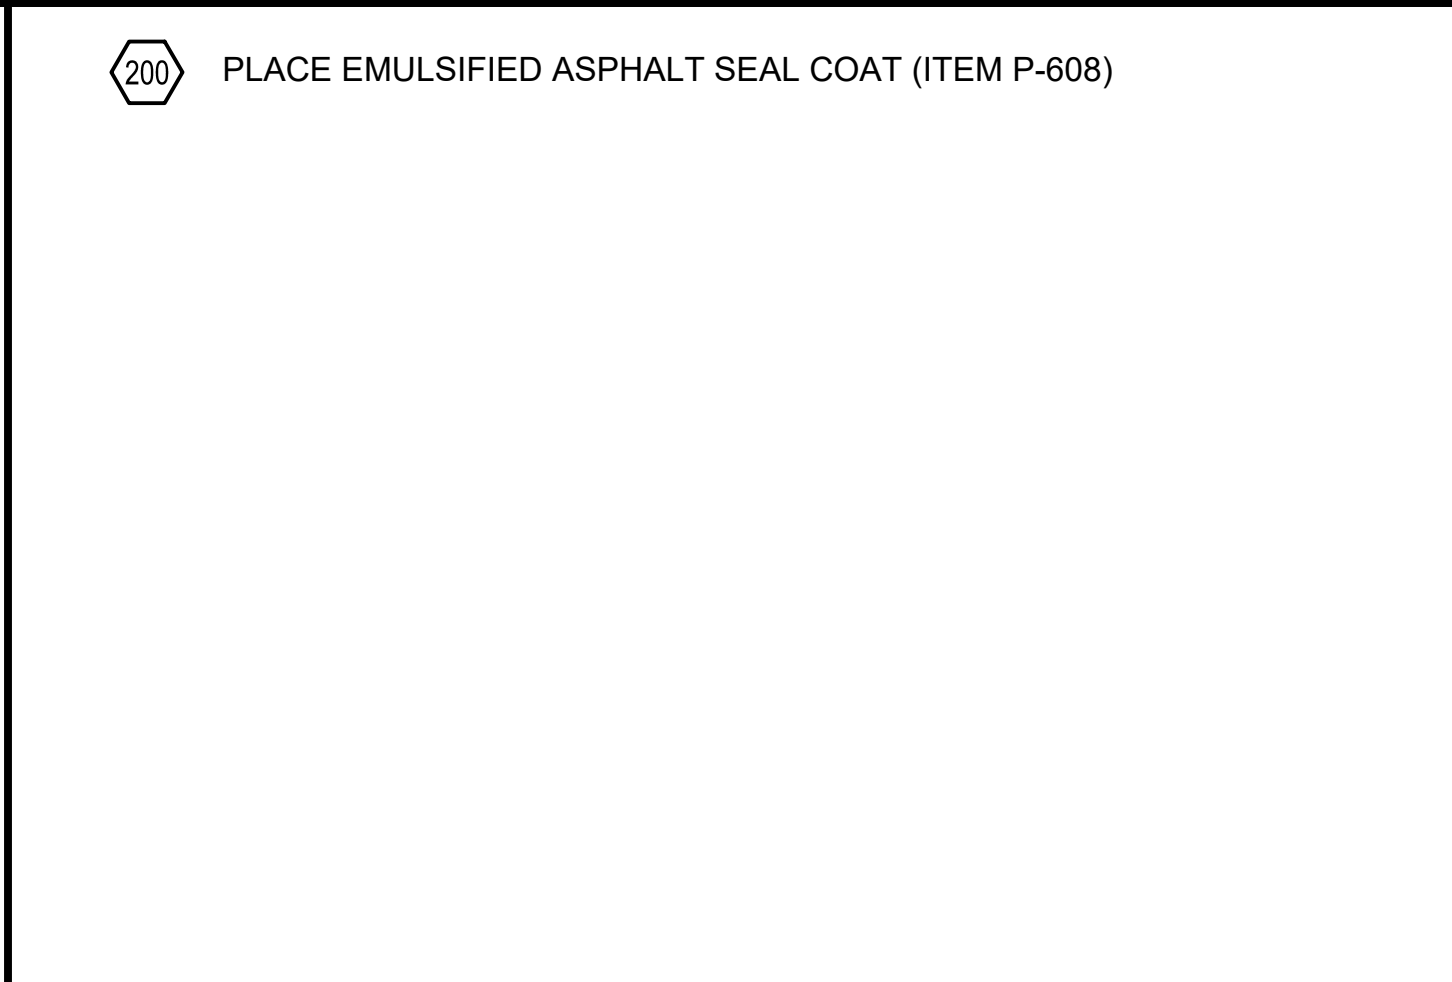

A3 CONSTRUCTION NOTES
NOT TO SCALE

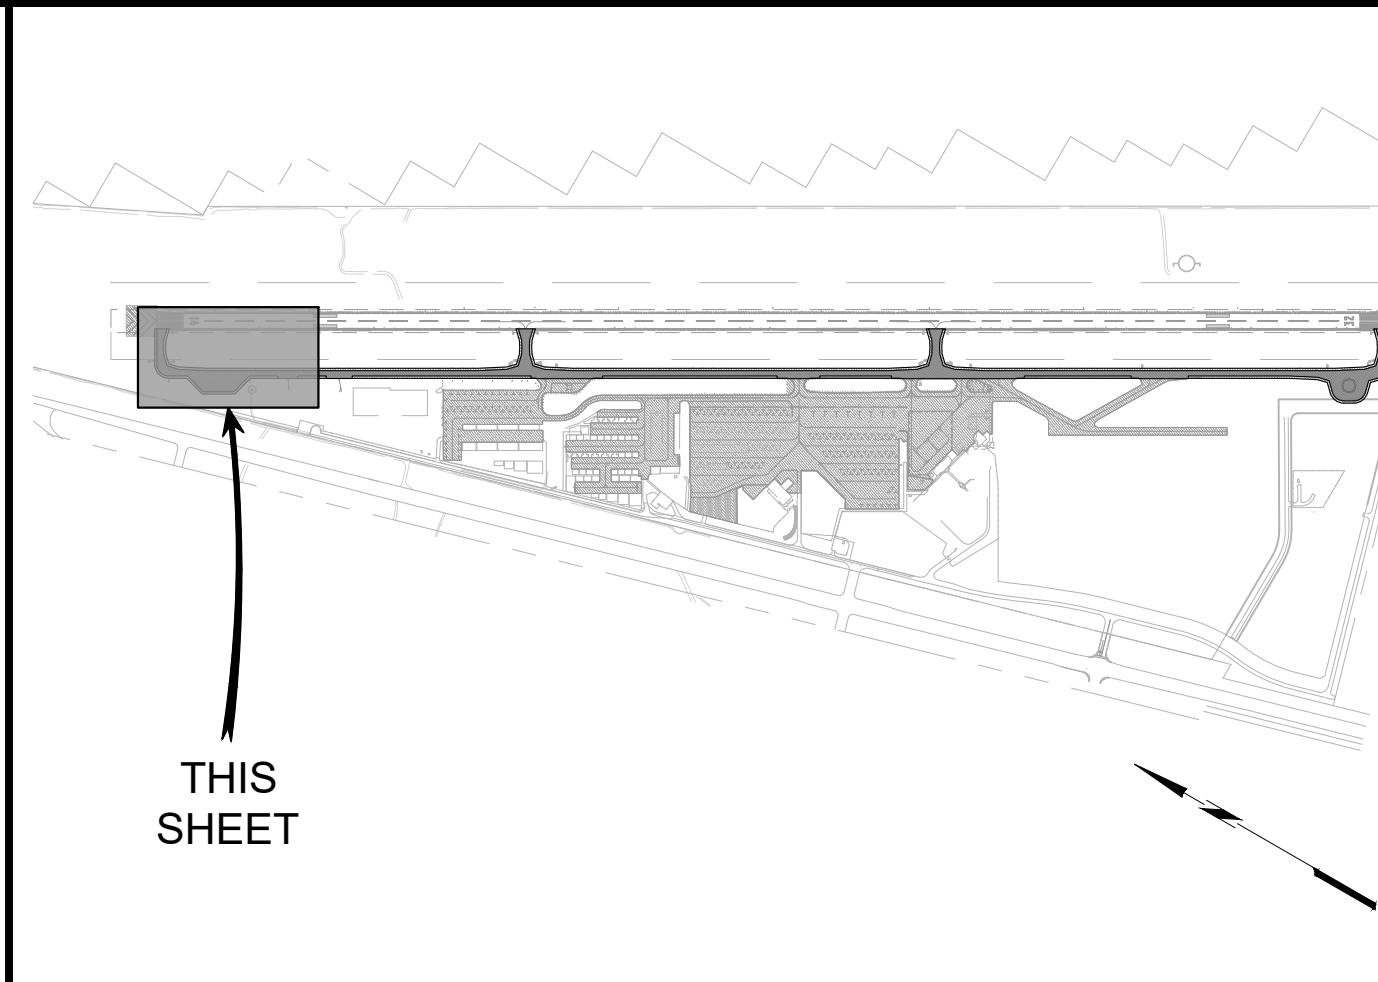

A4 KEY MAP
NOT TO SCALE




**GSB-88 AIRPORT ASPHALT SEAL COAT
PROGRAM SM 312C**


**LAKE HAVASU CITY MUNICIPAL AIRPORT
LAKE HAVASU CITY, AIRIZONA**

MARK	DATE	DESCRIPTION
REVISIONS		
PROJECT NO: SM 312		
DATE: SEPTEMBER 2025		
DRAWN BY:		
DESIGNED BY:		
CHECKED BY:		


**TAXIWAY
SEAL COAT
PLAN**

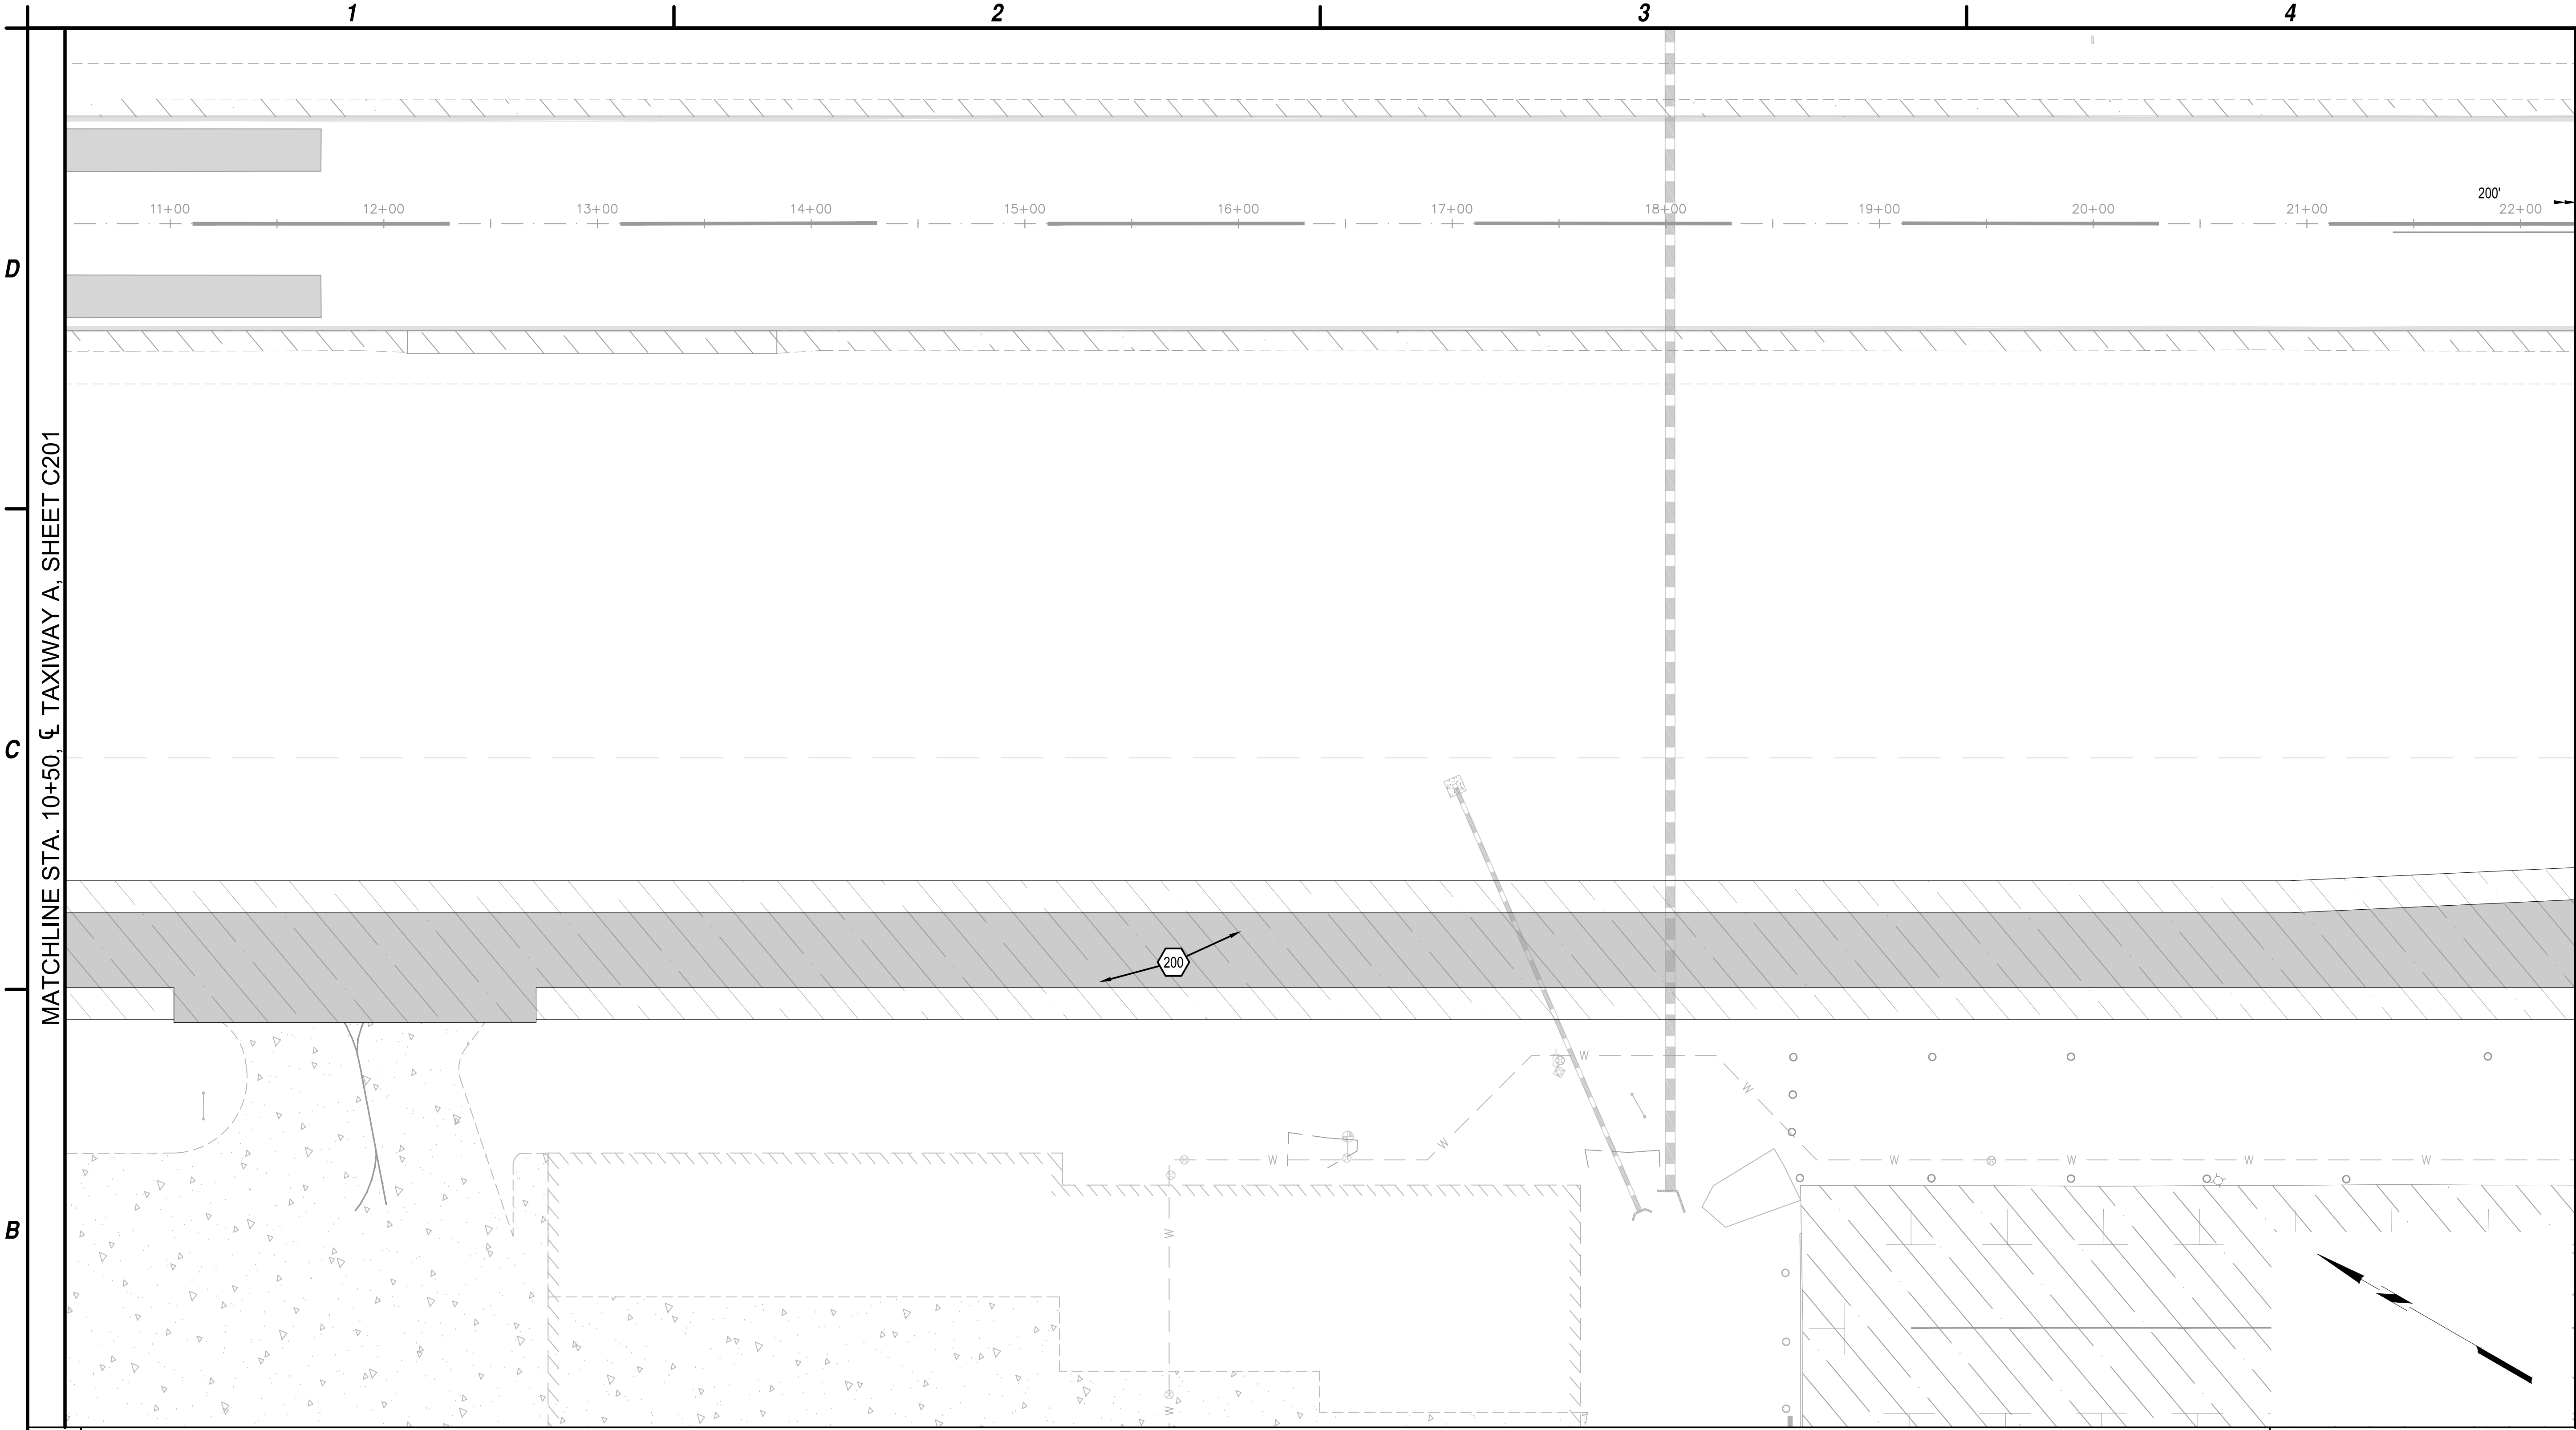

B1 IMPROVEMENT PLAN
SCALE: 1"=50'

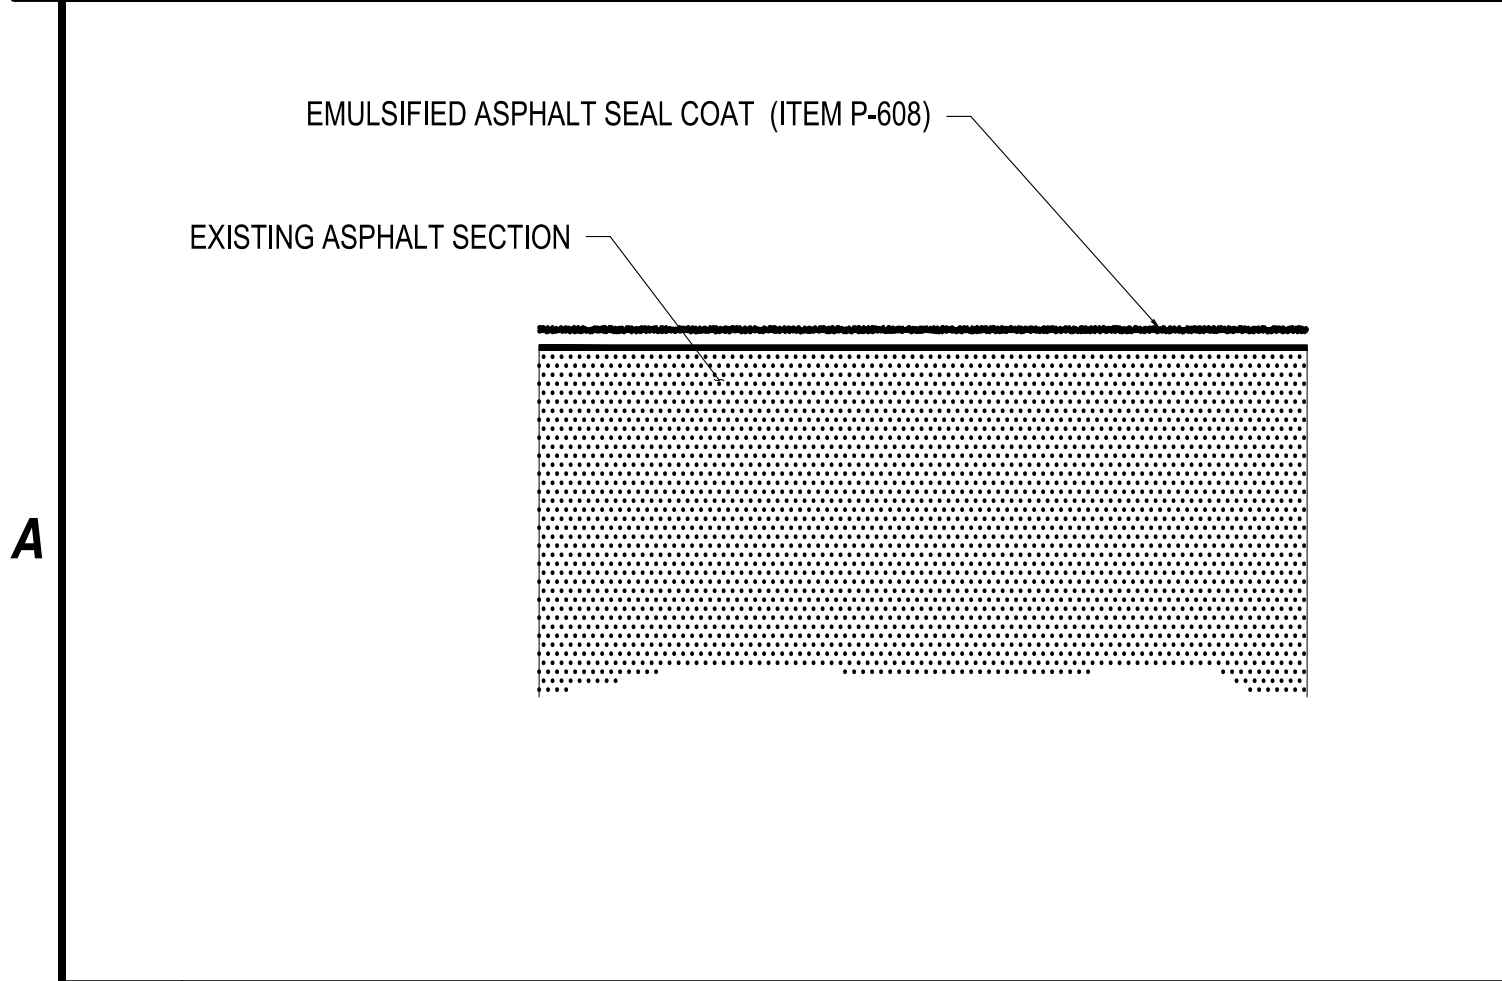


A1 ASPHALT EMULSION SEAL DETAIL
NOT TO SCALE

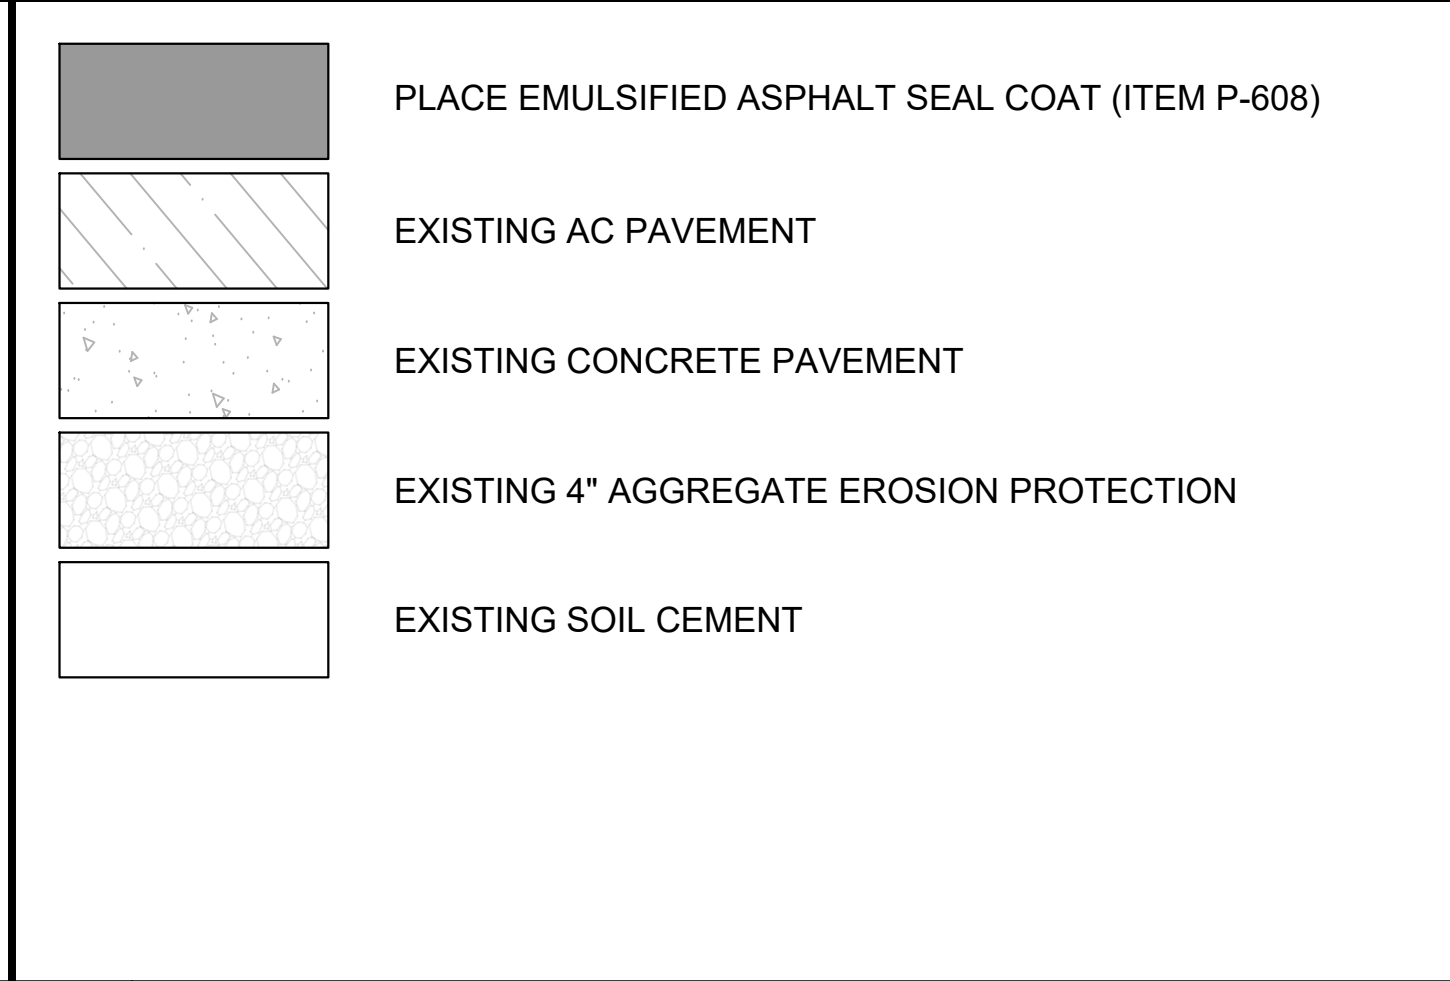


A2 LEGEND
NOT TO SCALE



A3 CONSTRUCTION NOTES
NOT TO SCALE

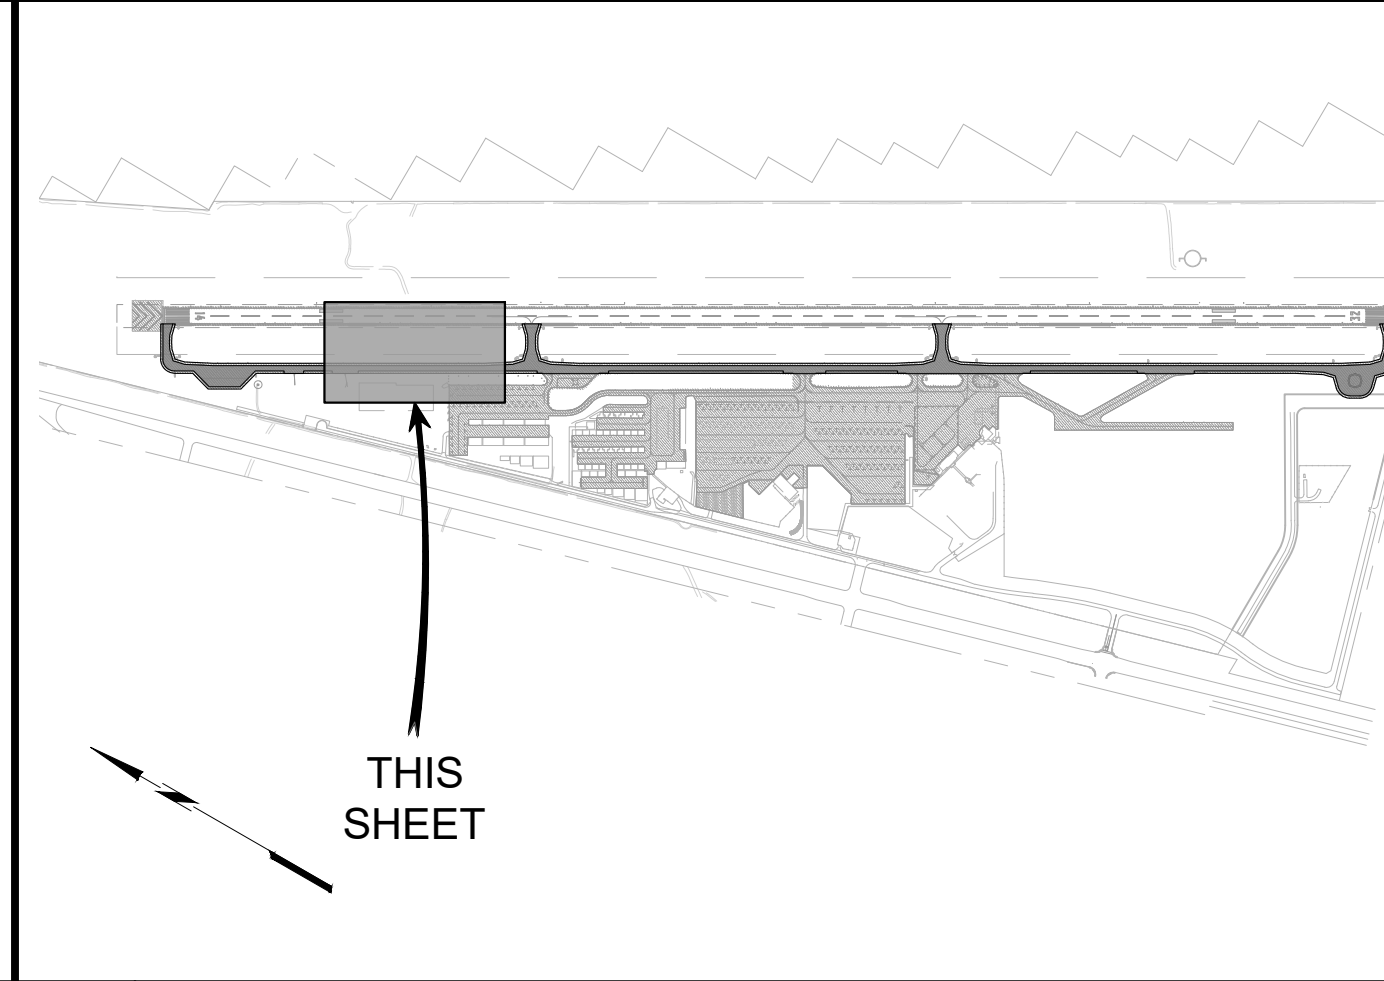

A4 KEY MAP
NOT TO SCALE

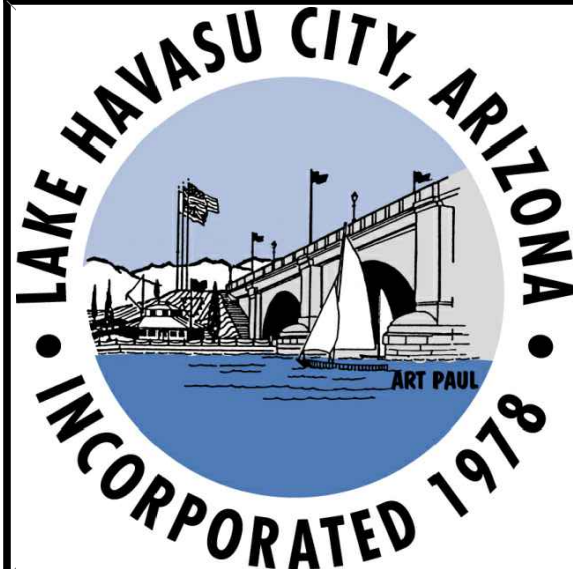

**GSB-88 AIRPORT ASPHALT SEAL COAT
PROGRAM SM 312C**


**LAKE HAVASU CITY MUNICIPAL AIRPORT
LAKE HAVASU CITY, AIRIZONA**

MARK	DATE	DESCRIPTION
REVISIONS		
PROJECT NO: SM 312		
DATE: SEPTEMBER 2025		
DRAWN BY:		
DESIGNED BY:		
CHECKED BY:		


**TAXIWAY
SEAL COAT
PLAN**

C202


19 of 32

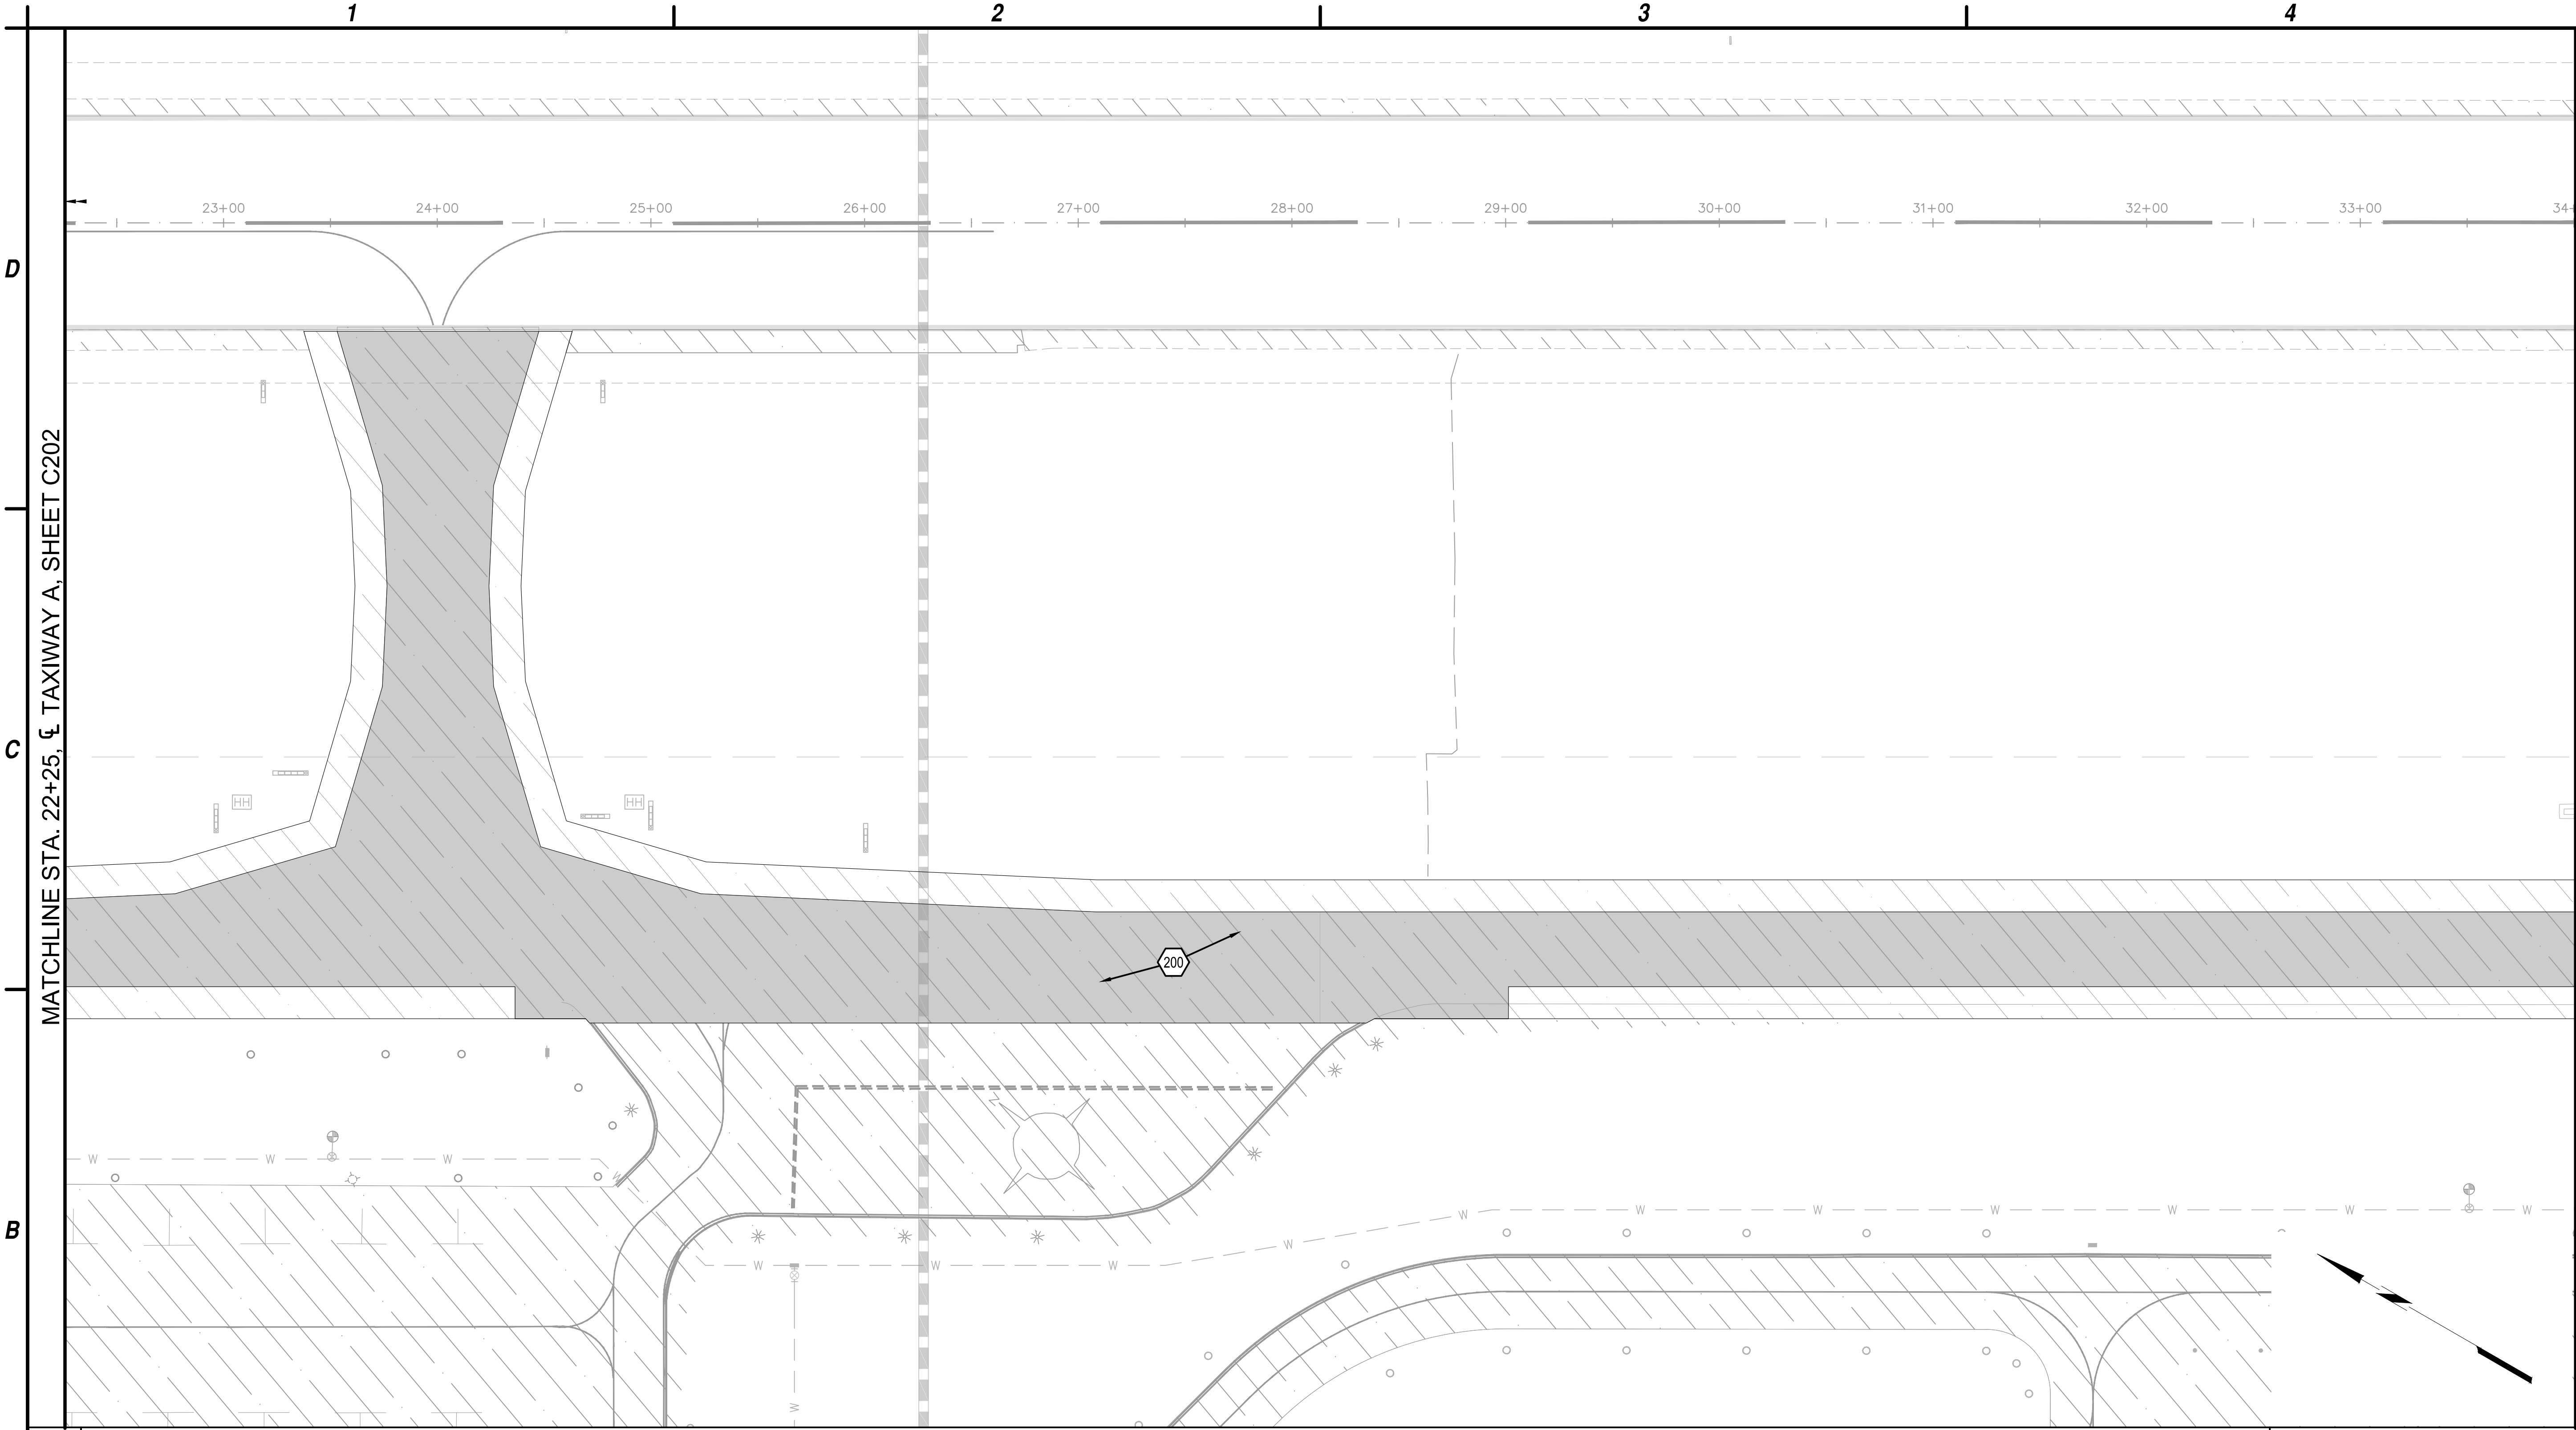

B1 IMPROVEMENT PLAN
SCALE: 1"=50'

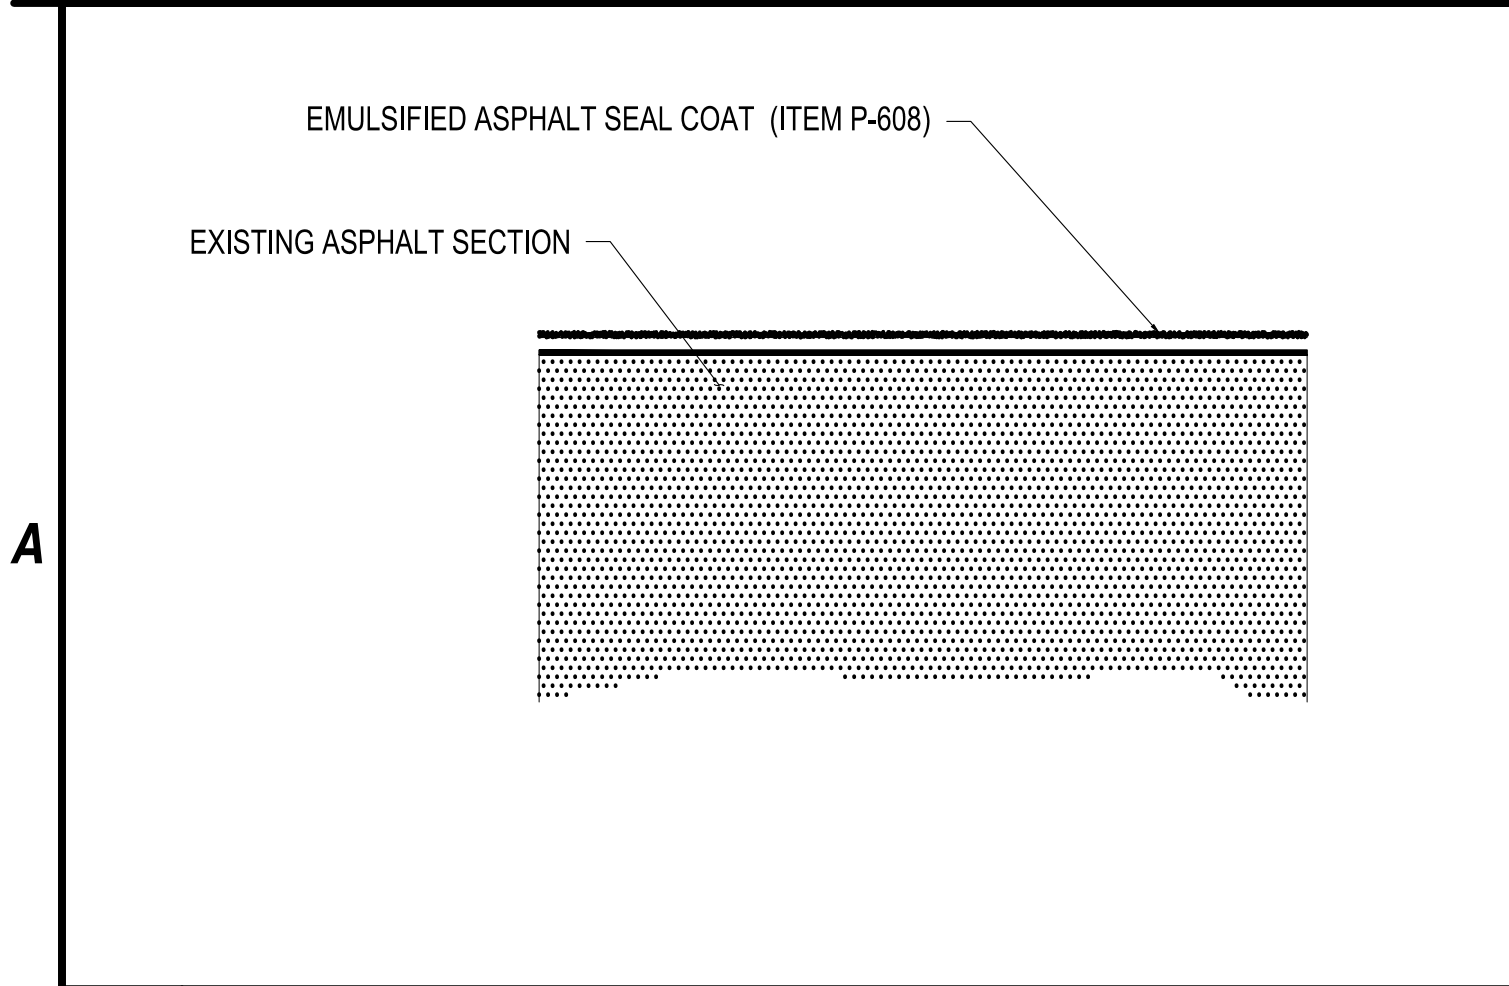


A1 ASPHALT EMULSION SEAL DETAIL
NOT TO SCALE

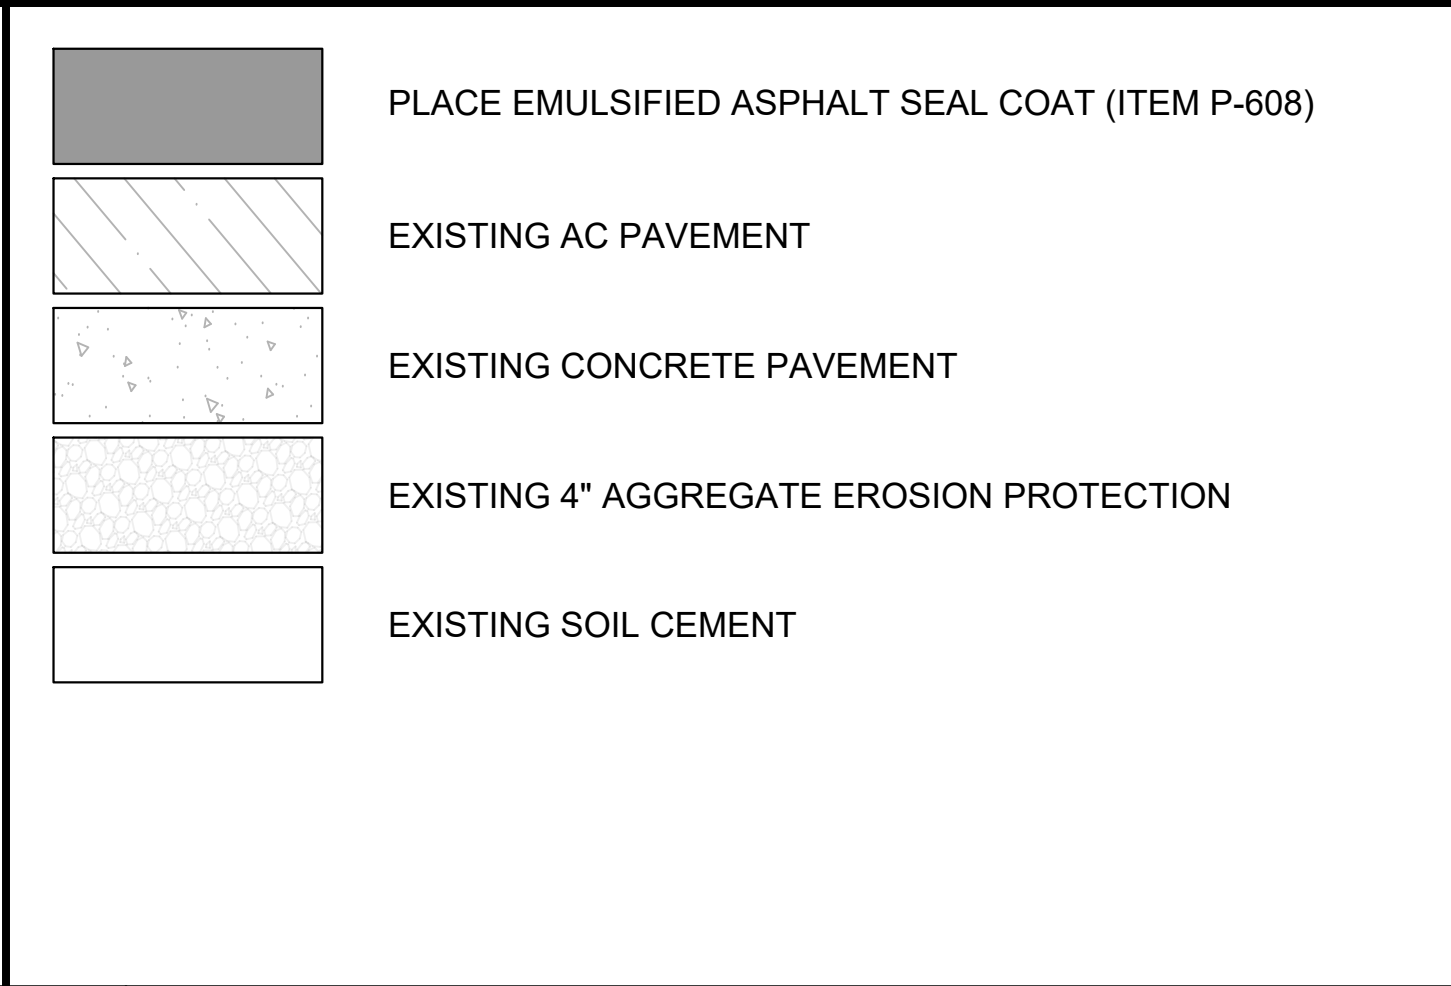

A2 LEGEND
NOT TO SCALE



A3 CONSTRUCTION NOTES
NOT TO SCALE

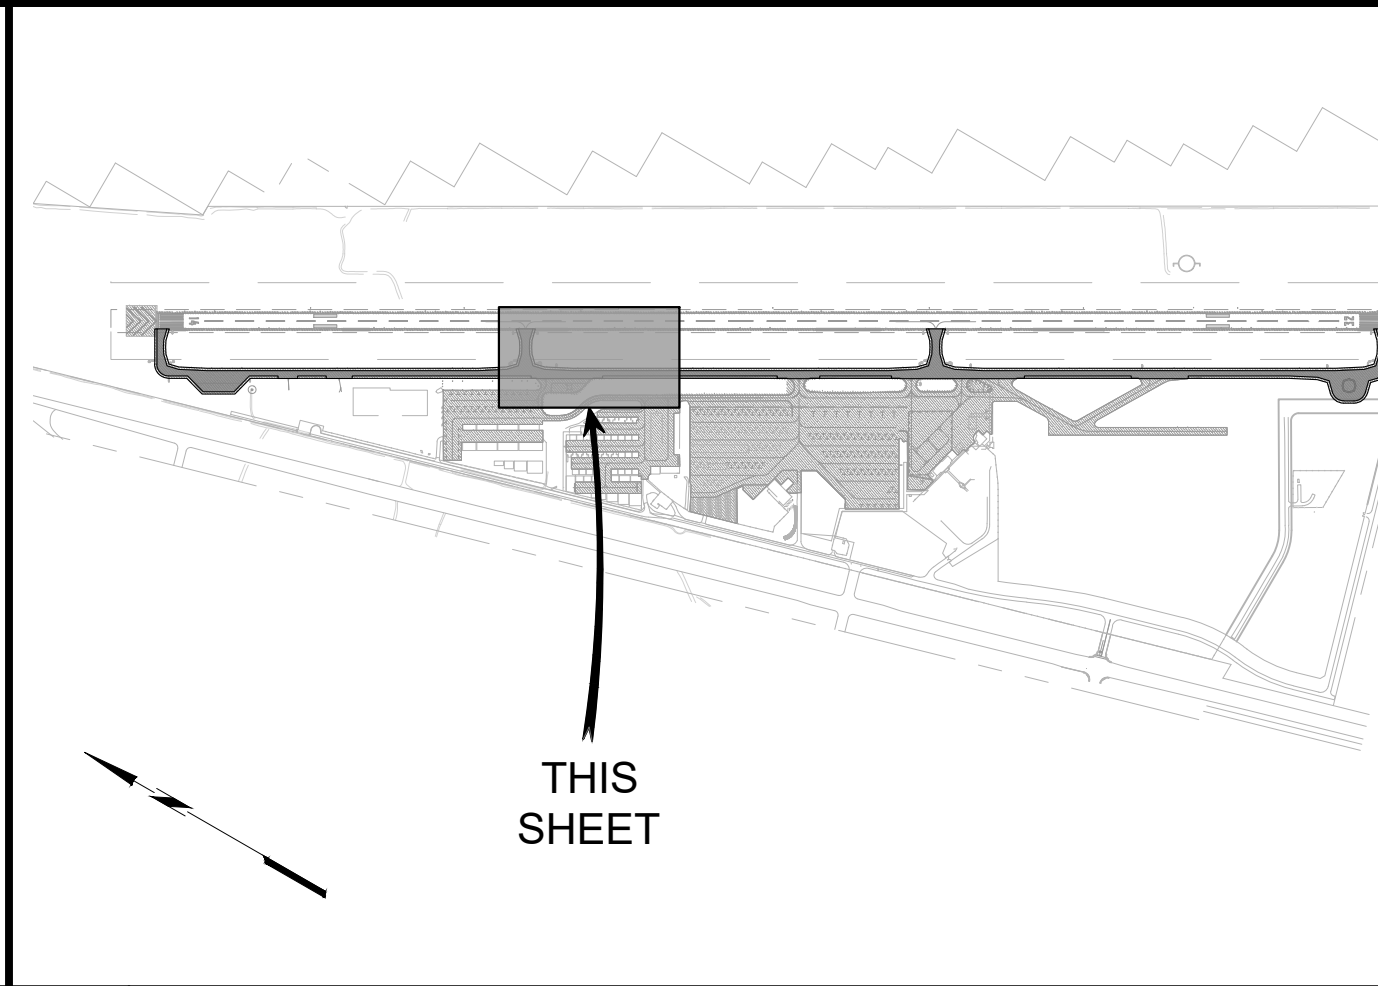

A4 KEY MAP
NOT TO SCALE







GSB-88 AIRPORT ASPHALT SEAL COAT
PROGRAM SM 312C
LAKE HAVASU CITY MUNICIPAL AIRPORT
LAKE HAVASU CITY, AIRIZONA

MARK	DATE	DESCRIPTION
REVISIONS		
PROJECT NO: SM 312		
DATE: SEPTEMBER 2025		
DRAWN BY:		
DESIGNED BY:		
CHECKED BY:		

TAXIWAY
SEAL COAT
PLAN

C203

20 of 32

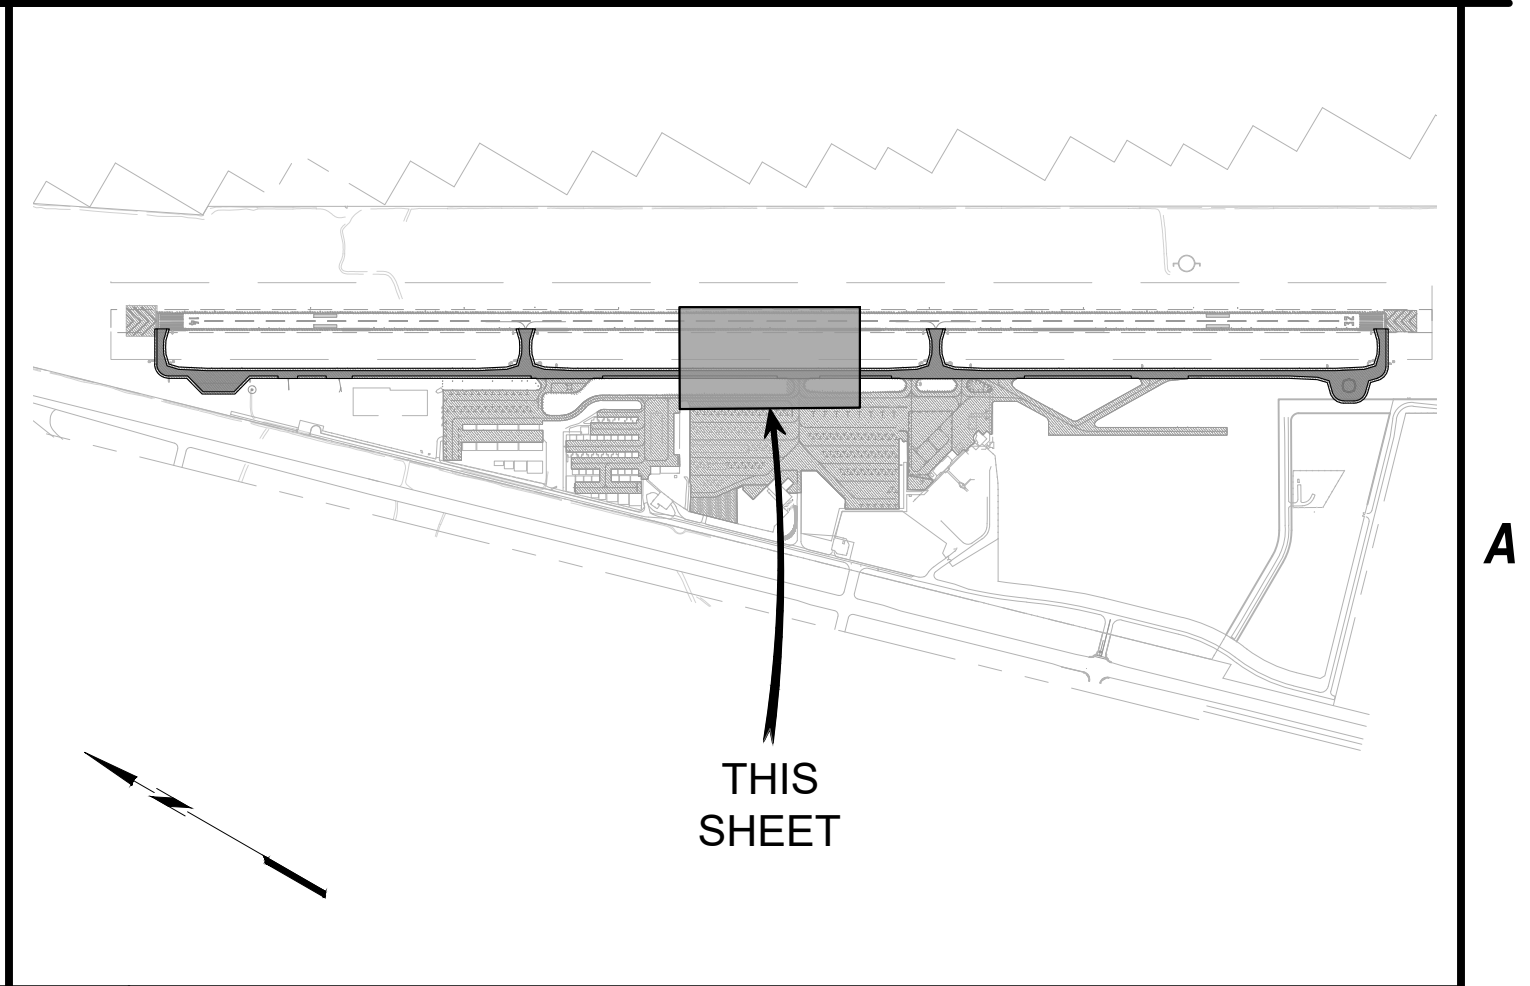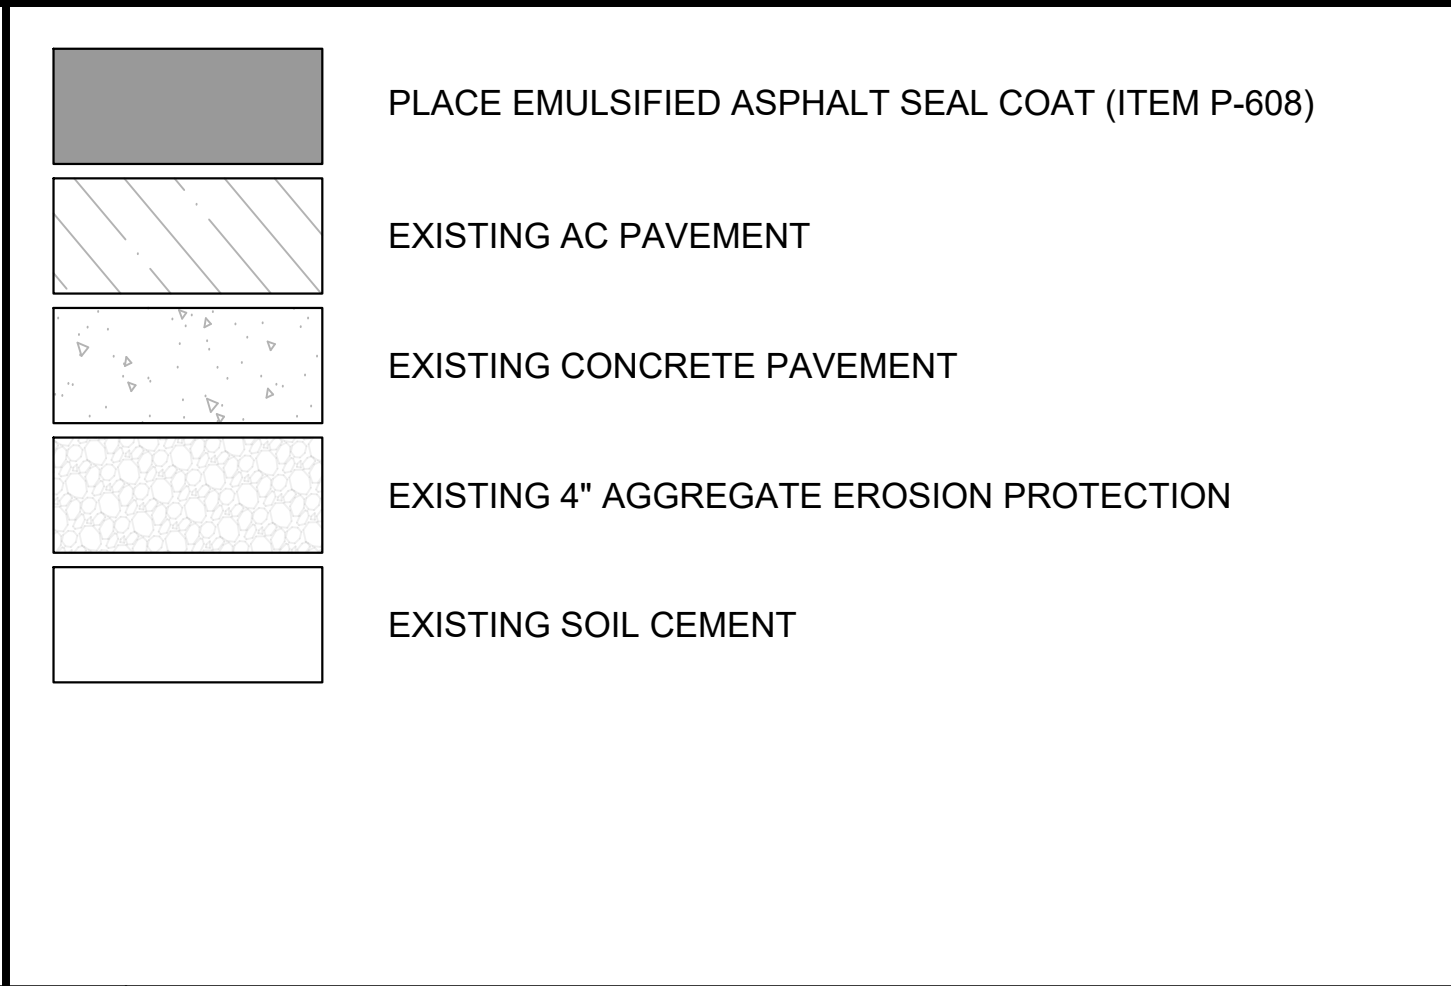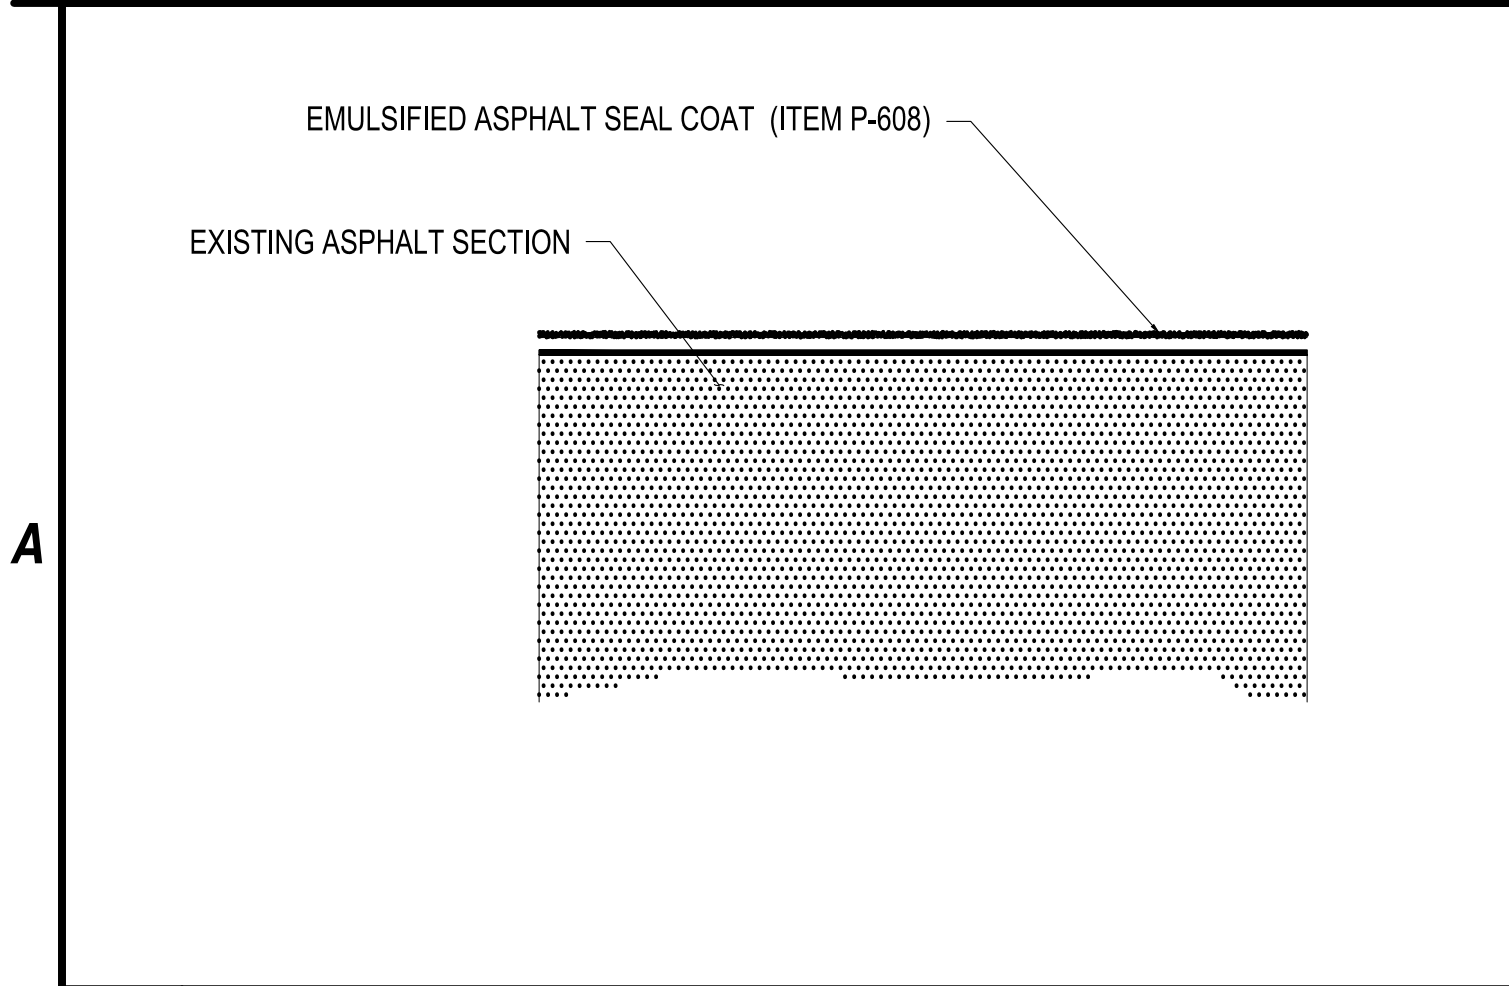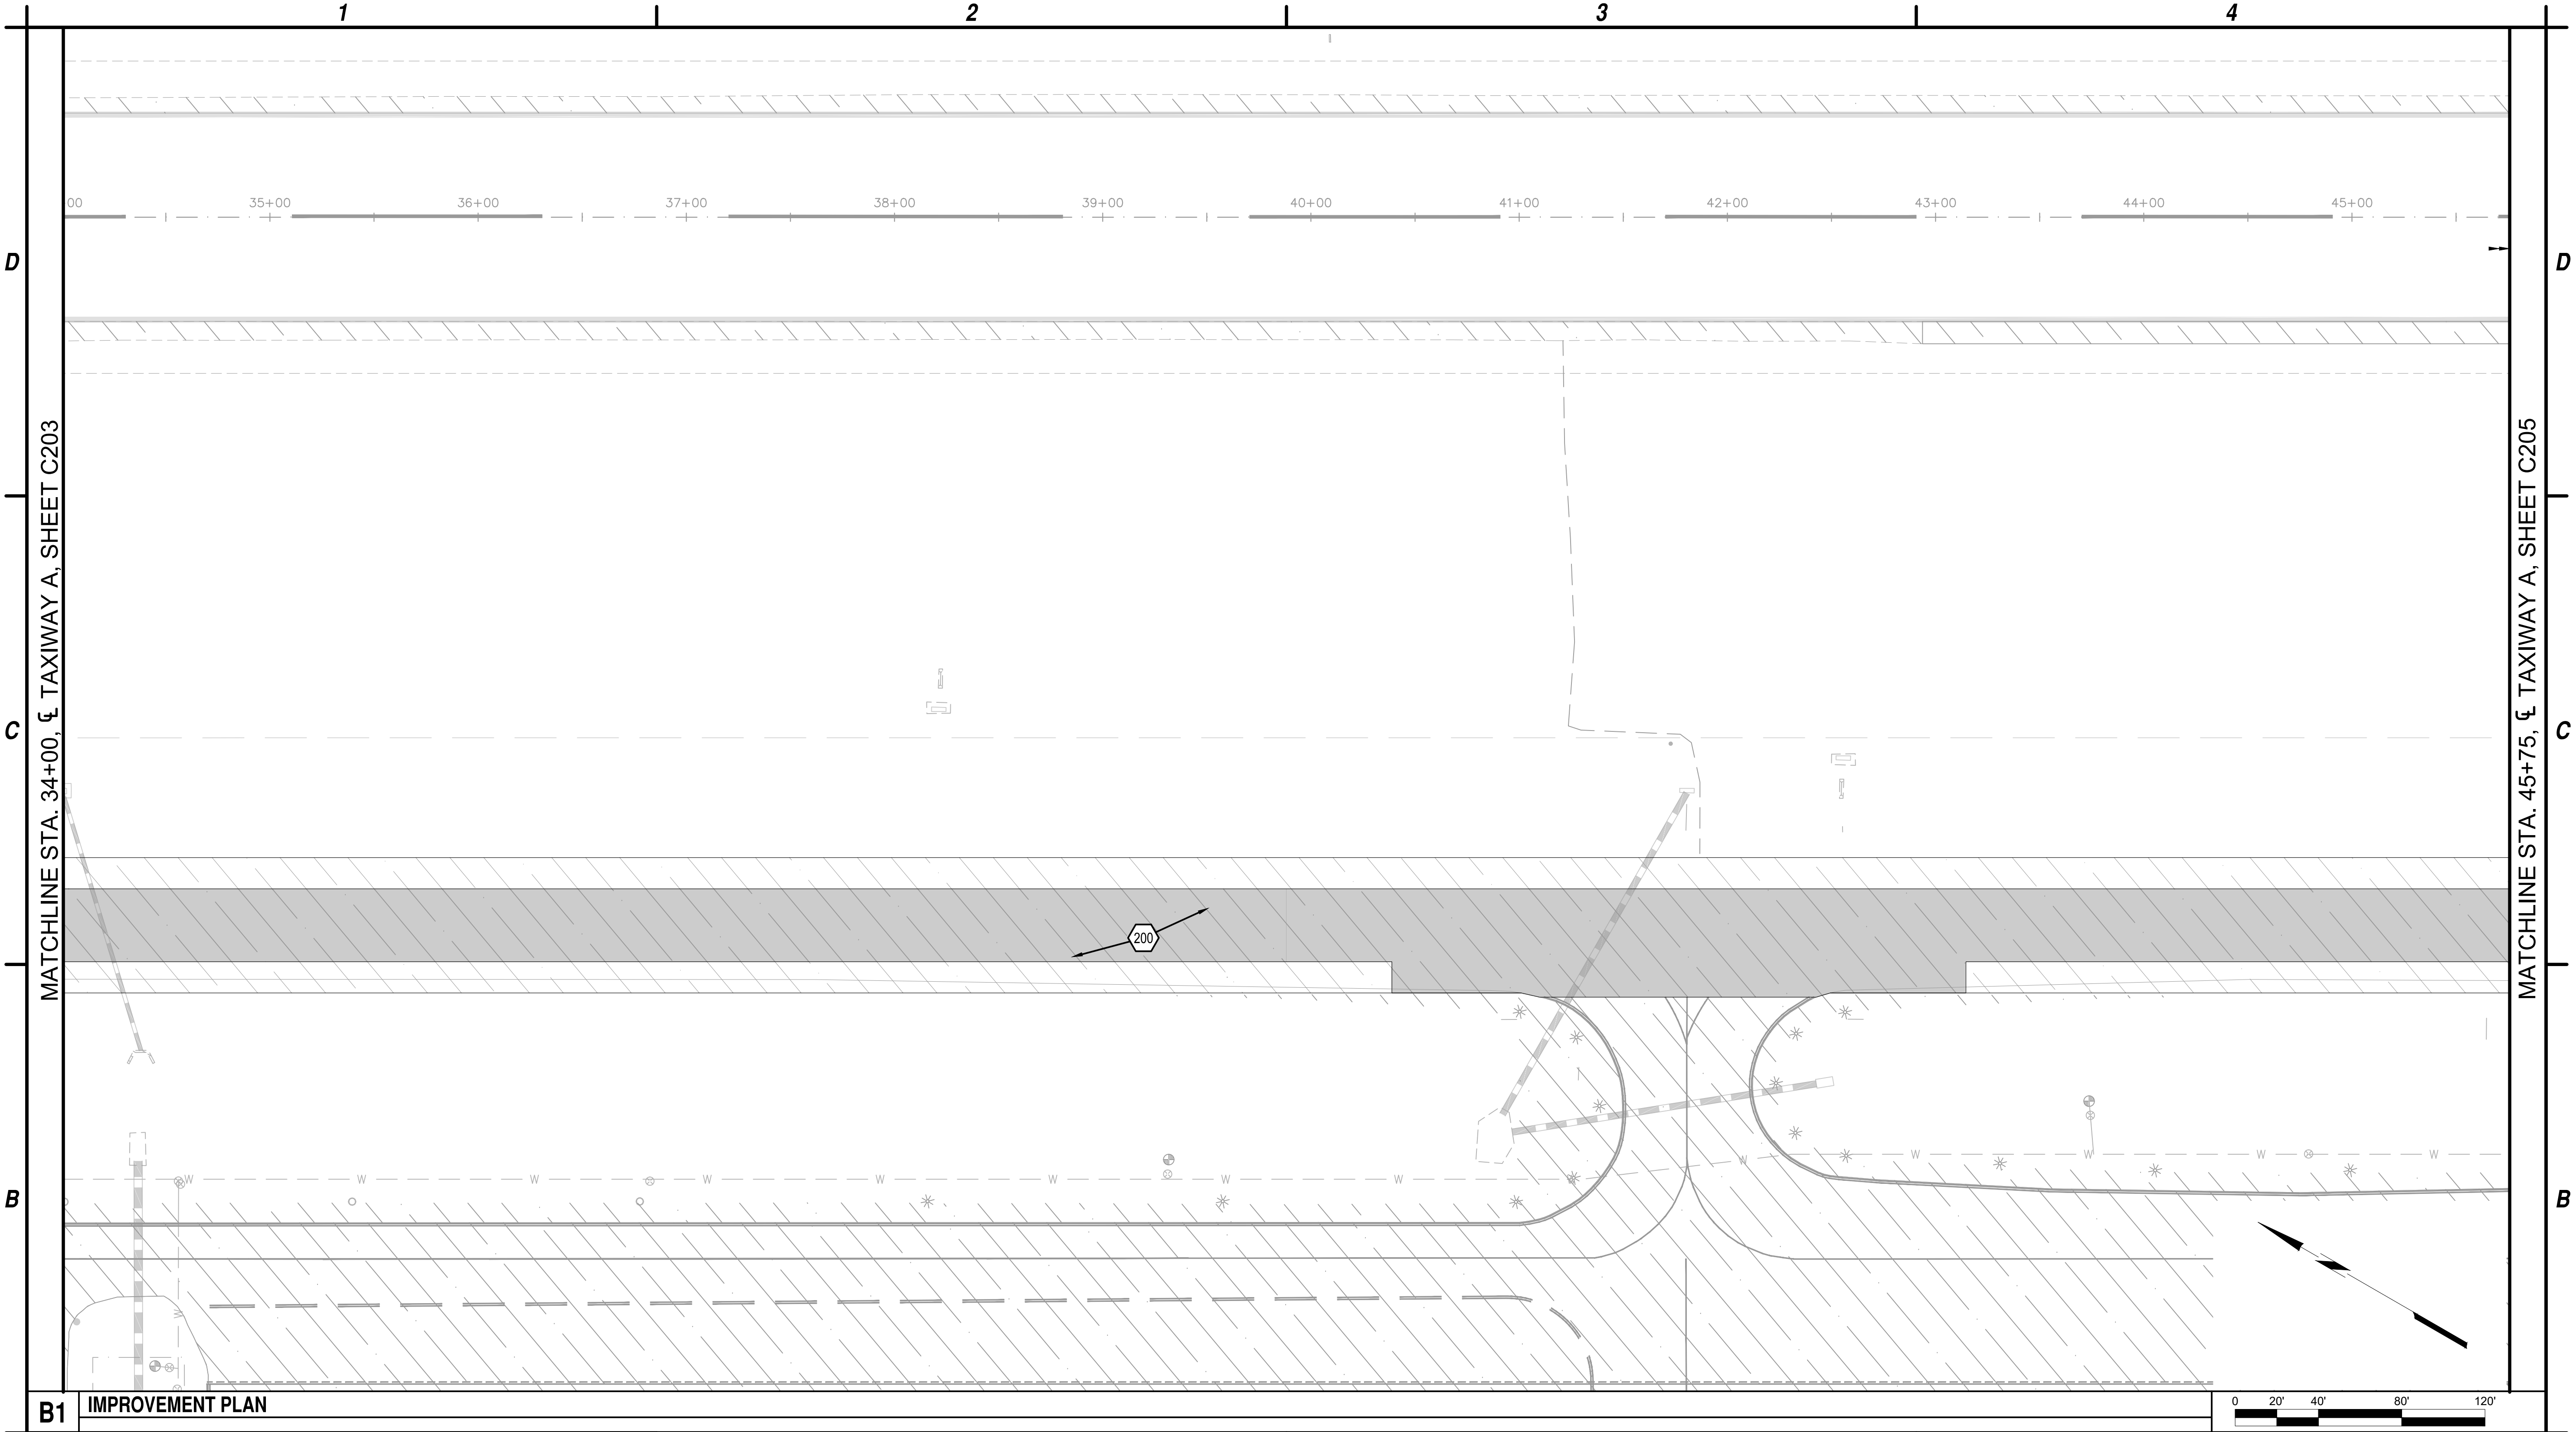

GSB-88 AIRPORT ASPHALT SEAL COAT

PROGRAM SM 312C

LAKE HAVASU CITY MUNICIPAL AIRPORT

LAKE HAVASU CITY, AIRIZONA

MARK	DATE	DESCRIPTION
REVISIONS		
PROJECT NO: SM 312		
DATE: SEPTEMBER 2025		
DRAWN BY:		
DESIGNED BY:		
CHECKED BY:		


TAXIWAY

SEAL COAT


PLAN

C204


21 of 32

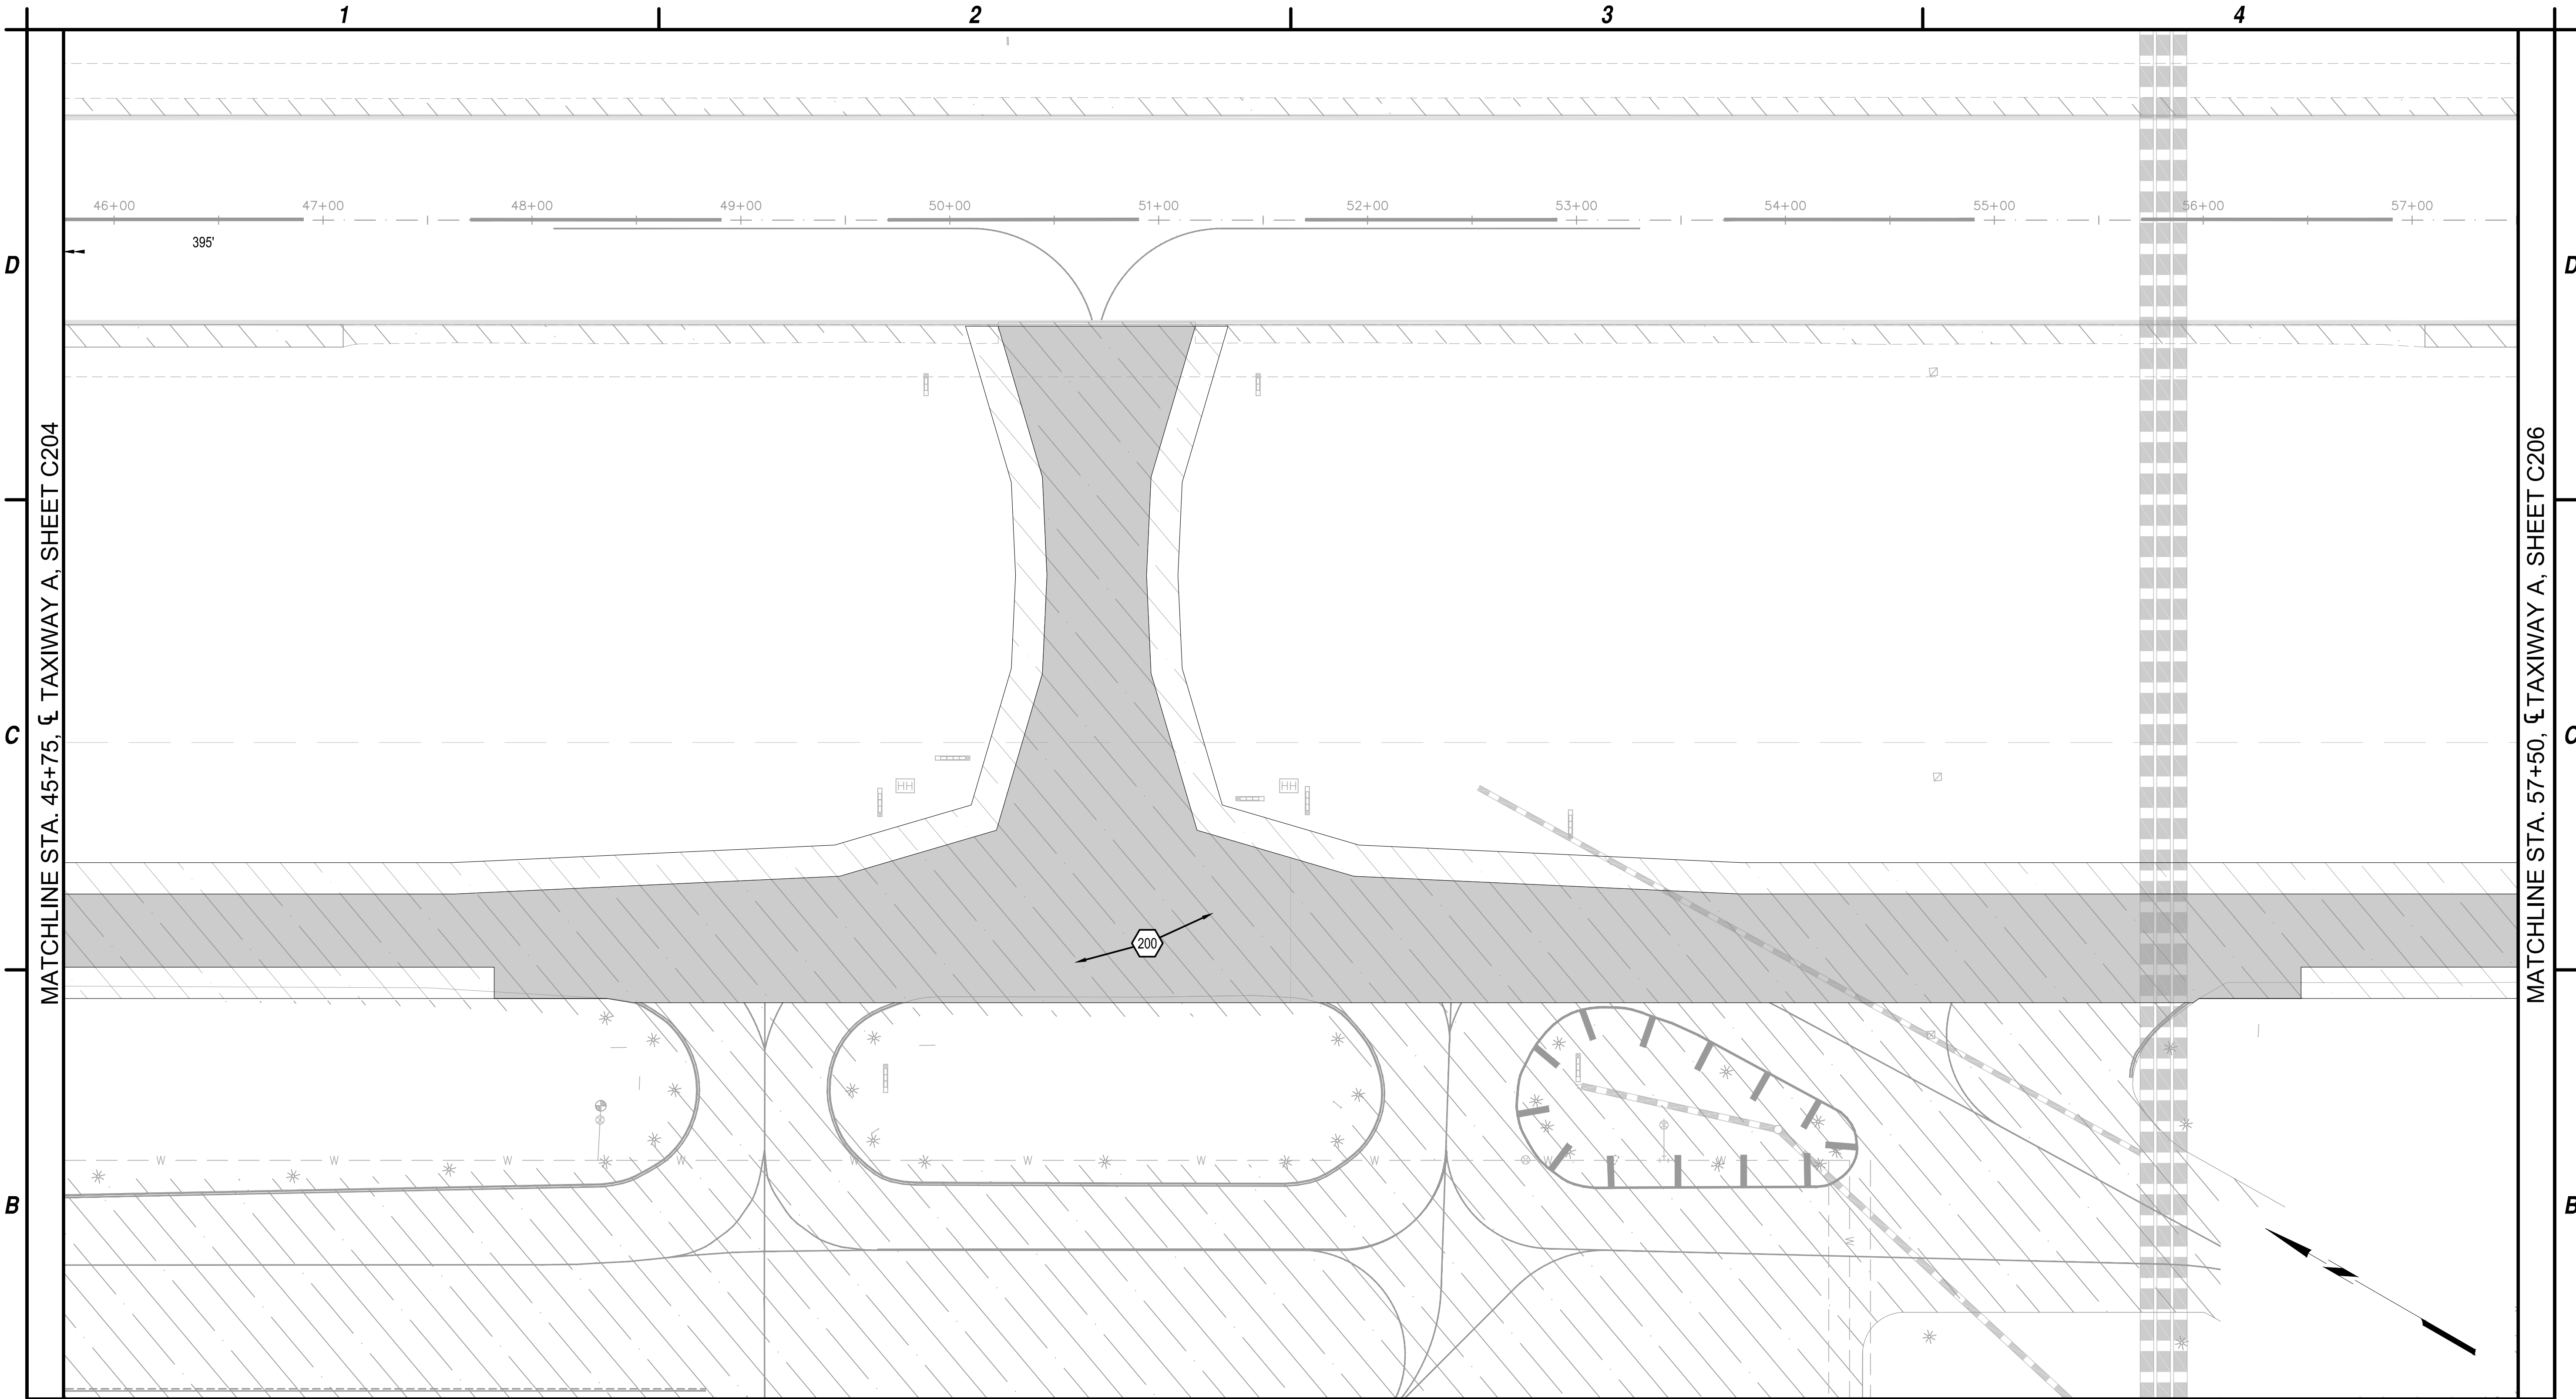


B1 IMPROVEMENT PLAN
SCALE: 1"=50'

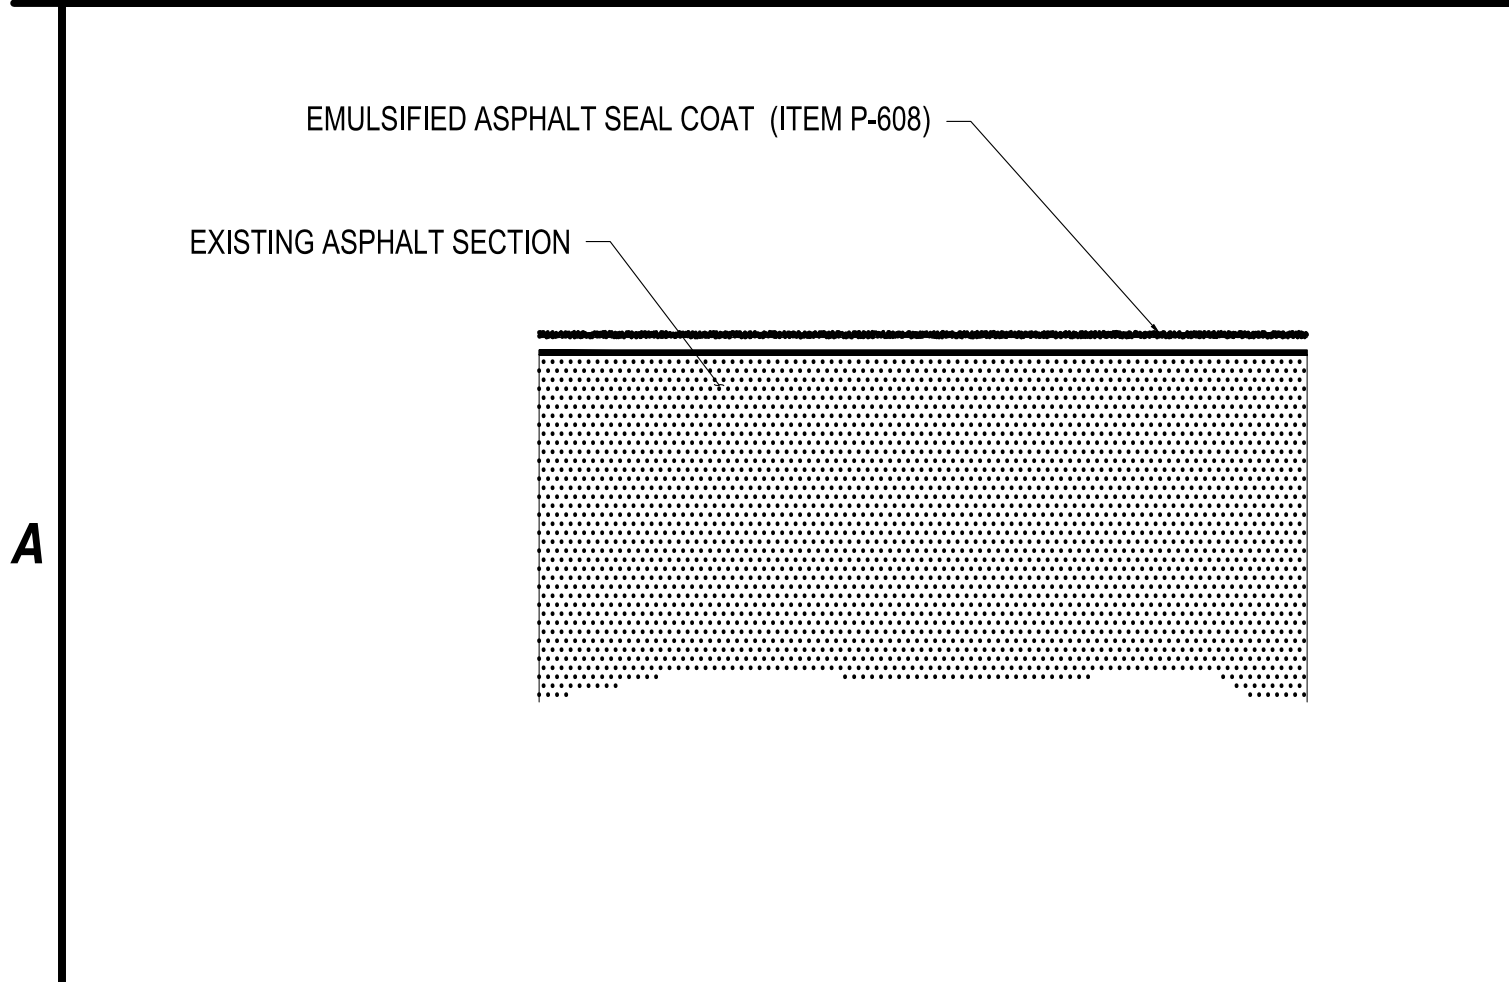


A1 ASPHALT EMULSION SEAL DETAIL
NOT TO SCALE

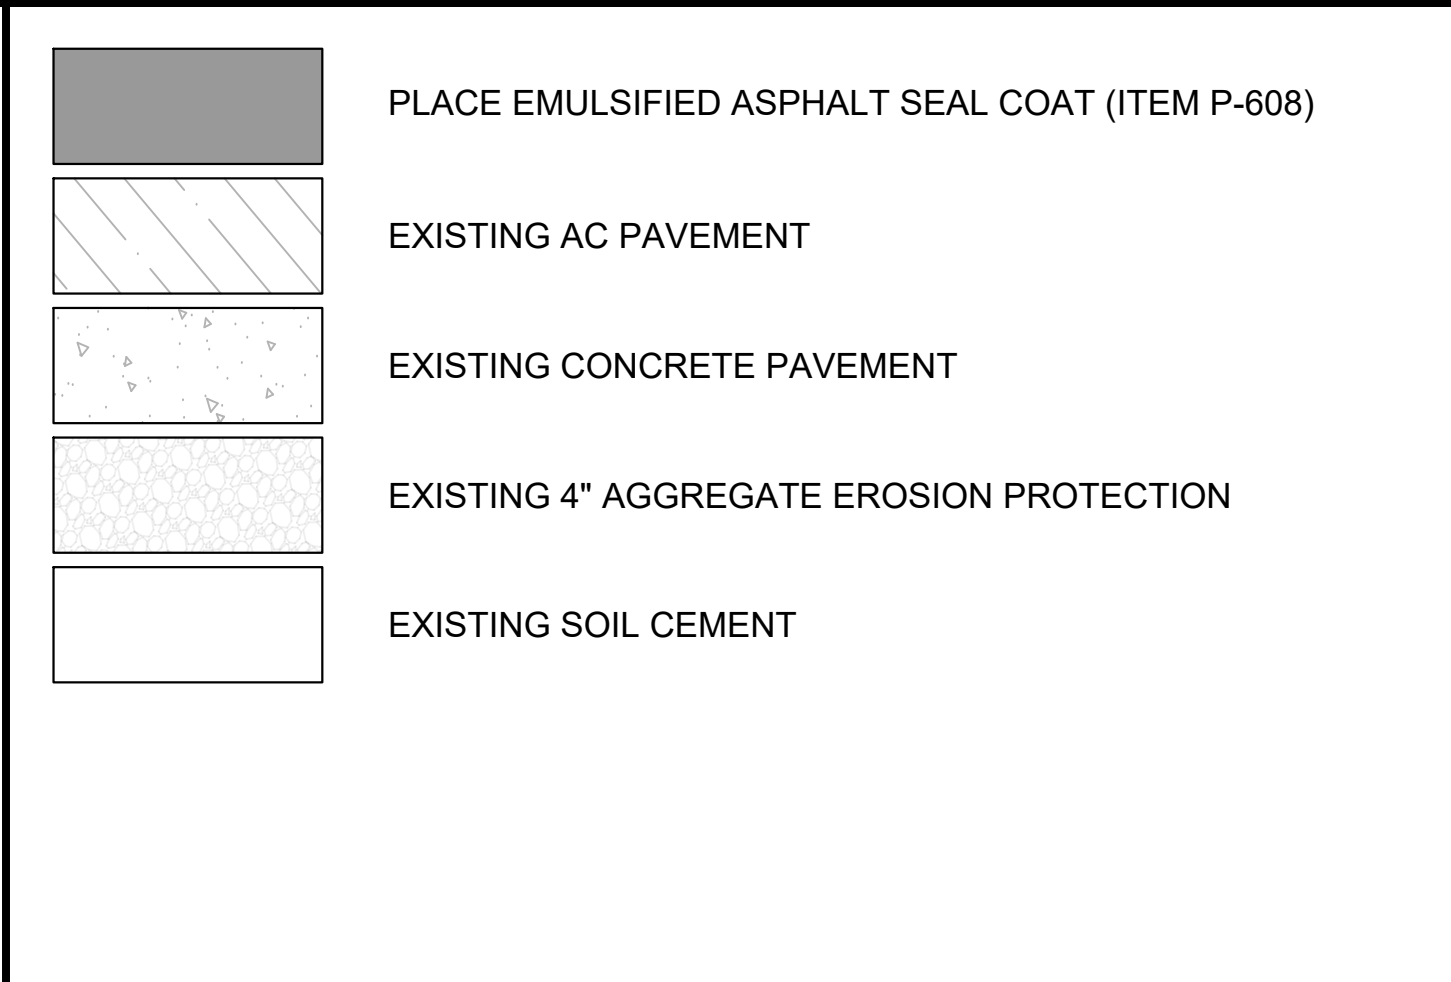

A2 LEGEND
NOT TO SCALE

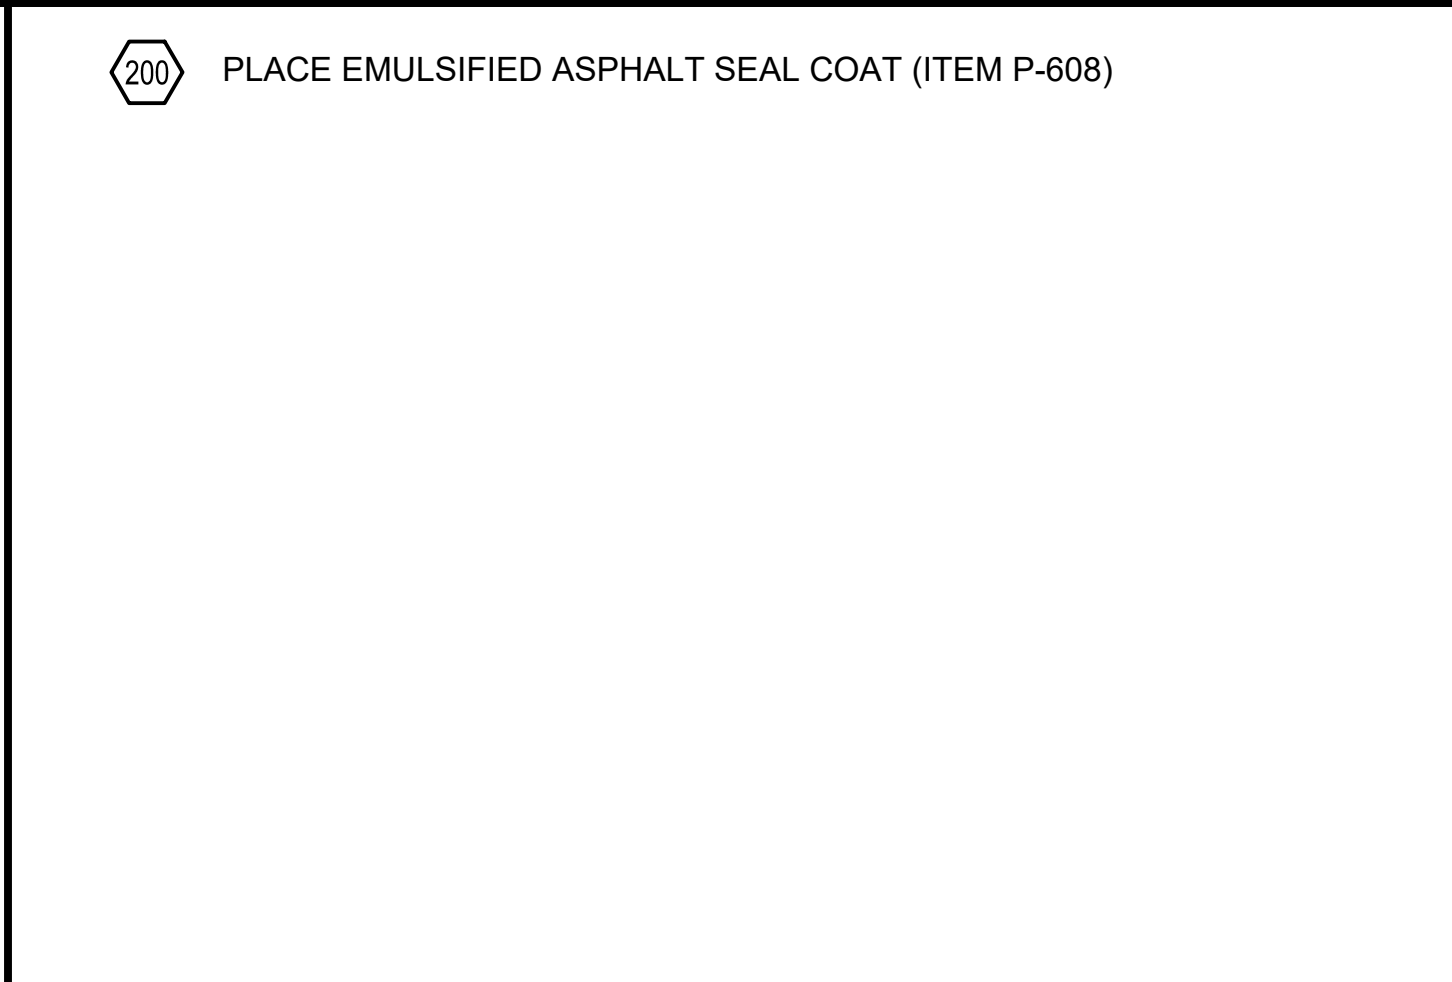

A3 CONSTRUCTION NOTES
NOT TO SCALE

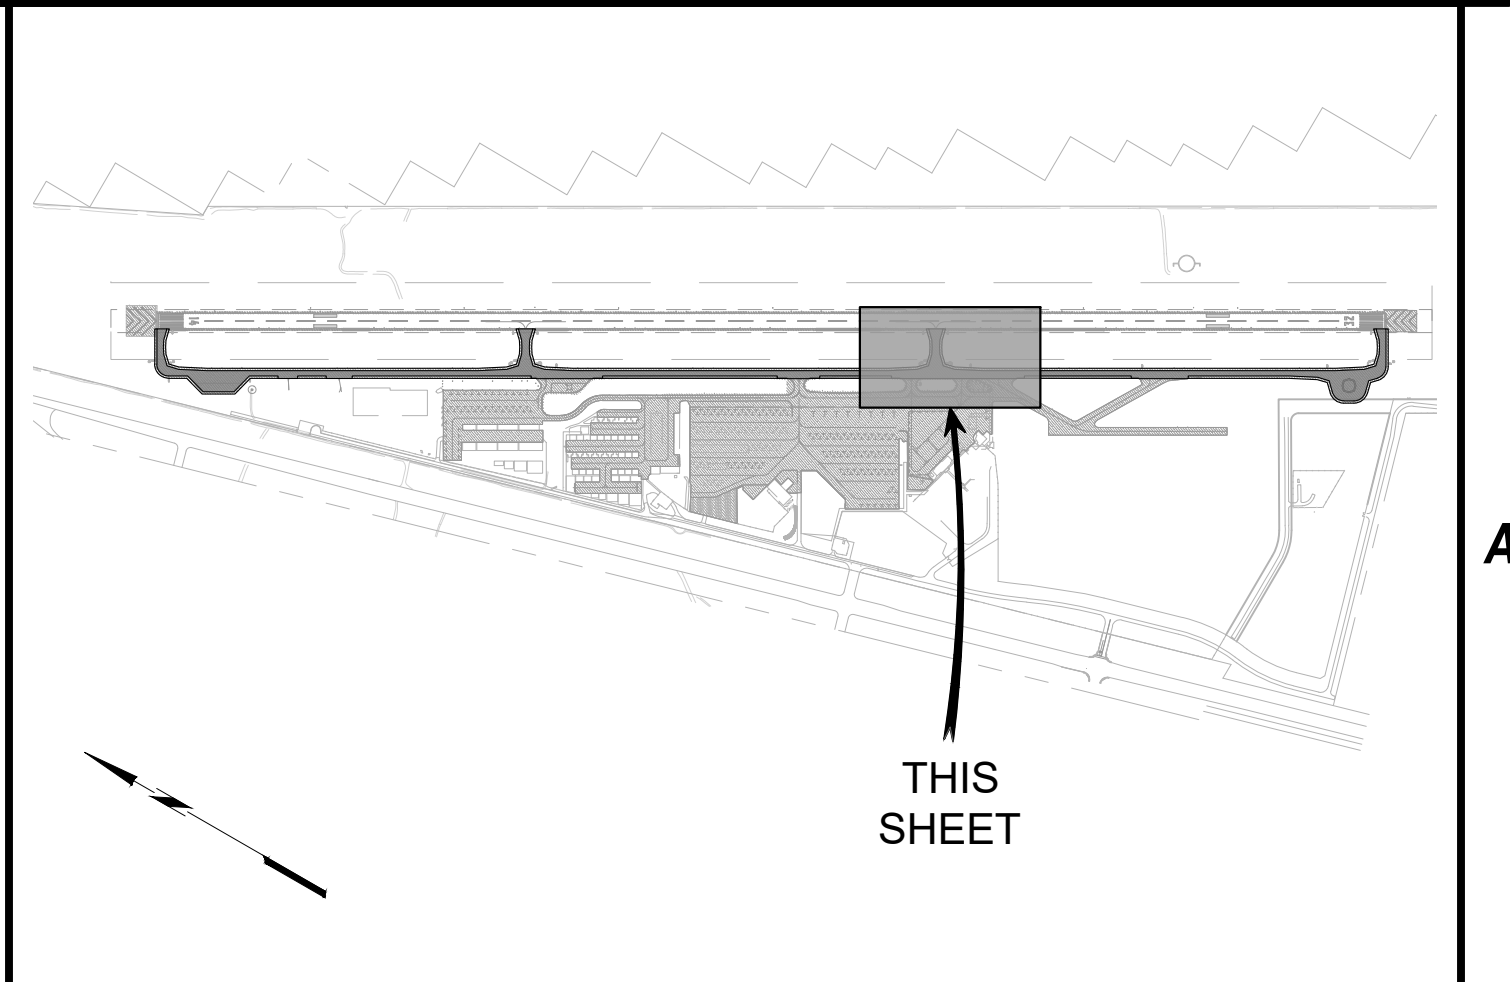


A4 KEY MAP
NOT TO SCALE




GSB-88 AIRPORT ASPHALT SEAL COAT
PROGRAM SM 312C
LAKE HAVASU CITY MUNICIPAL AIRPORT
LAKE HAVASU CITY, AIRIZONA

MARK	DATE	DESCRIPTION
REVISIONS		
PROJECT NO: SM 312		
DATE: SEPTEMBER 2025		
DRAWN BY:		
DESIGNED BY:		
CHECKED BY:		


TAXIWAY
SEAL COAT
PLAN

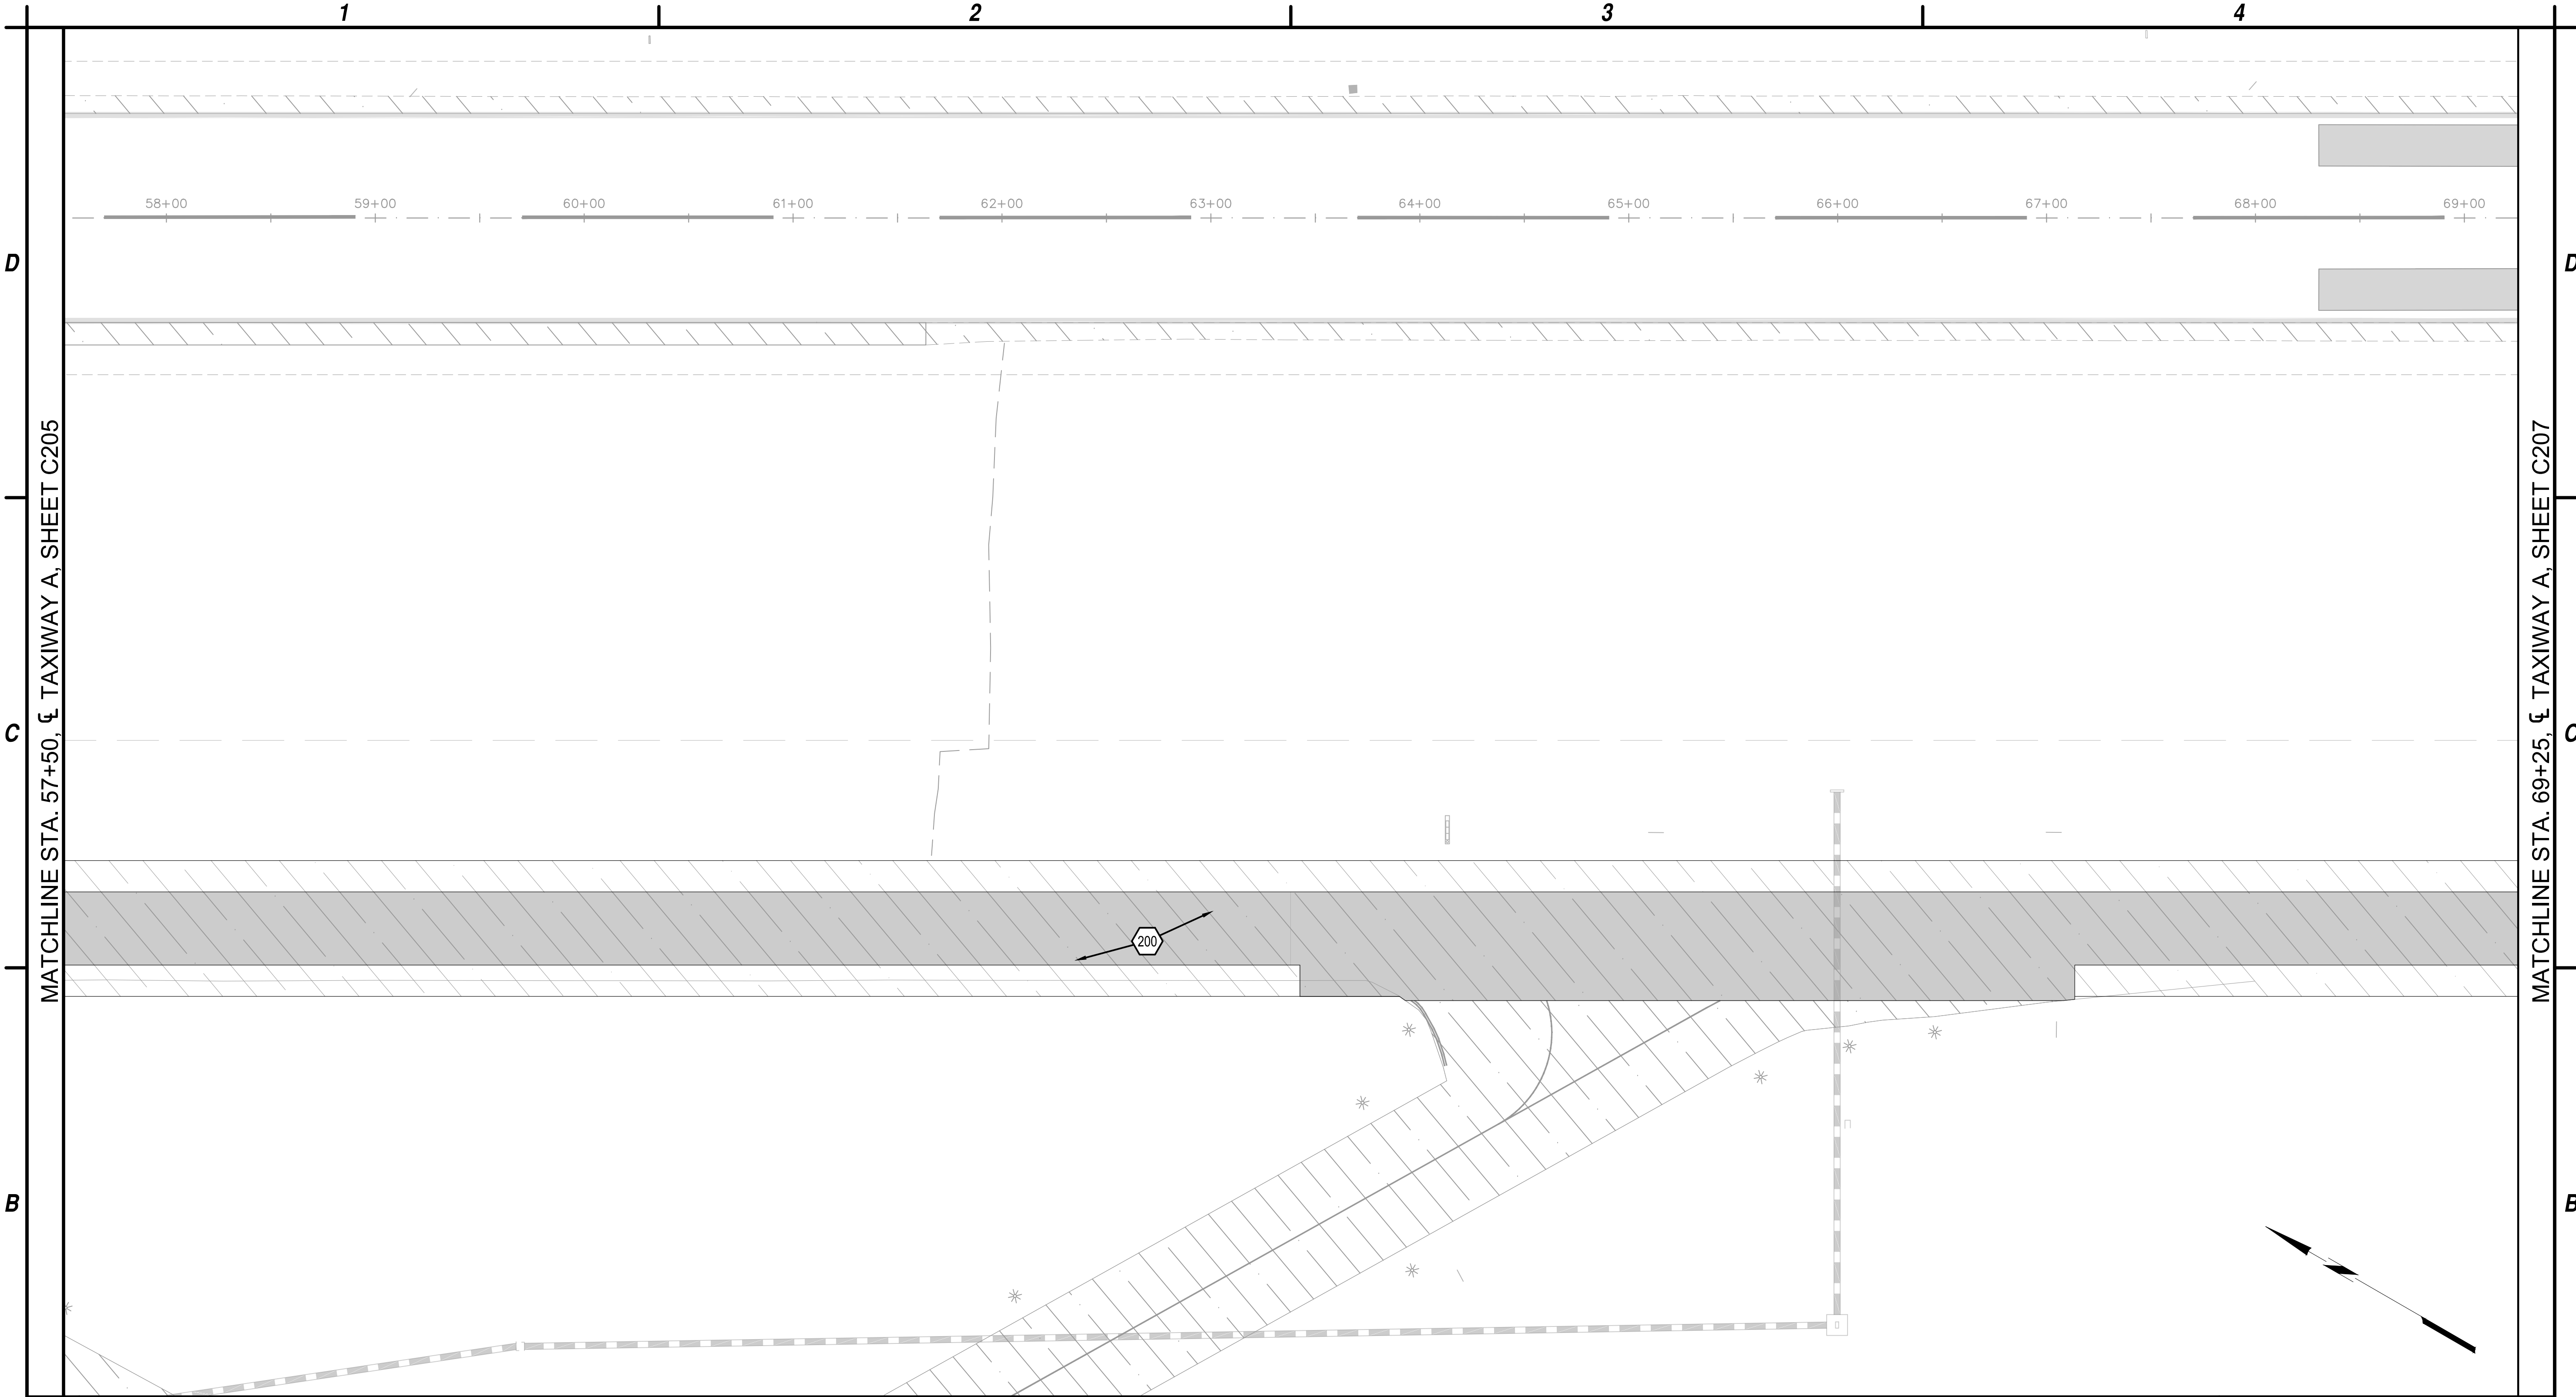

B1 IMPROVEMENT PLAN
SCALE: 1"=50'

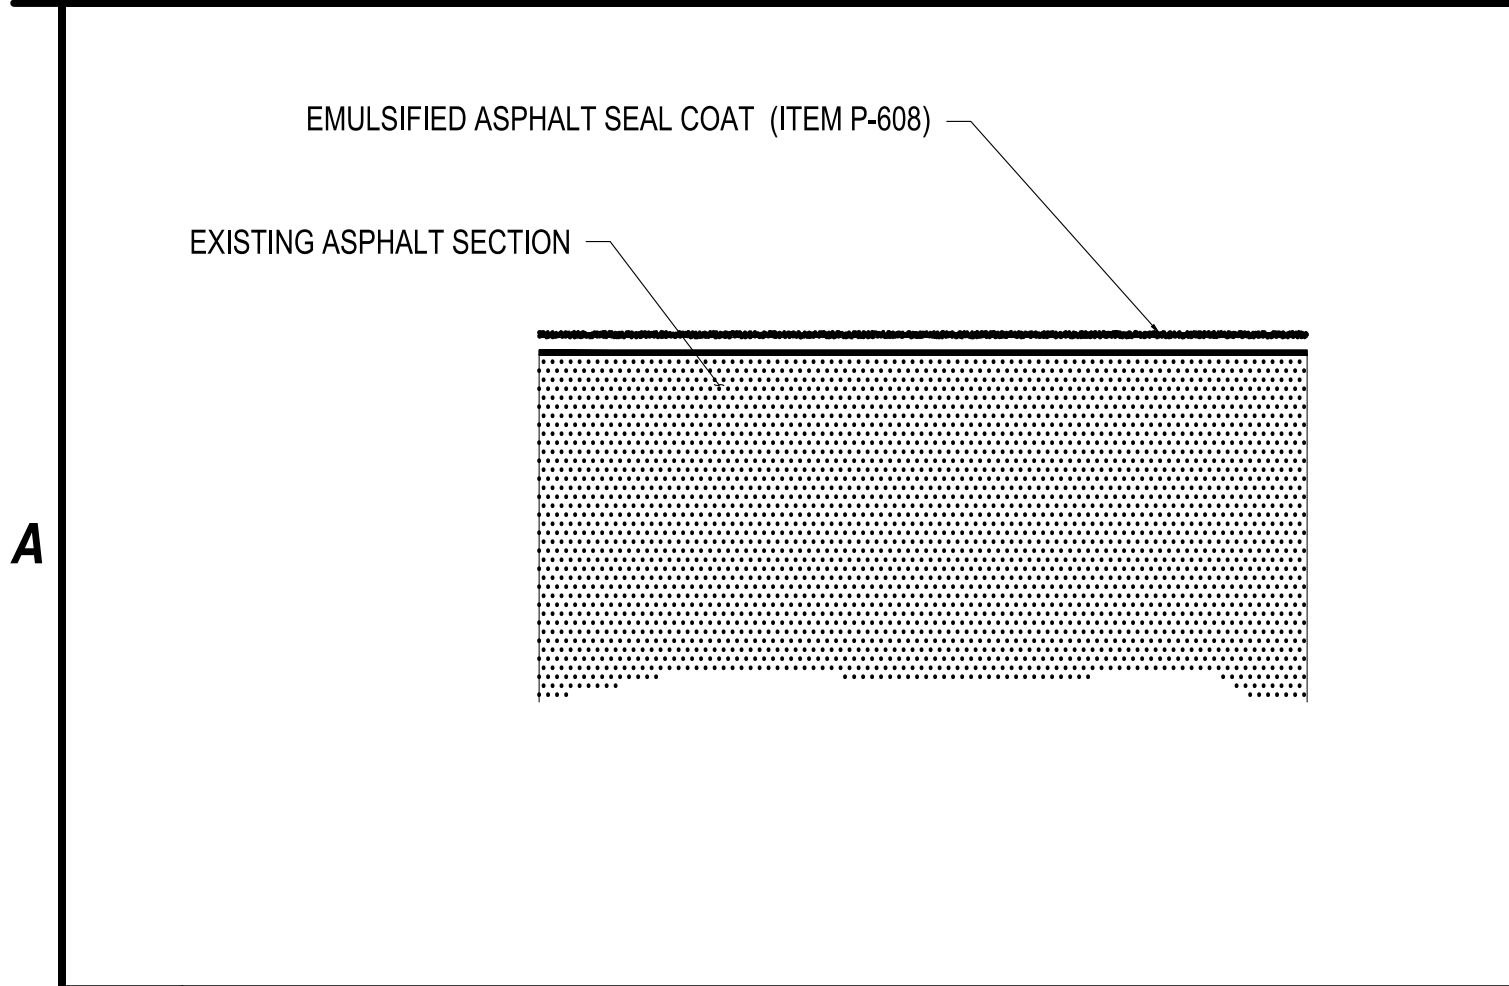


A1 ASPHALT EMULSION SEAL DETAIL
NOT TO SCALE

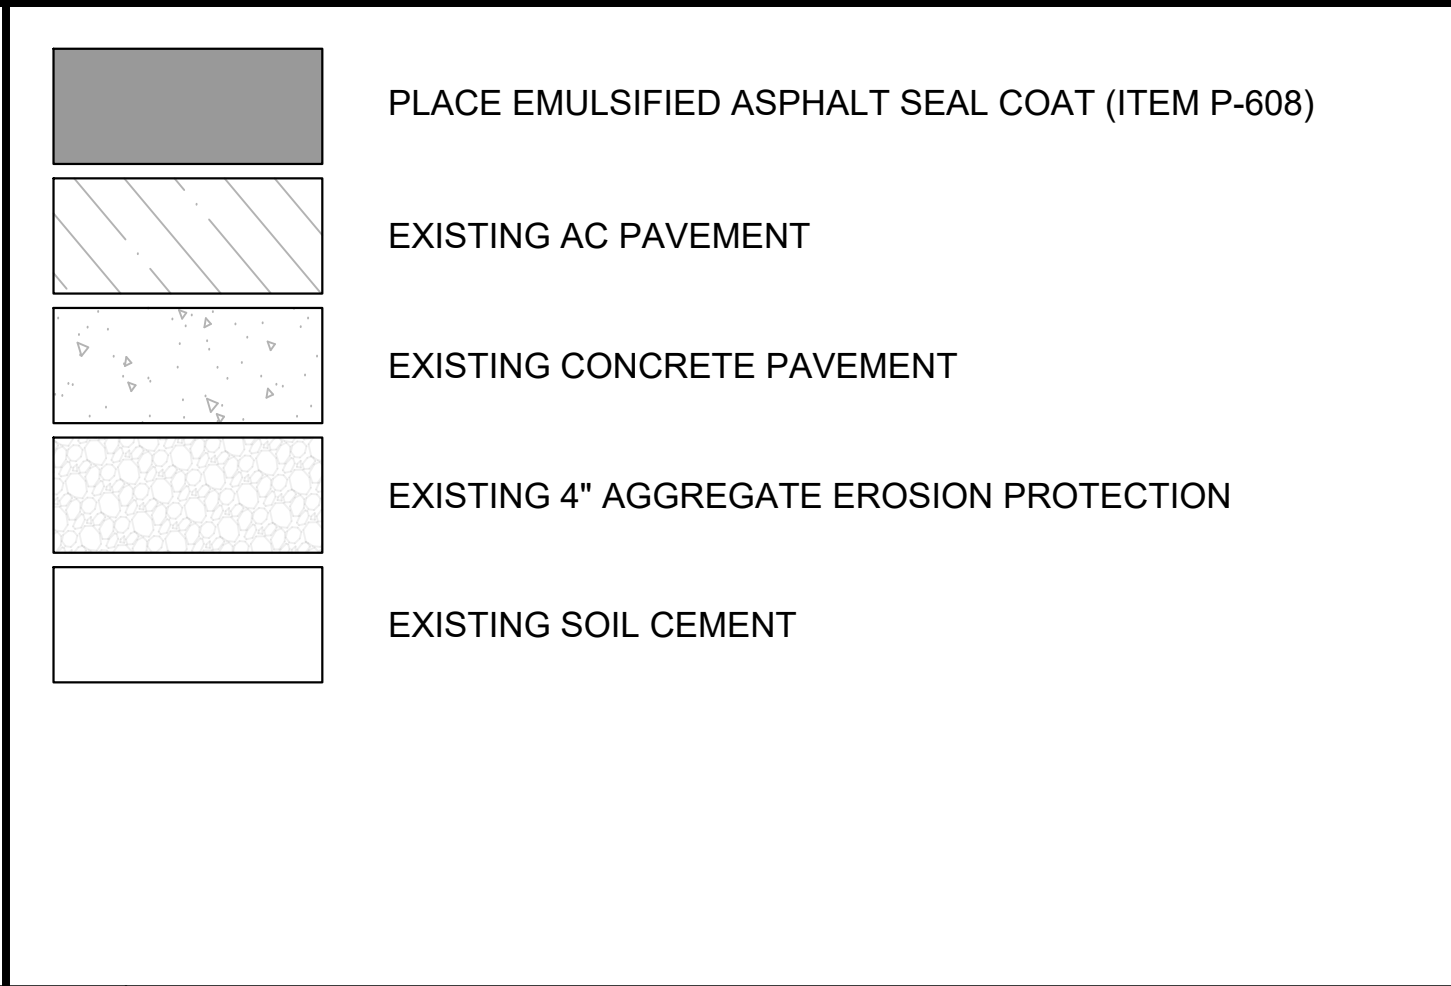

A2 LEGEND
NOT TO SCALE



A3 CONSTRUCTION NOTES
NOT TO SCALE

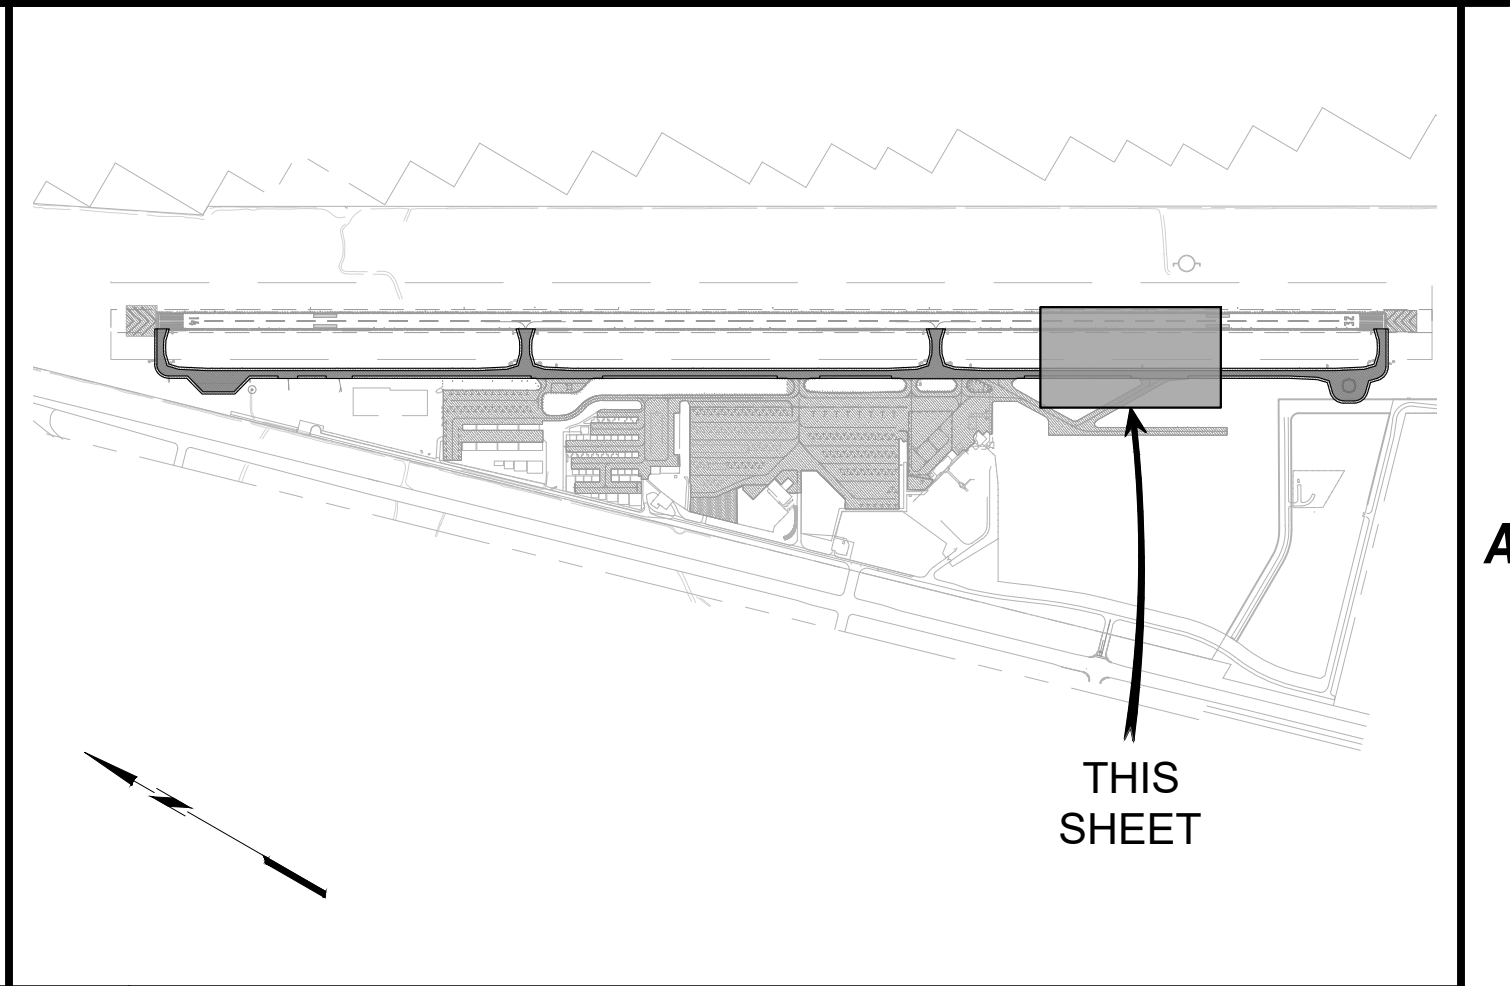

A4 KEY MAP
NOT TO SCALE




**GSB-88 AIRPORT ASPHALT SEAL COAT
PROGRAM SM 312C**


**LAKE HAVASU CITY MUNICIPAL AIRPORT
LAKE HAVASU CITY, AIRIZONA**

MARK	DATE	DESCRIPTION
REVISIONS		
PROJECT NO: SM 312		
DATE: SEPTEMBER 2025		
DRAWN BY:		
DESIGNED BY:		
CHECKED BY:		


**TAXIWAY
SEAL COAT
PLAN**

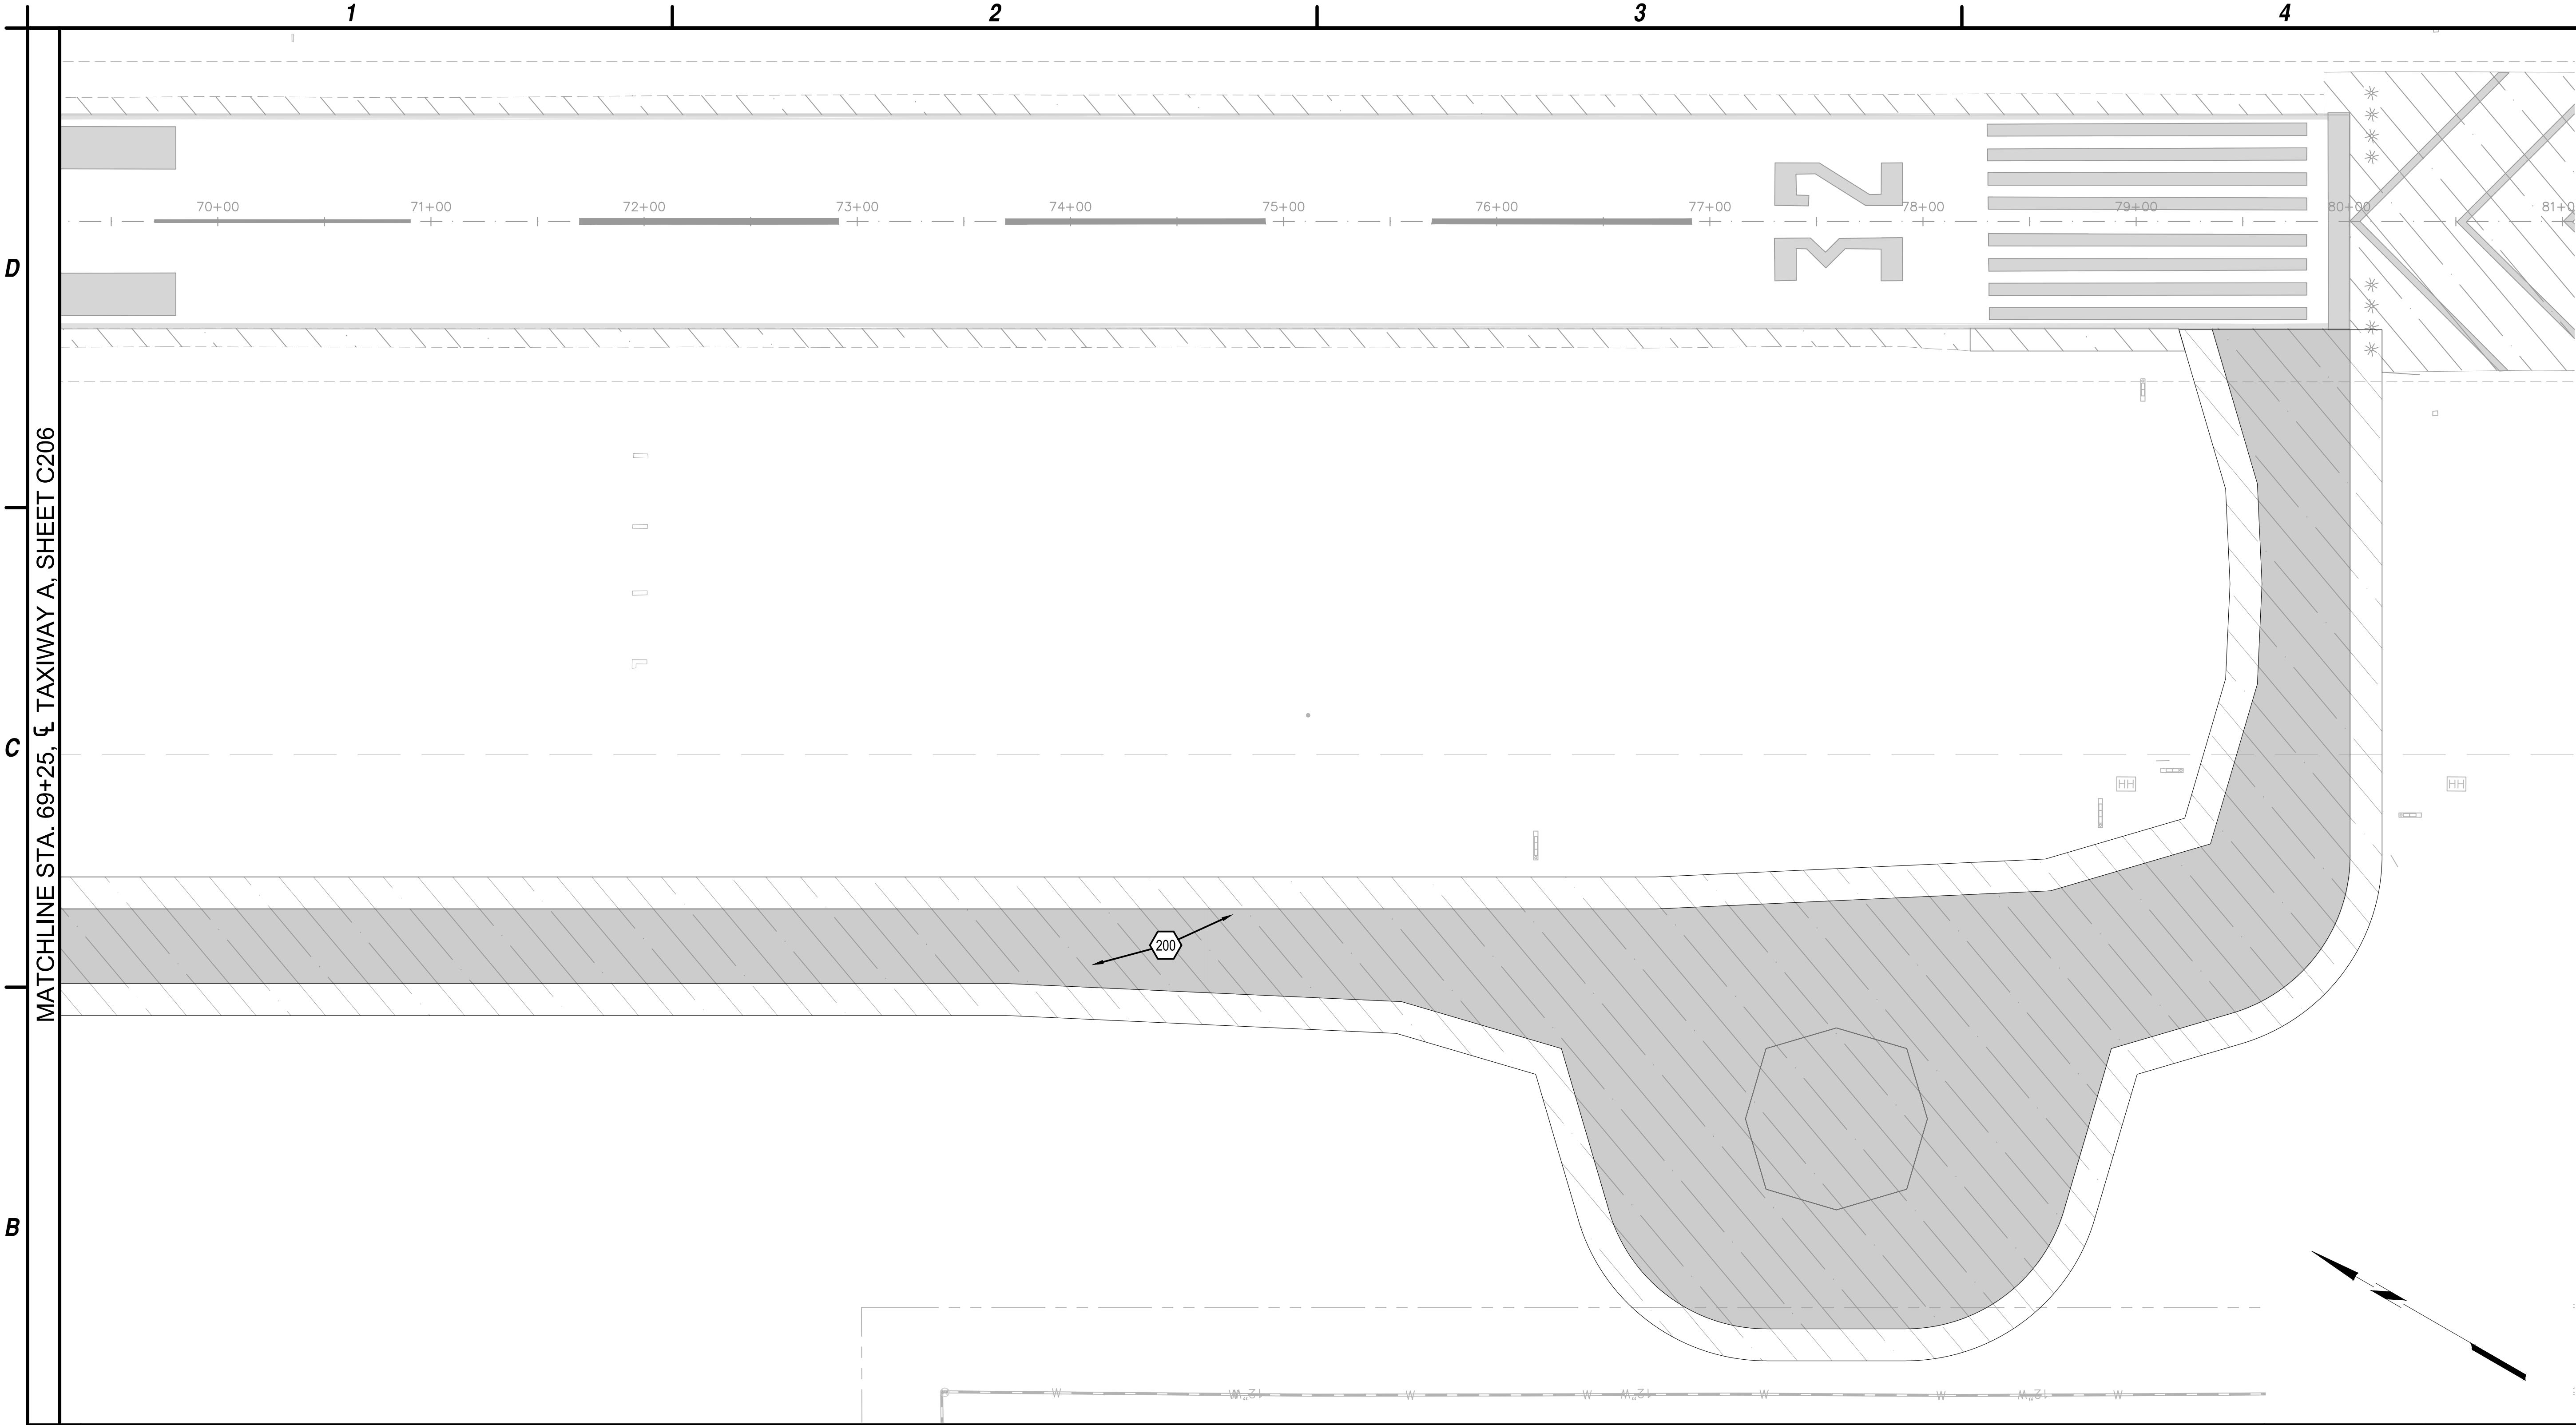

B1 IMPROVEMENT PLAN
SCALE: 1"=50'

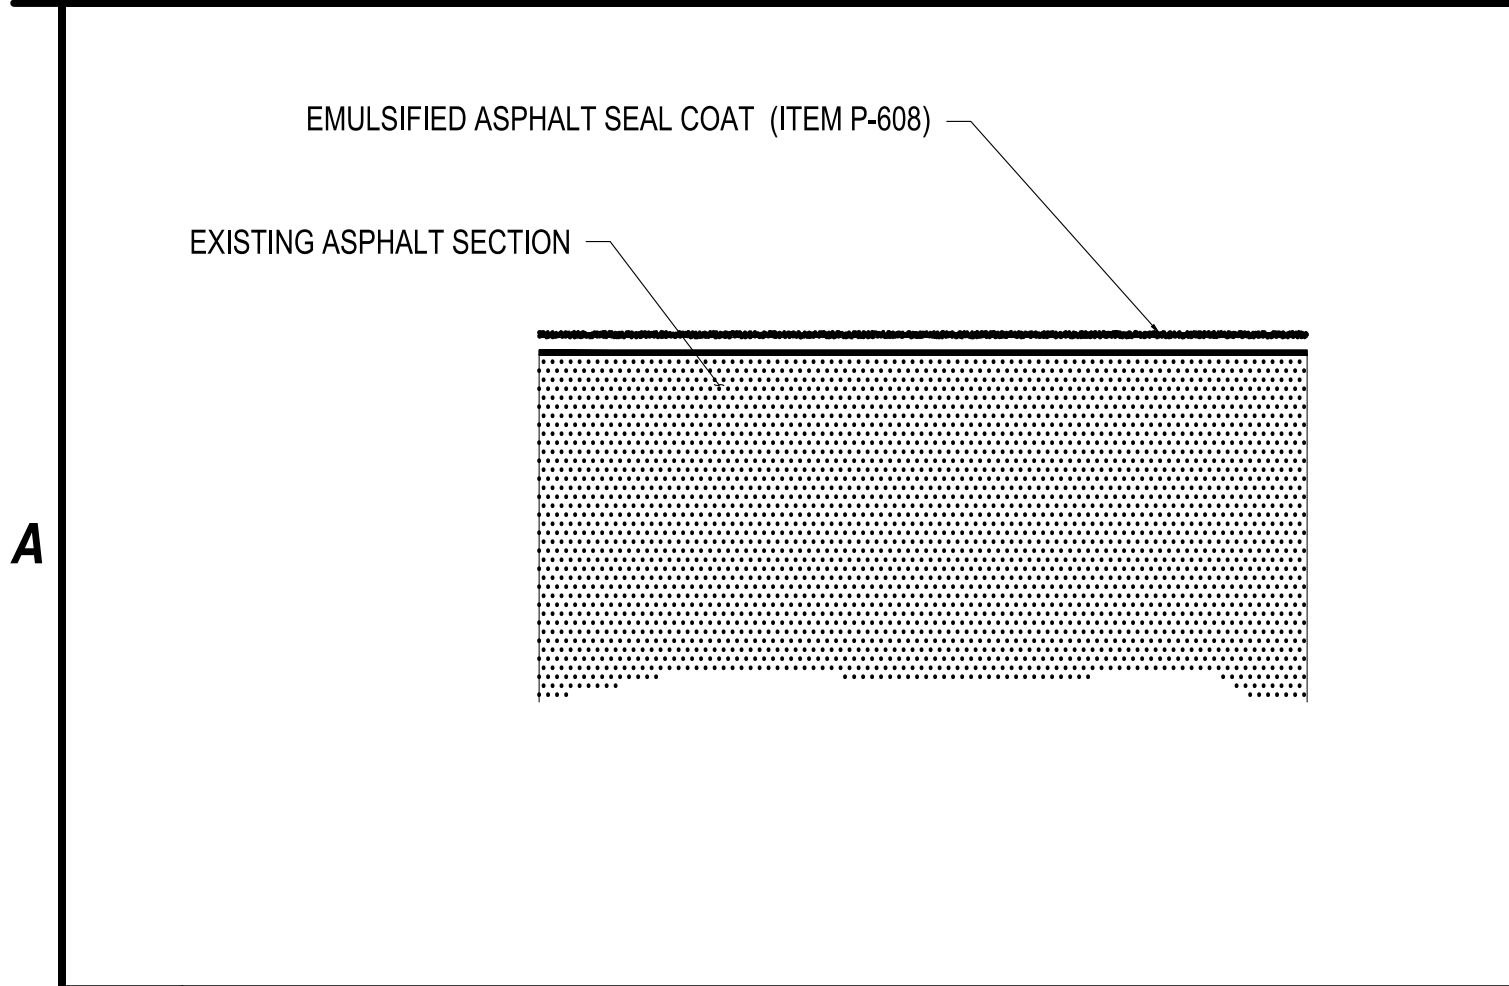


A1 ASPHALT EMULSION SEAL DETAIL
NOT TO SCALE

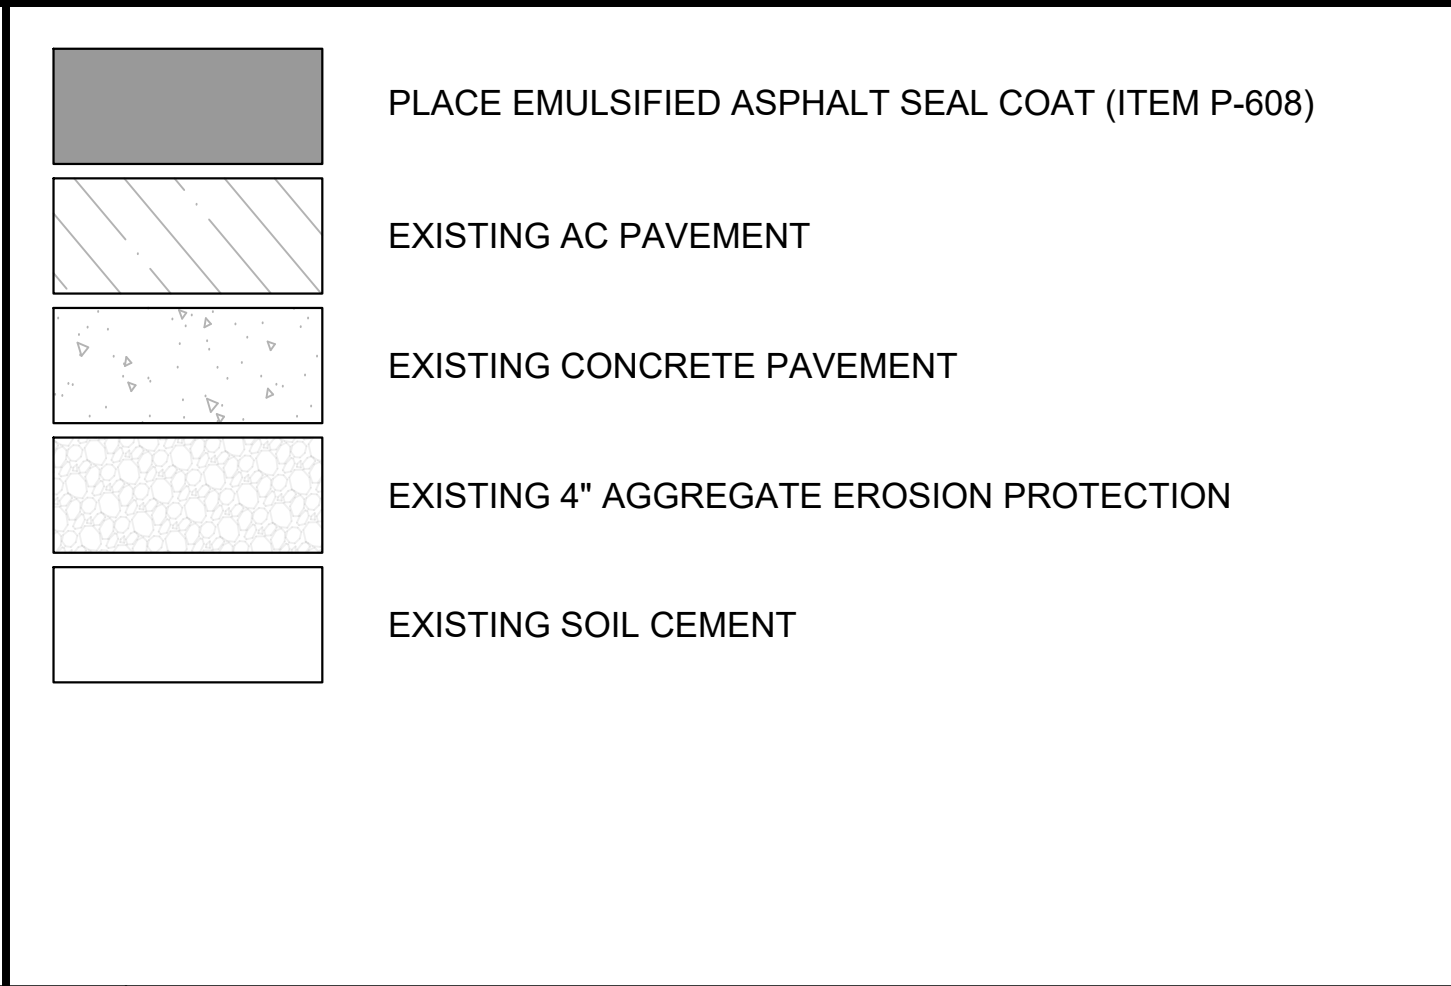

A2 LEGEND
NOT TO SCALE



A3 CONSTRUCTION NOTES
NOT TO SCALE

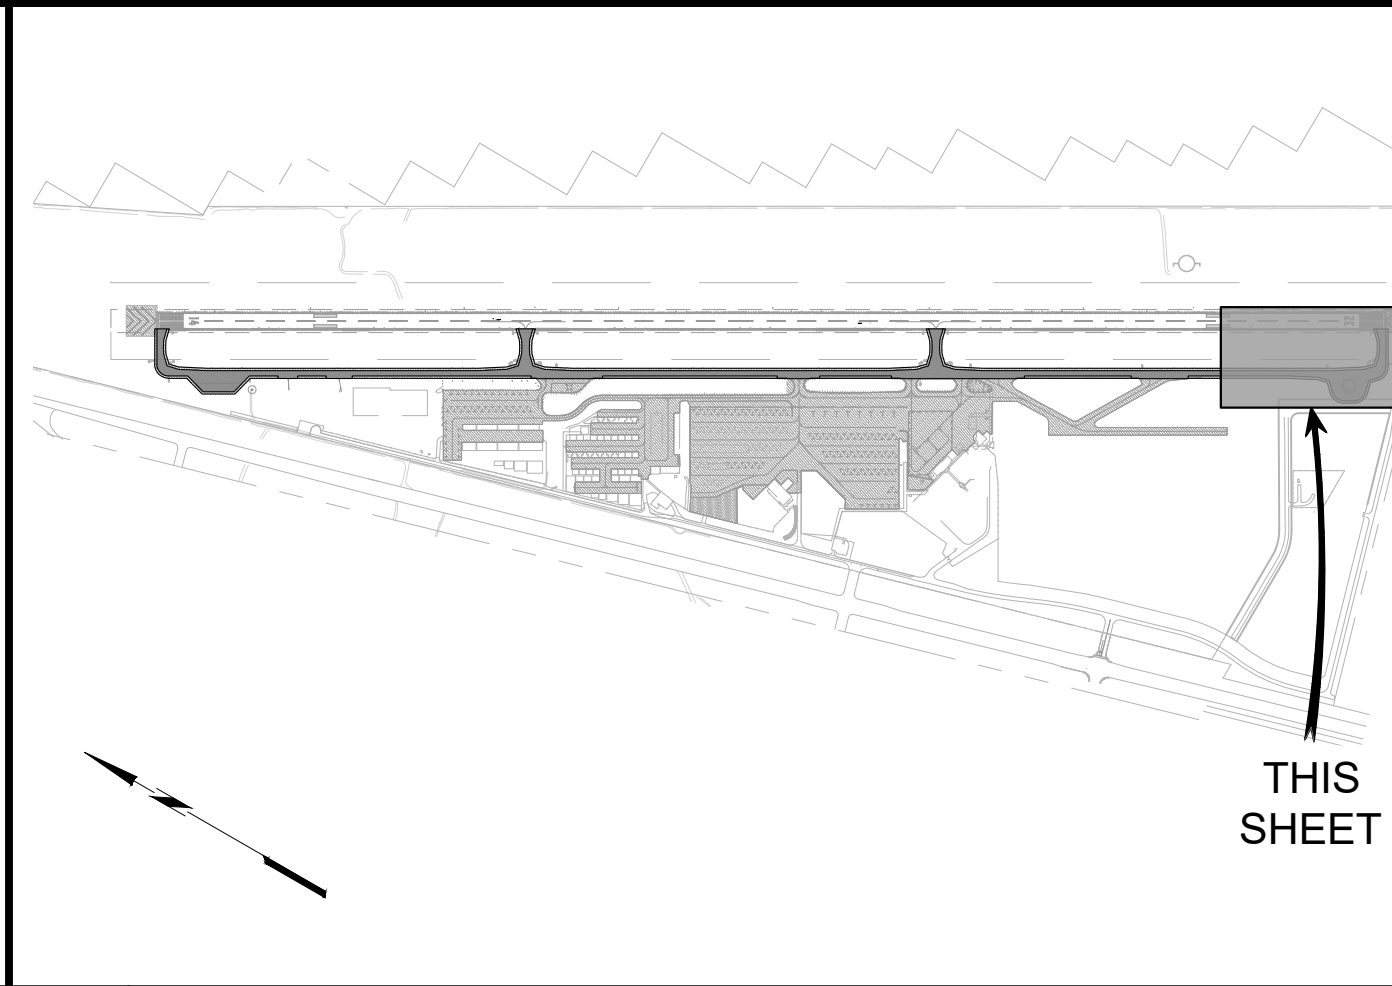


A4 KEY MAP
NOT TO SCALE



GSB-88 AIRPORT ASPHALT SEAL COAT
PROGRAM SM 312C
LAKE HAVASU CITY MUNICIPAL AIRPORT
LAKE HAVASU CITY, AIRIZONA

MARK	DATE	DESCRIPTION
REVISIONS		
PROJECT NO: SM 312		
DATE: SEPTEMBER 2025		
DRAWN BY:		
DESIGNED BY:		
CHECKED BY:		

TAXIWAY
SEAL COAT
PLAN

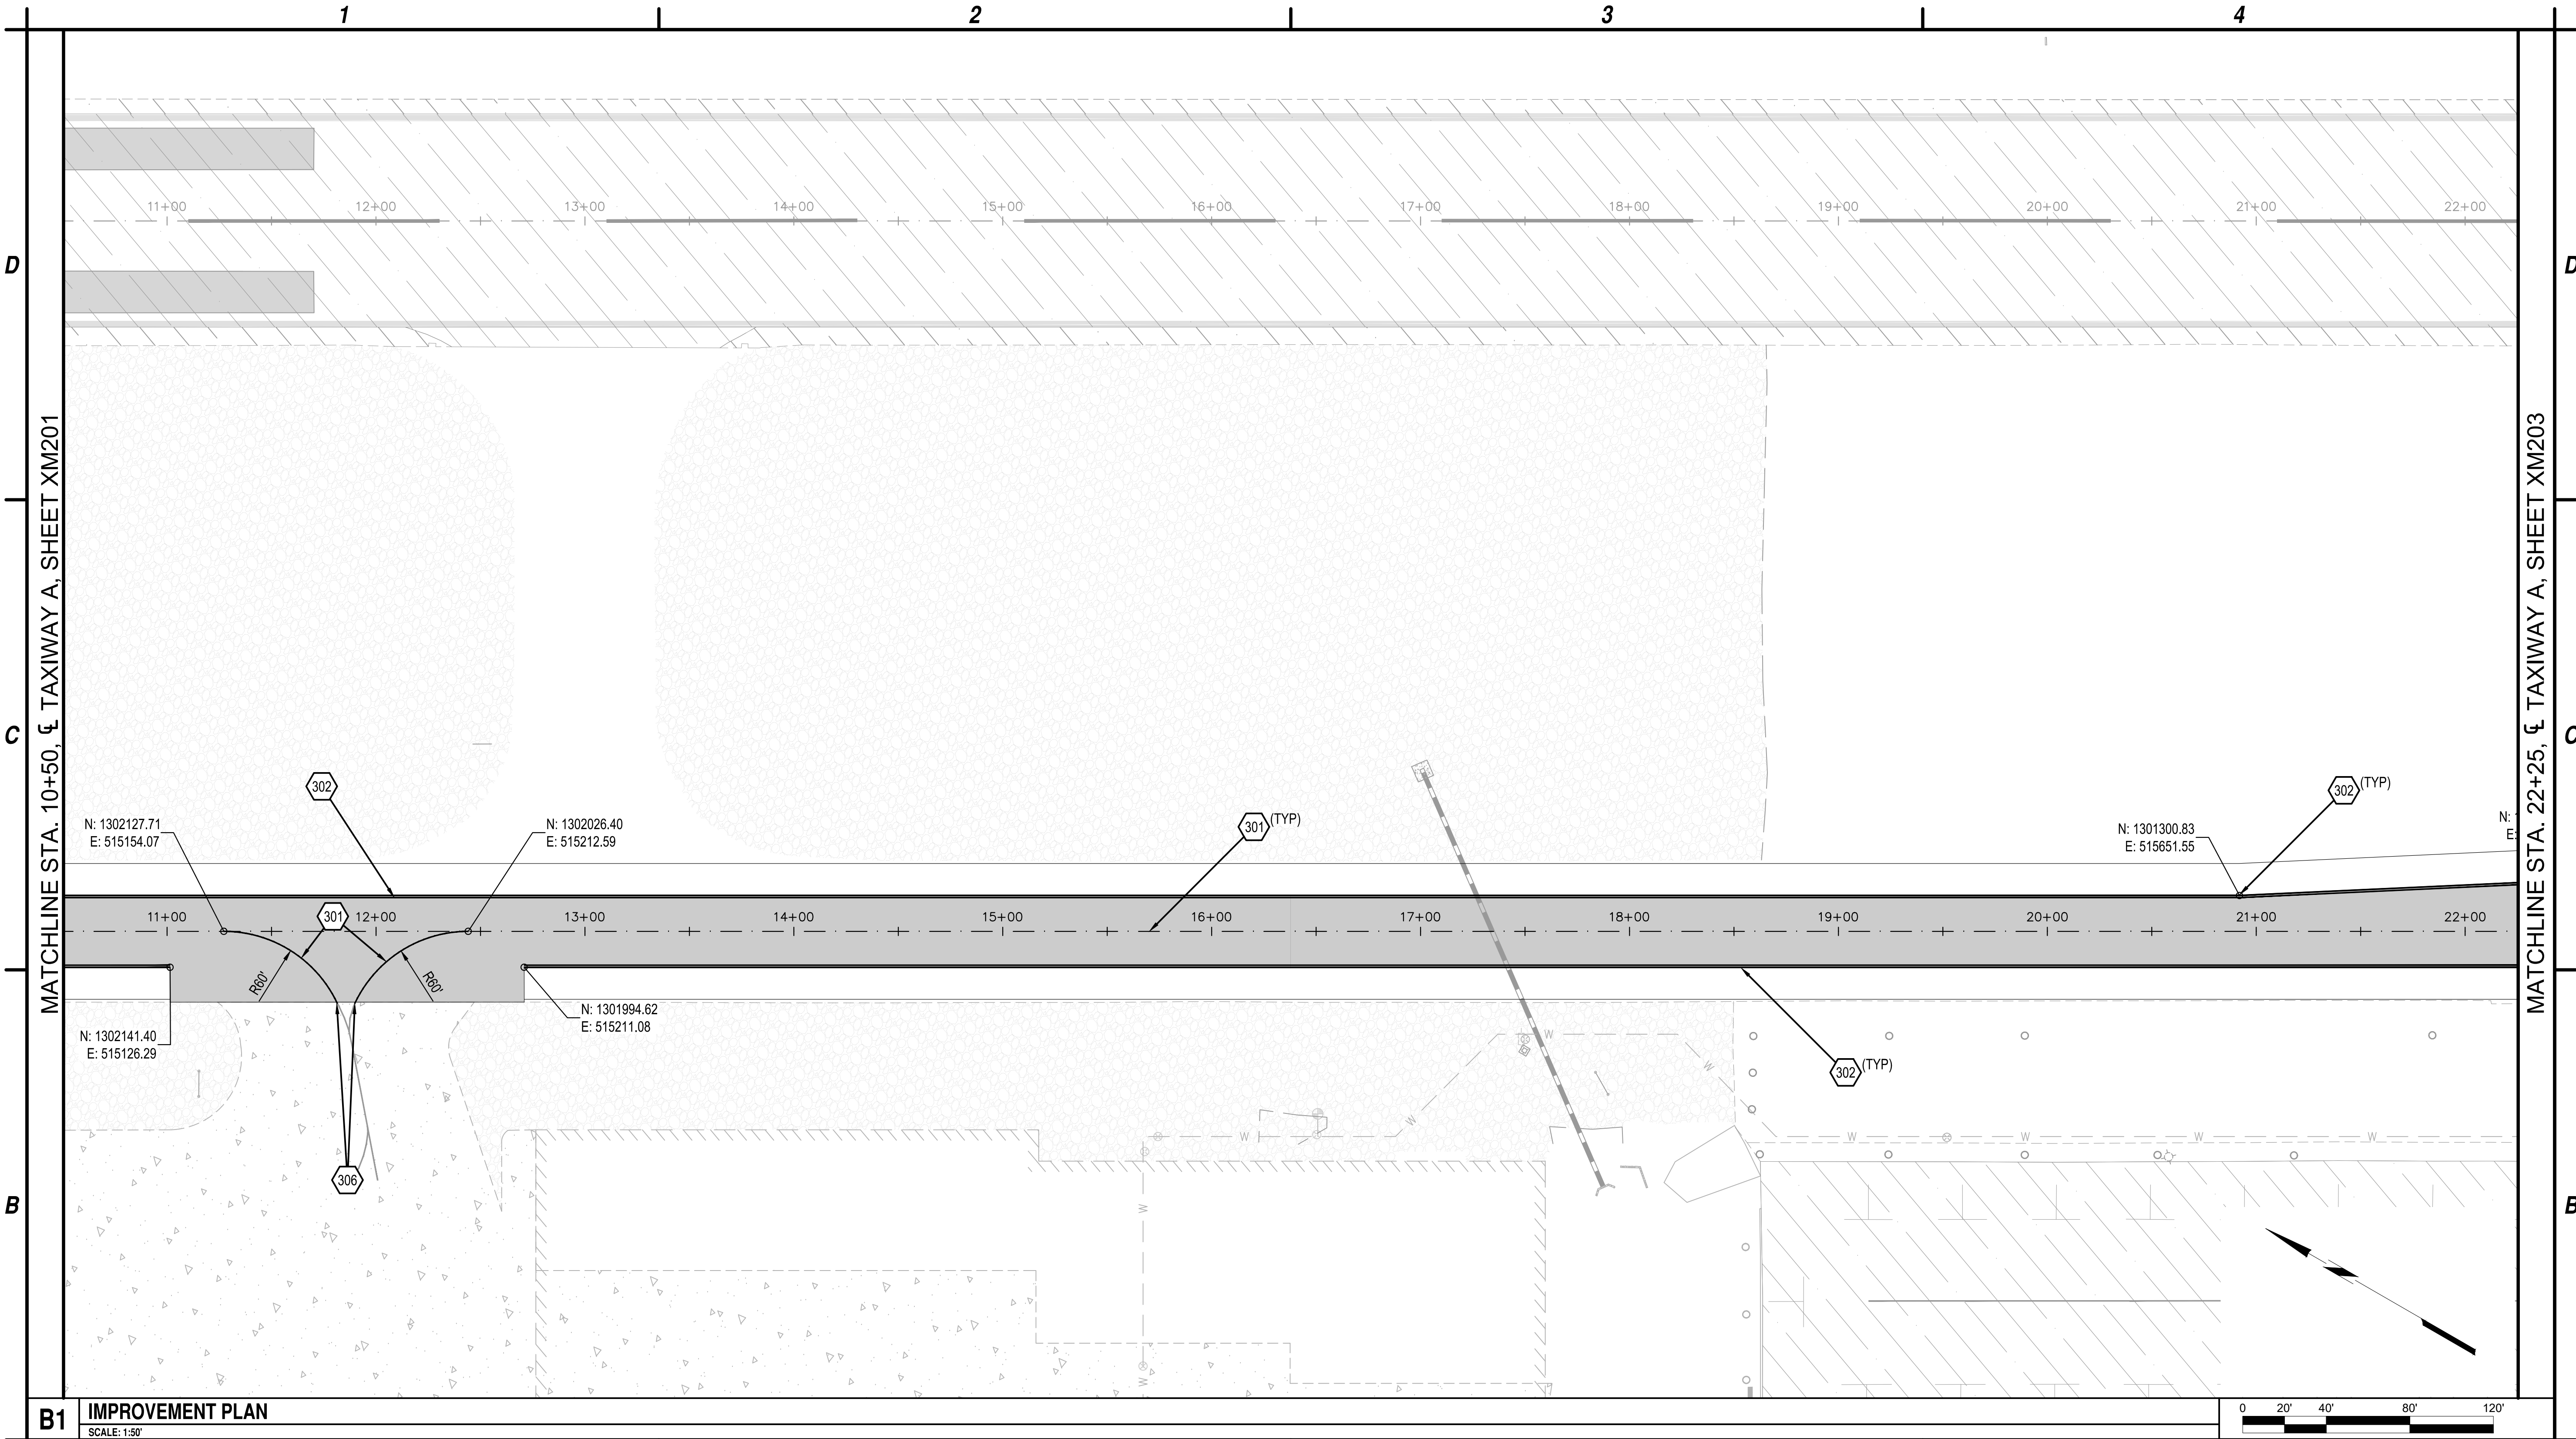


B1 IMPROVEMENT PLAN
SCALE: 1"=50'

1. CONTRACTOR TO RE-PAINT ANY EXISTING MARKINGS DAMAGED DUE TO CONSTRUCTION ACTIVITIES AT NO COST TO OWNER.

	PROPOSED EMULSIFIED ASPHALT SEAL COAT (ITEM P-608)
	EXISTING AC PAVEMENT
	EXISTING CONCRETE PAVEMENT
	EXISTING 4" AGGREGATE EROSION PROTECTION
	EXISTING SOIL CEMENT

- PAINT YELLOW REFLECTORIZED TAXIWAY CENTERLINE MARKING PER DETAIL A2, SHEET XM-501
- PAINT YELLOW REFLECTORIZED CONTINUOUS TAXIWAY EDGE MARKING PER DETAIL A1, SHEET XM-501
- MATCH EXISTING TAXIWAY MARKING
- PAINT YELLOW REFLECTORIZED TAXIWAY CENTERLINE LEAD-IN MARKING PER DETAIL B2, SHEET XM-501

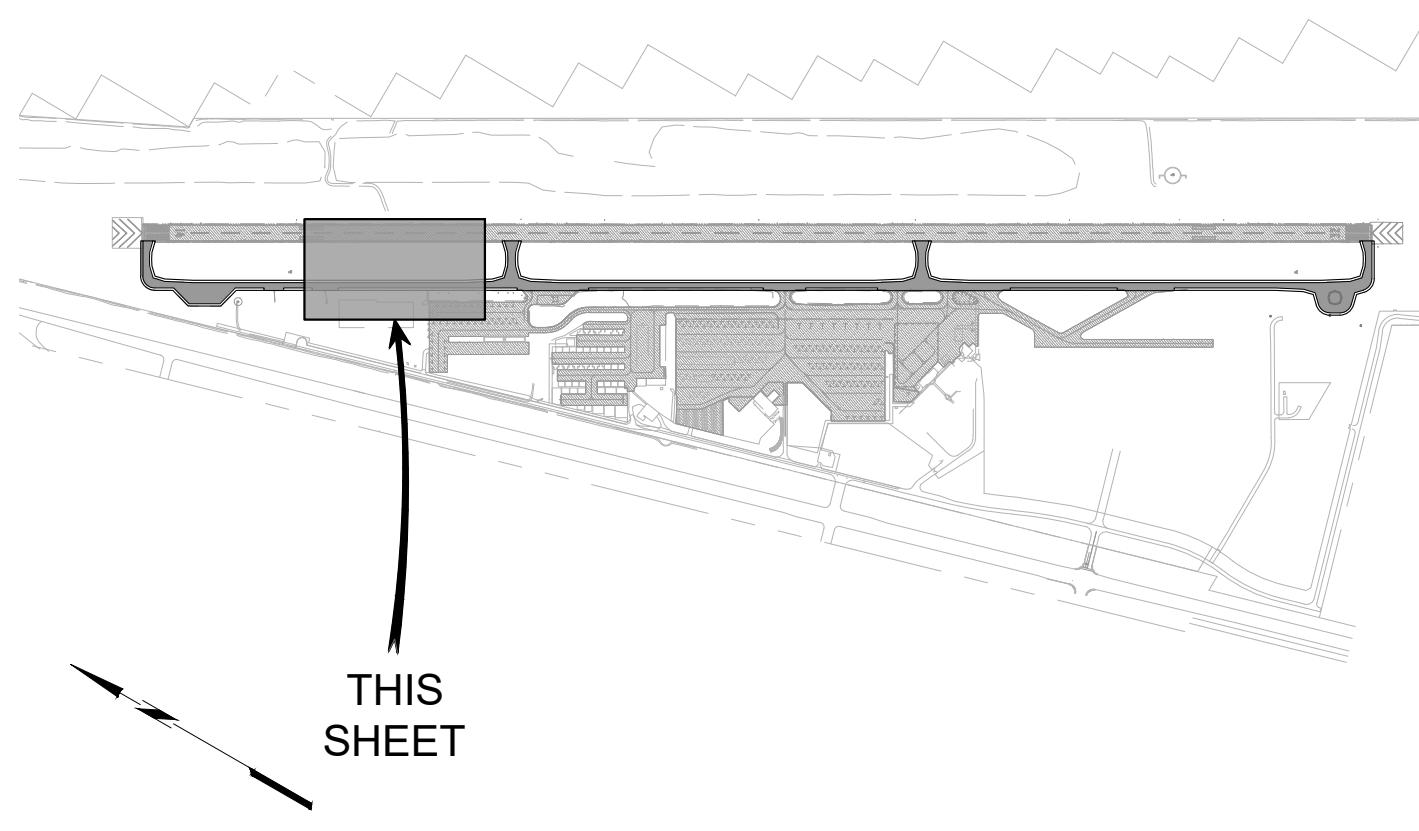


A1 NOTES
NOT TO SCALE

A2 LEGEND
NOT TO SCALE

A3 CONSTRUCTION NOTES
NOT TO SCALE

A4 KEY MAP
NOT TO SCALE

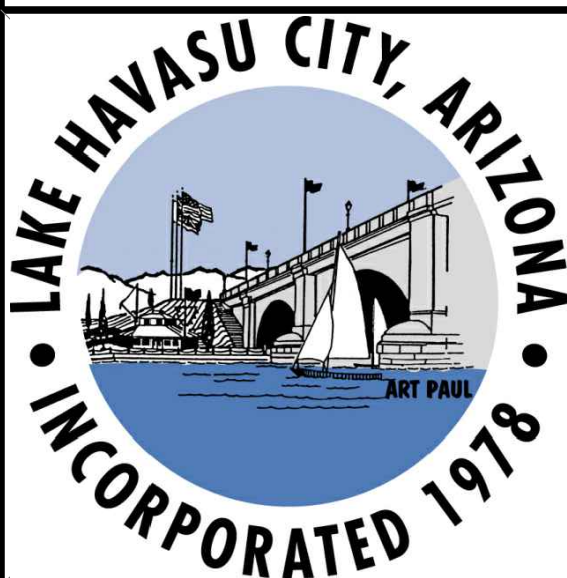


**GSB-88 AIRPORT ASPHALT SEAL COAT
PROGRAM SM 312C**

**LAKE HAVASU CITY MUNICIPAL AIRPORT
LAKE HAVASU CITY, AIRIZONA**

MARK	DATE	DESCRIPTION
REVISIONS		
PROJECT NO: SM 312		
DATE: SEPTEMBER 2025		
DRAWN BY:		
DESIGNED BY:		
CHECKED BY:		

**TAXIWAY
MARKING
PLAN**

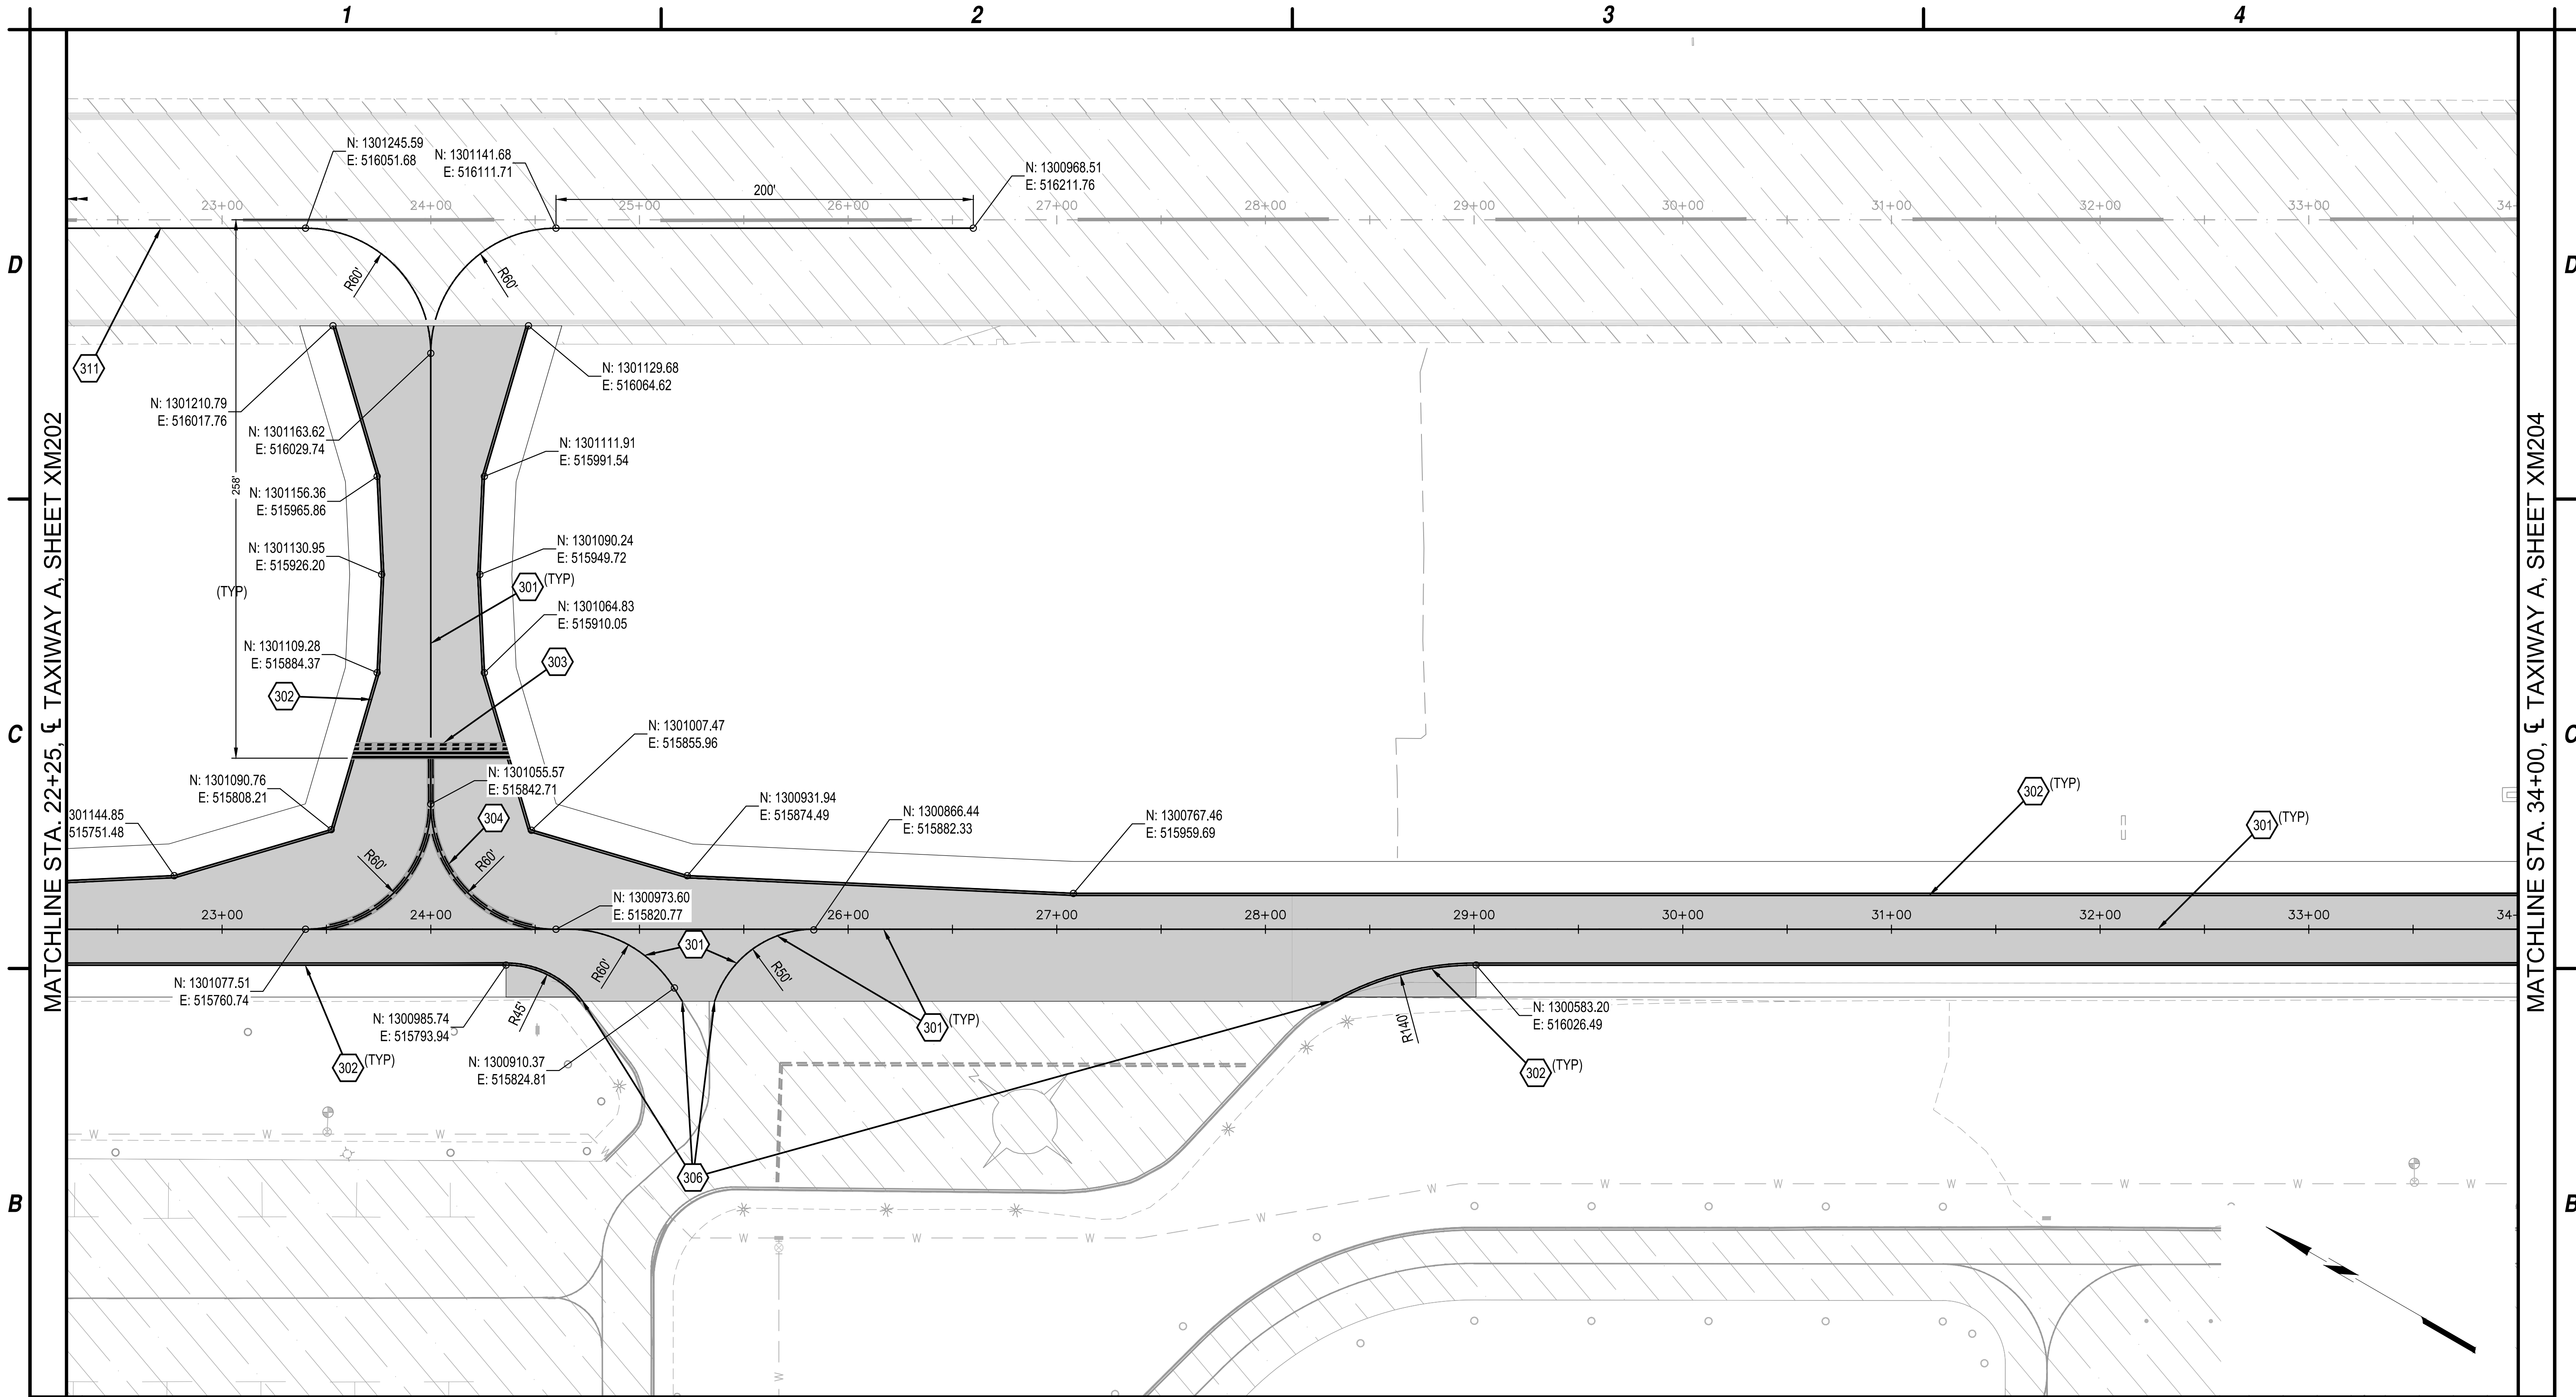


B1 IMPROVEMENT PLAN
SCALE: 1:50'

1. CONTRACTOR TO RE-PAINT ANY EXISTING MARKINGS DAMAGED DUE TO CONSTRUCTION ACTIVITIES AT NO COST TO OWNER.

	PROPOSED EMULSIFIED ASPHALT SEAL COAT (ITEM P-608)
	EXISTING AC PAVEMENT
	EXISTING CONCRETE PAVEMENT
	EXISTING 4" AGGREGATE EROSION PROTECTION
	EXISTING SOIL CEMENT

- 301 PAINT YELLOW REFLECTORIZED TAXIWAY CENTERLINE MARKING PER DETAIL A2, SHEET XM-501
- 302 PAINT YELLOW REFLECTORIZED CONTINUOUS TAXIWAY EDGE MARKING PER DETAIL A1, SHEET XM-501
- 303 PAINT RUNWAY HOLDING POSITION MARKING PER DETAIL C3, SHEET XM-501
- 304 PAINT ENHANCED TAXIWAY CENTERLINE MARKINGS PER DETAIL A3, SHEET XM-501
- 306 MATCH EXISTING TAXIWAY MARKING
- 311 PAINT YELLOW REFLECTORIZED TAXIWAY CENTERLINE LEAD-IN MARKING PER DETAIL B2, SHEET XM-501

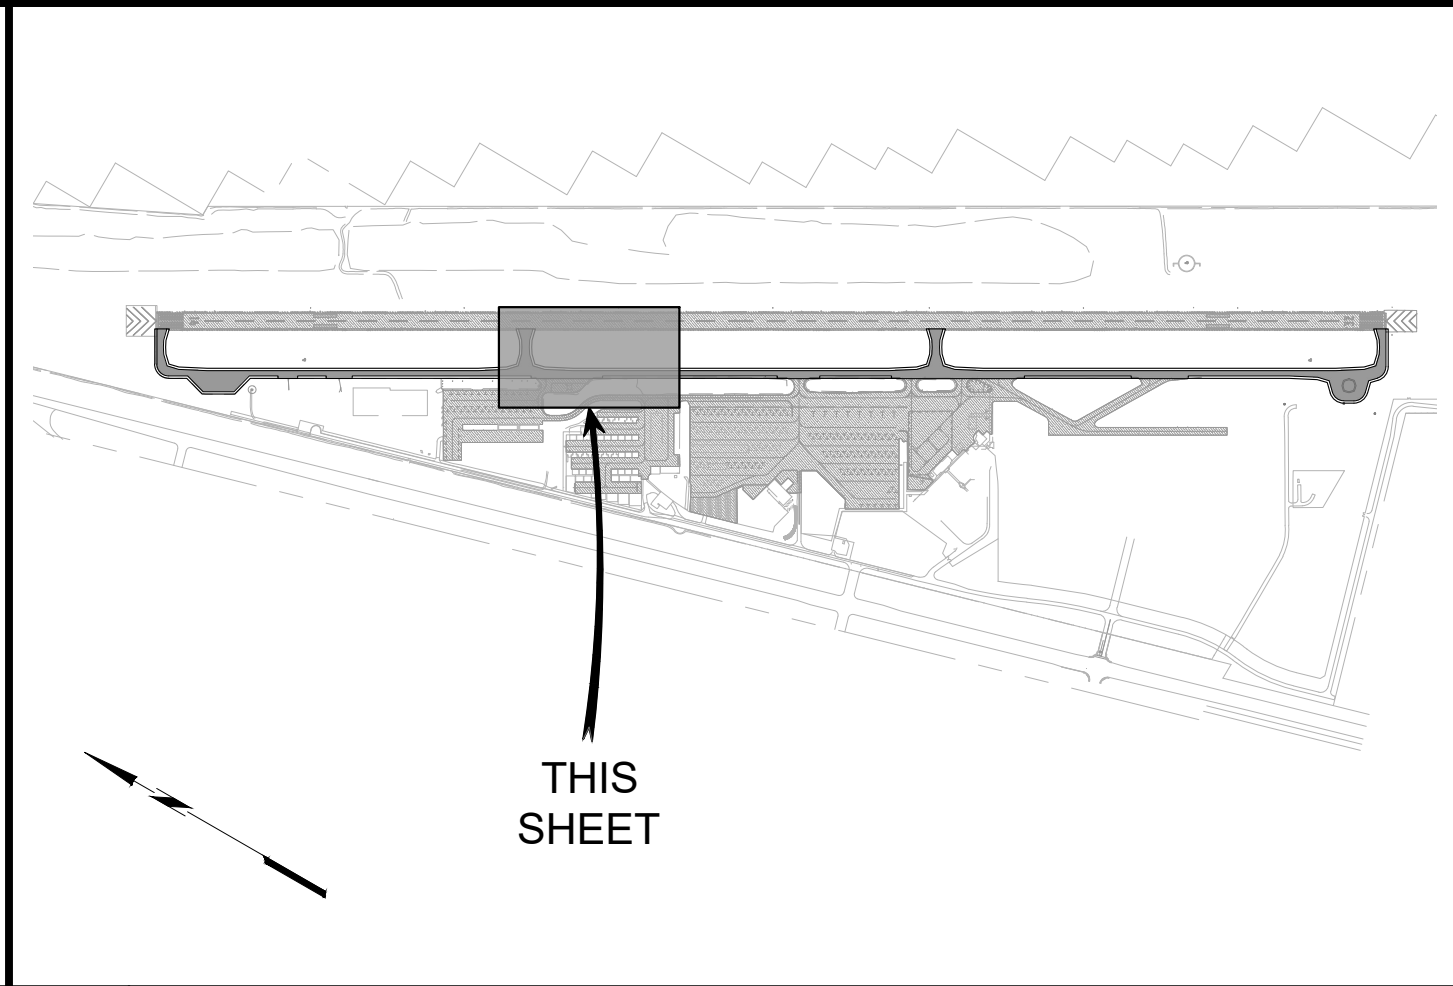


**GSB-88 AIRPORT ASPHALT SEAL COAT
PROGRAM SM 312C**

**LAKE HAVASU CITY MUNICIPAL AIRPORT
LAKE HAVASU CITY, AIRIZONA**

MARK	DATE	DESCRIPTION
REVISIONS		
PROJECT NO: SM 312		
DATE: SEPTEMBER 2025		
DRAWN BY:		
DESIGNED BY:		
CHECKED BY:		

**TAXIWAY
MARKING
PLAN**

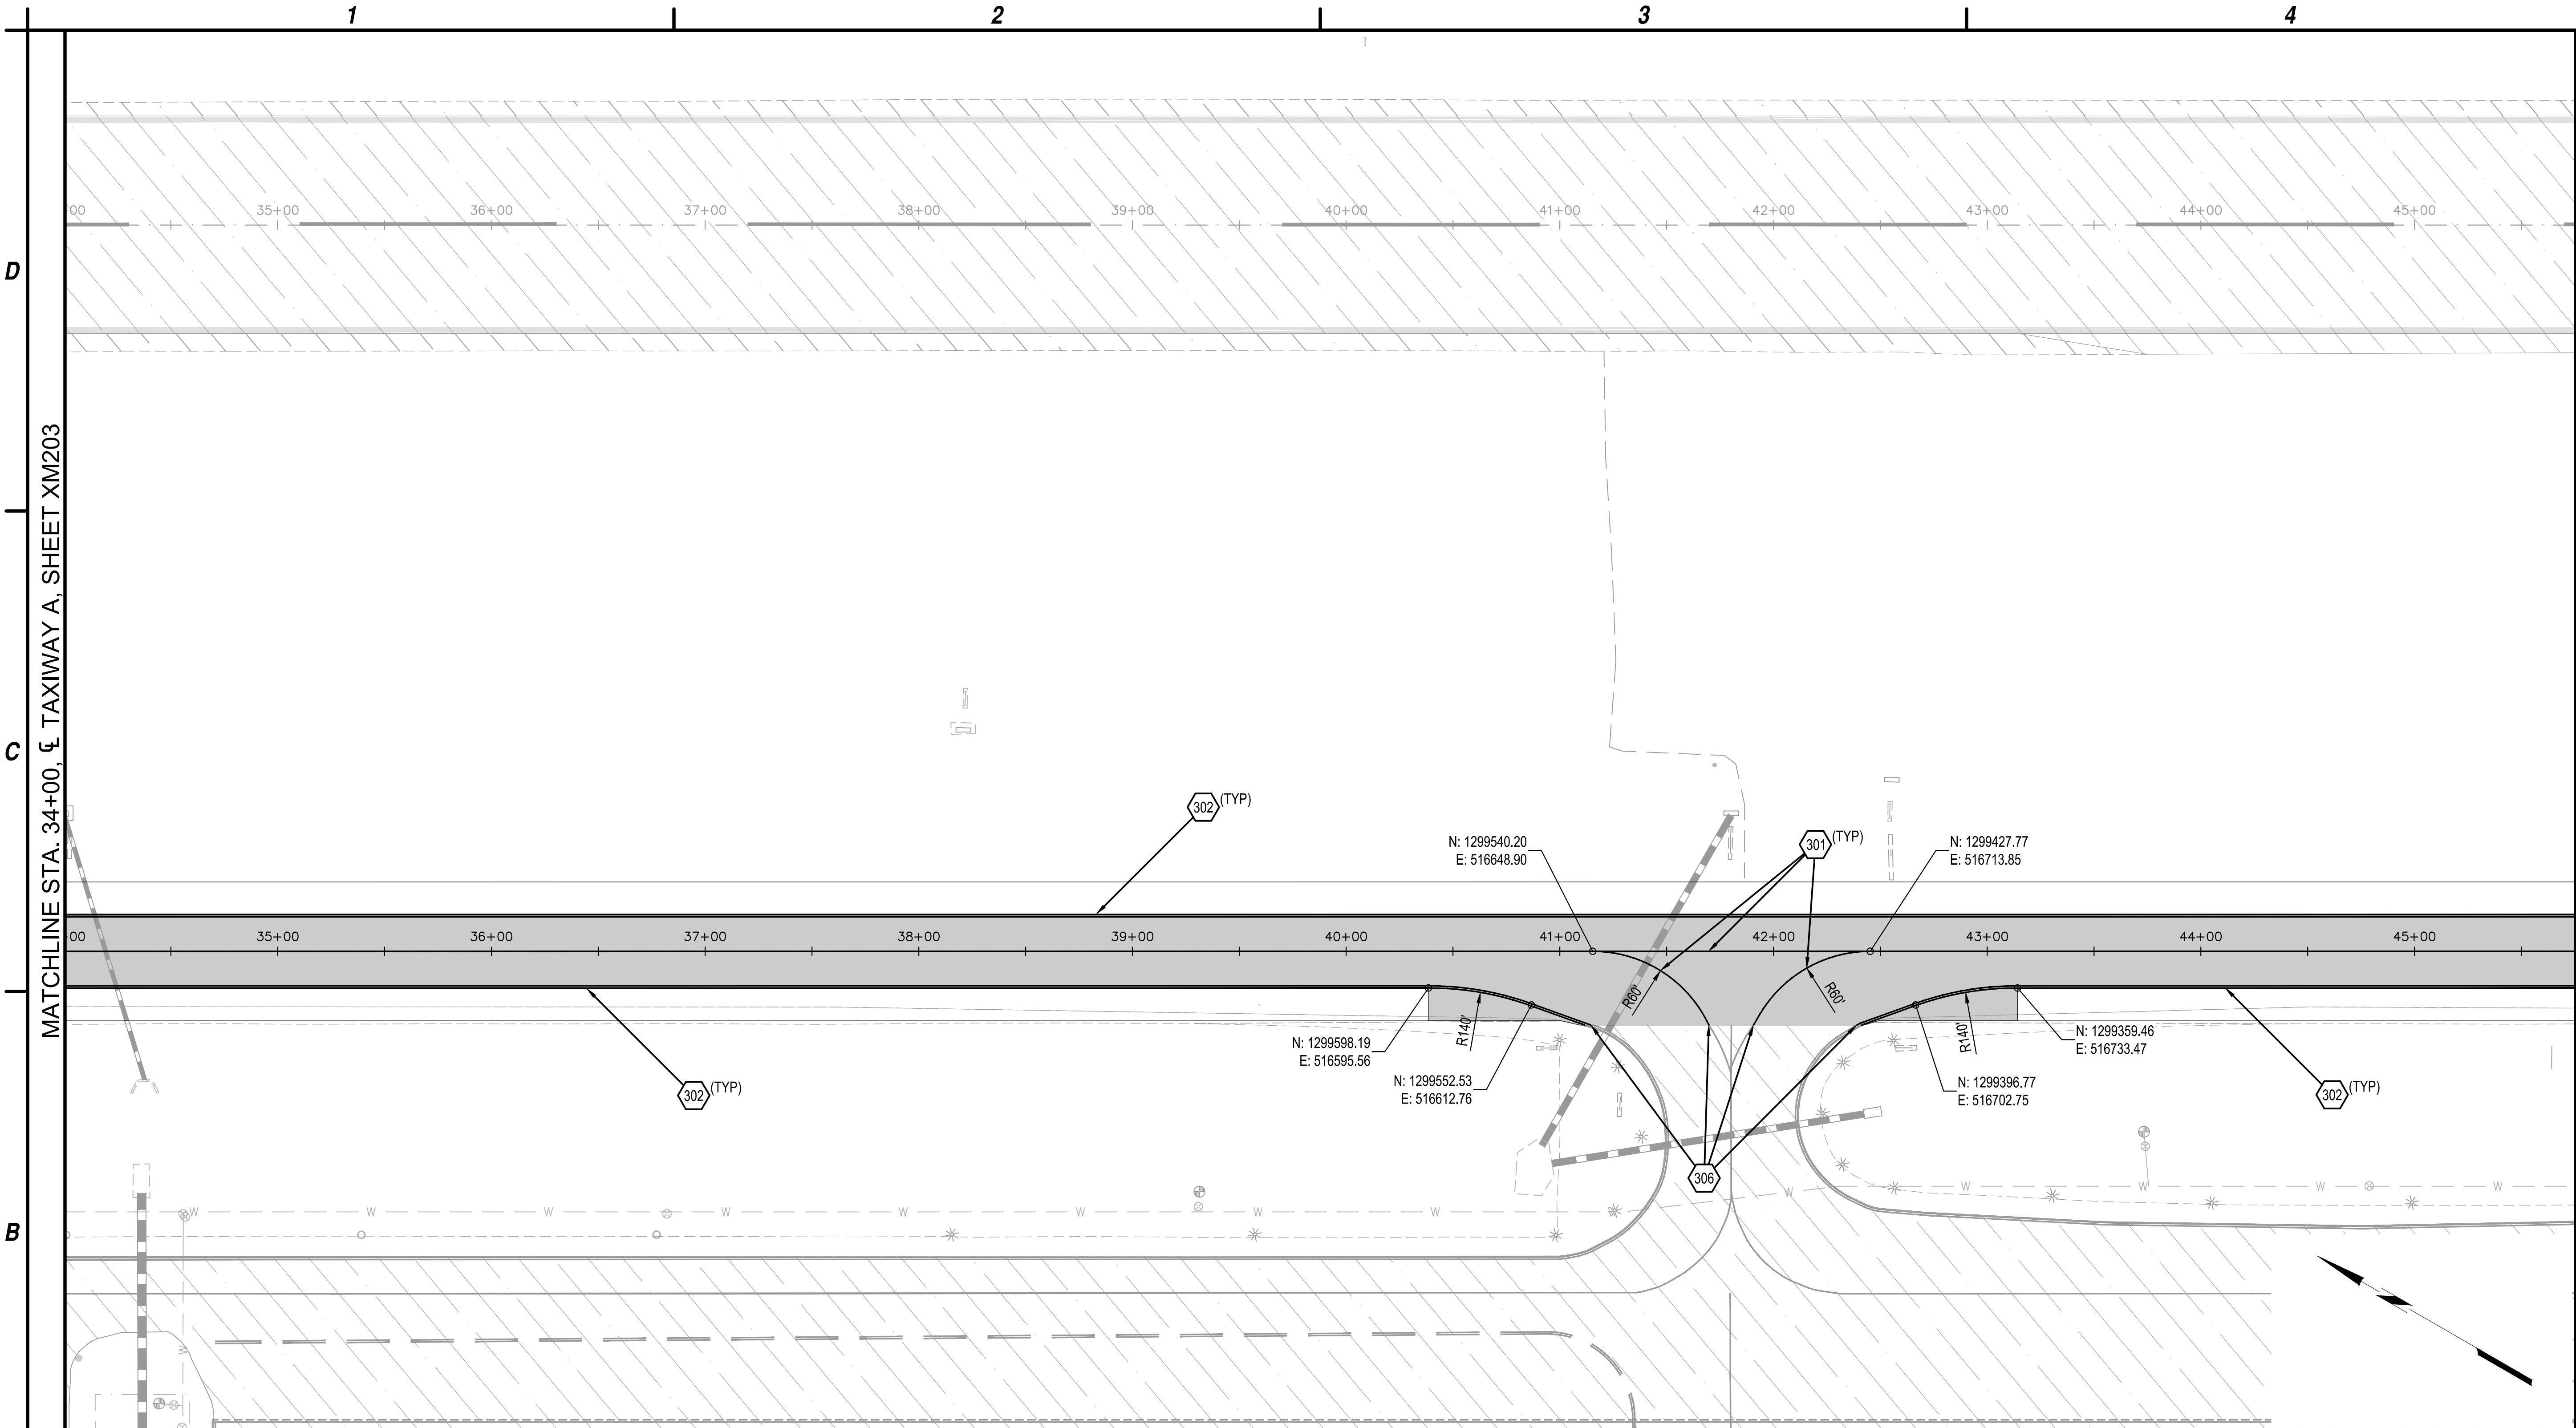


B1 IMPROVEMENT PLAN
SCALE: 1:50'

1. CONTRACTOR TO RE-PAINT ANY EXISTING MARKINGS DAMAGED DUE TO CONSTRUCTION ACTIVITIES AT NO COST TO OWNER.

	PROPOSED EMULSIFIED ASPHALT SEAL COAT (ITEM P-608)
	EXISTING AC PAVEMENT
	EXISTING CONCRETE PAVEMENT
	EXISTING 4" AGGREGATE EROSION PROTECTION
	EXISTING SOIL CEMENT

- PAINT YELLOW REFLECTORIZED TAXIWAY CENTERLINE MARKING PER DETAIL A2, SHEET XM-501
- PAINT YELLOW REFLECTORIZED CONTINUOUS TAXIWAY EDGE MARKING PER DETAIL A1, SHEET XM-501
- PAINT ENHANCED TAXIWAY CENTERLINE MARKINGS PER DETAIL A3, SHEET XM-501
- MATCH EXISTING TAXIWAY MARKING

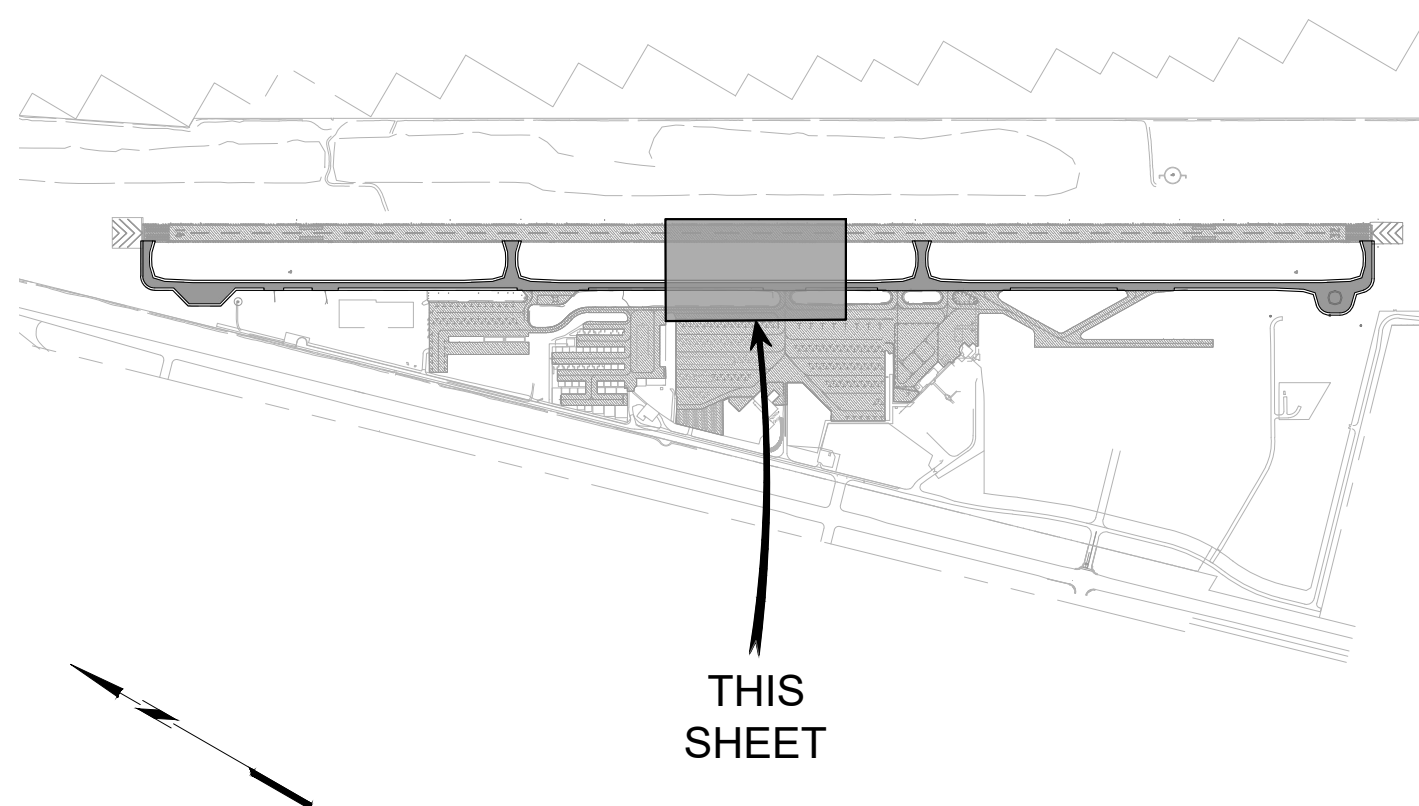


A1 NOTES
NOT TO SCALE

A2 LEGEND
NOT TO SCALE

A3 CONSTRUCTION NOTES
NOT TO SCALE


A4 KEY MAP
NOT TO SCALE

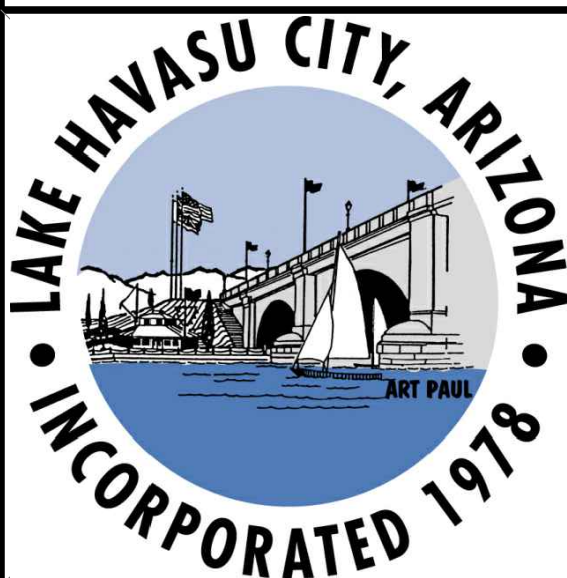

GSB-88 AIRPORT ASPHALT SEAL COAT
PROGRAM SM 312C
LAKE HAVASU CITY MUNICIPAL AIRPORT
LAKE HAVASU CITY, AIRIZONA

MARK	DATE	DESCRIPTION
REVISIONS		
PROJECT NO: SM 312		
DATE: SEPTEMBER 2025		
DRAWN BY:		
DESIGNED BY:		
CHECKED BY:		

TAXIWAY
MARKING
PLAN

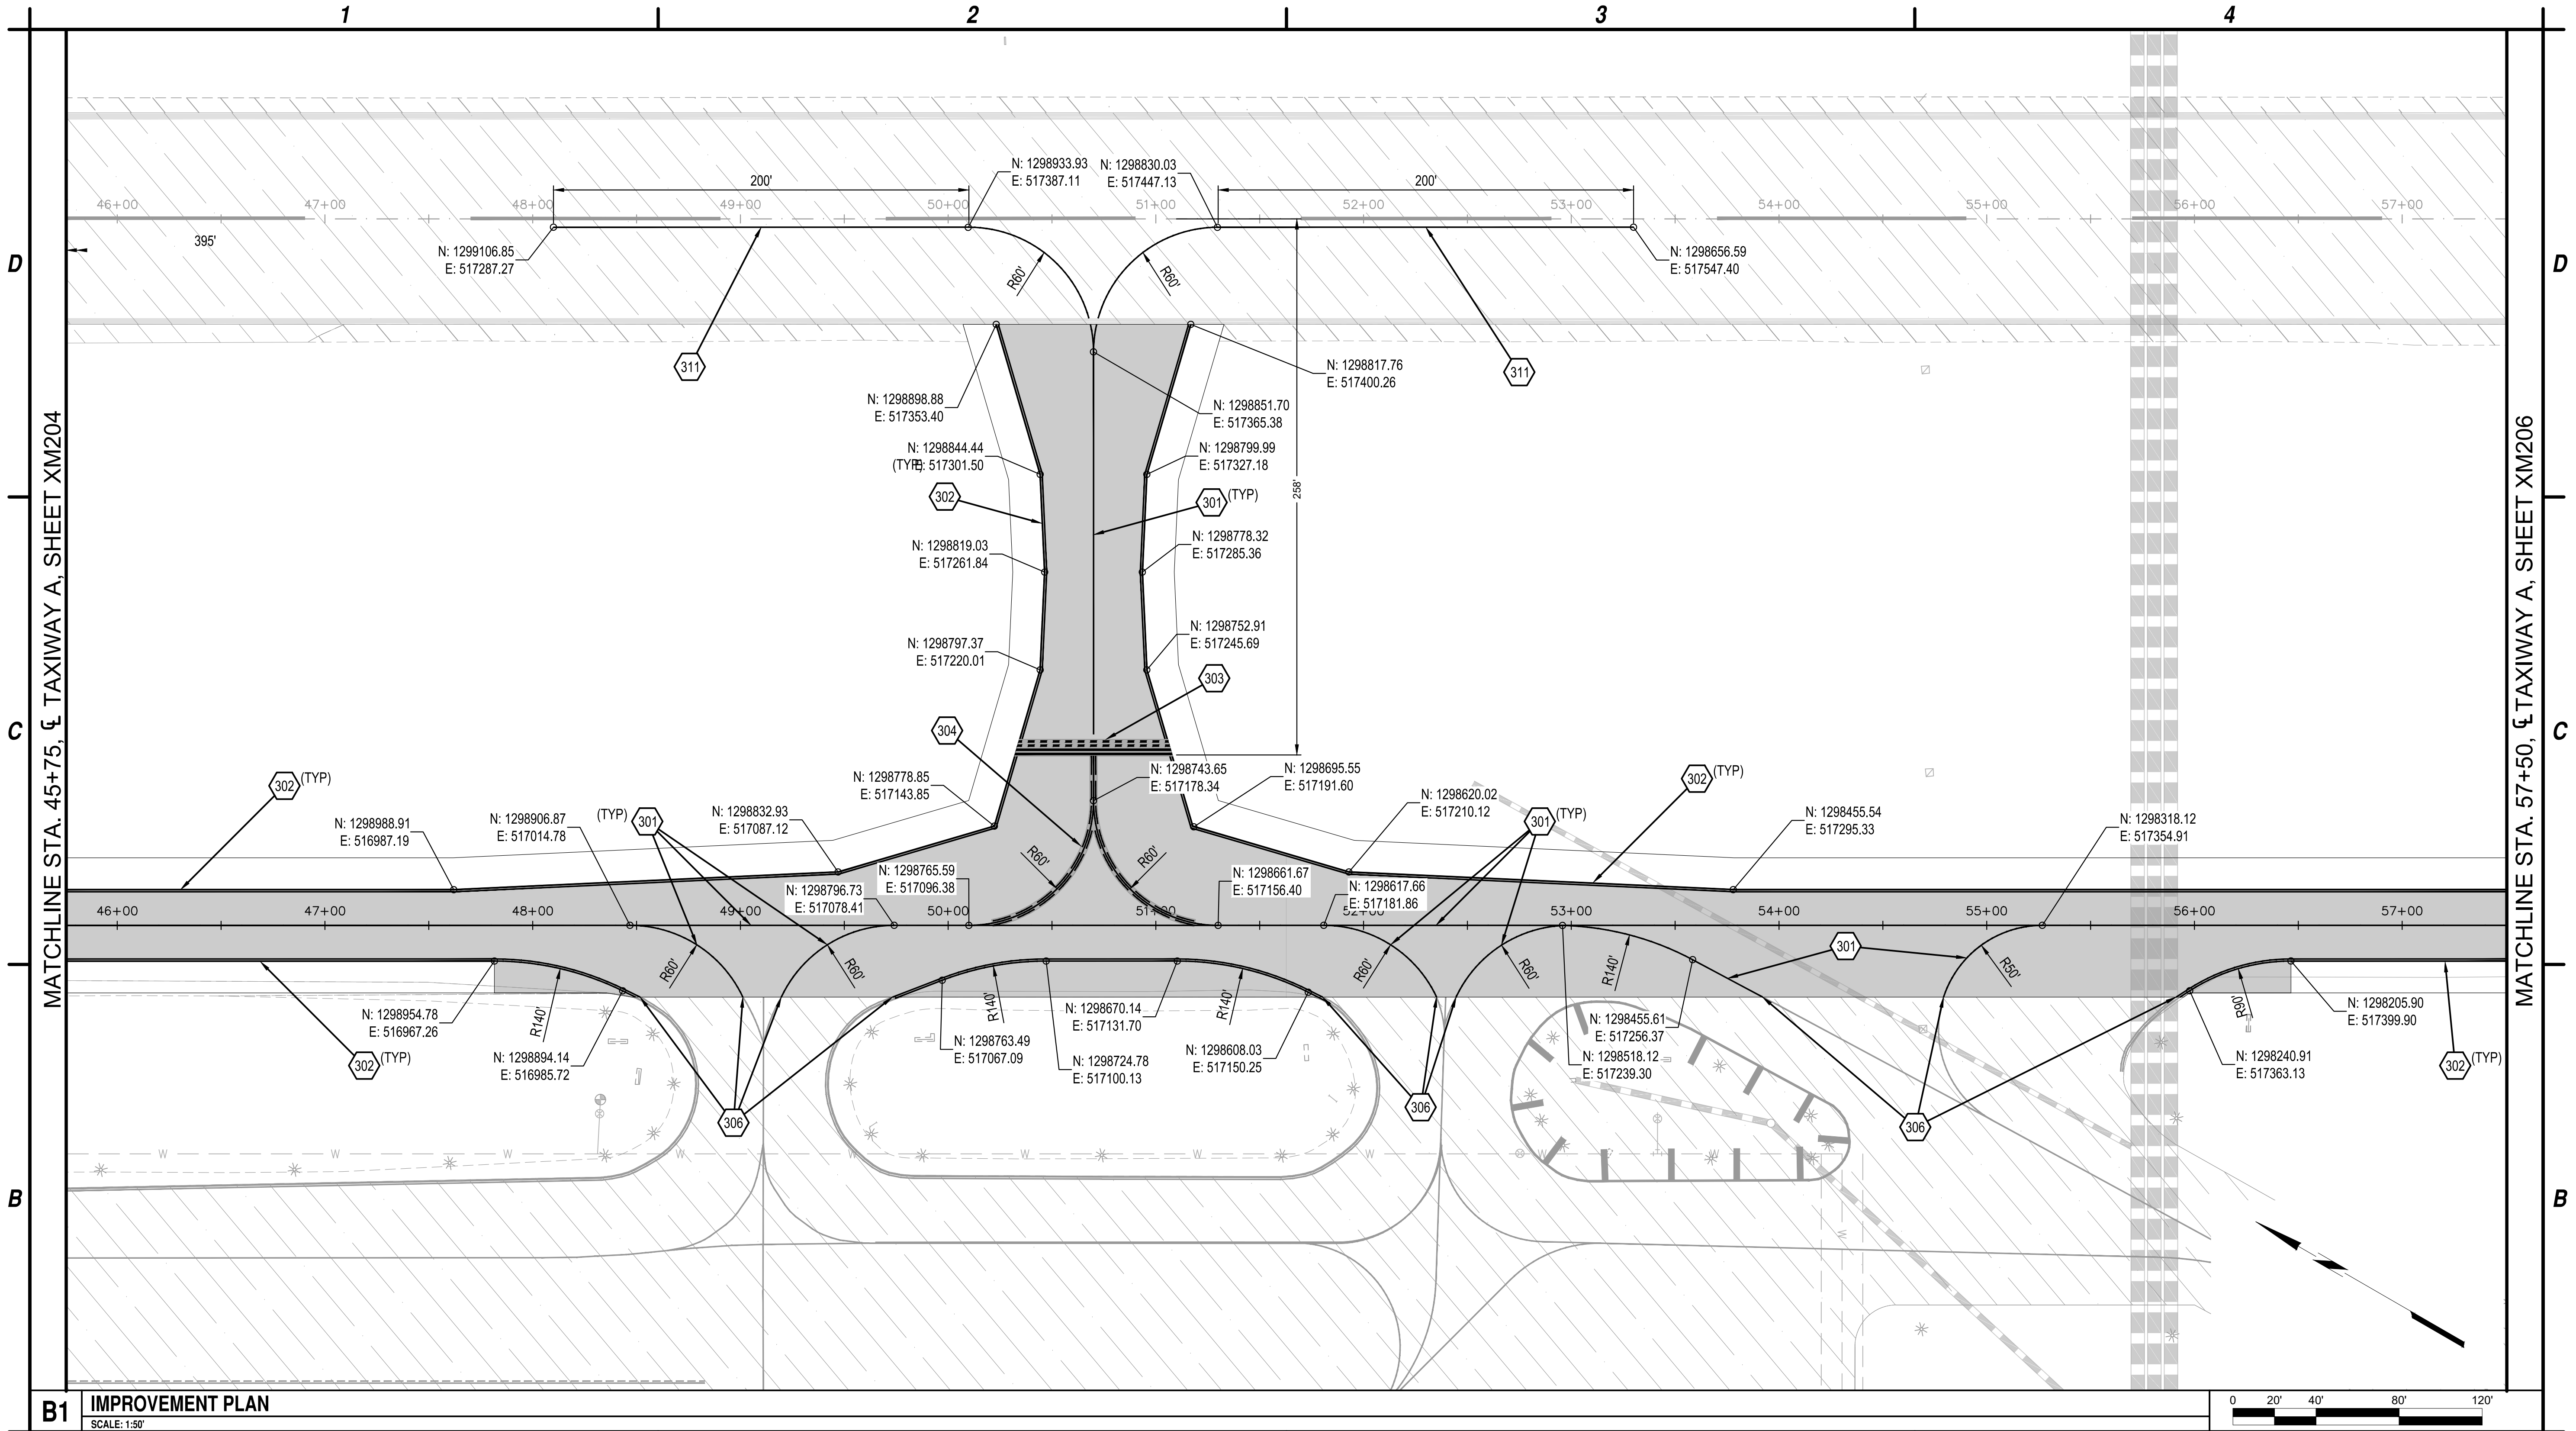

B1 IMPROVEMENT PLAN
SCALE: 1"=50'

1. CONTRACTOR TO RE-PAINT ANY EXISTING MARKINGS DAMAGED DUE TO CONSTRUCTION ACTIVITIES AT NO COST TO OWNER.


A1 NOTES
NOT TO SCALE

	PROPOSED EMULSIFIED ASPHALT SEAL COAT (ITEM P-608)
	EXISTING AC PAVEMENT
	EXISTING CONCRETE PAVEMENT
	EXISTING 4" AGGREGATE EROSION PROTECTION
	EXISTING SOIL CEMENT

A2 LEGEND
NOT TO SCALE

- PAINT YELLOW REFLECTORIZED TAXIWAY CENTERLINE MARKING PER DETAIL A2, SHEET XM-501
- PAINT YELLOW REFLECTORIZED CONTINUOUS TAXIWAY EDGE MARKING PER DETAIL A1, SHEET XM-501
- PAINT RUNWAY HOLDING POSITION MARKING PER DETAIL C3, SHEET XM-501
- PAINT ENHANCED TAXIWAY CENTERLINE MARKINGS PER DETAIL A3, SHEET XM-501
- MATCH EXISTING TAXIWAY MARKING
- PAINT YELLOW REFLECTORIZED TAXIWAY CENTERLINE LEAD-IN MARKING PER DETAIL B2, SHEET XM-501

A3 CONSTRUCTION NOTES
NOT TO SCALE

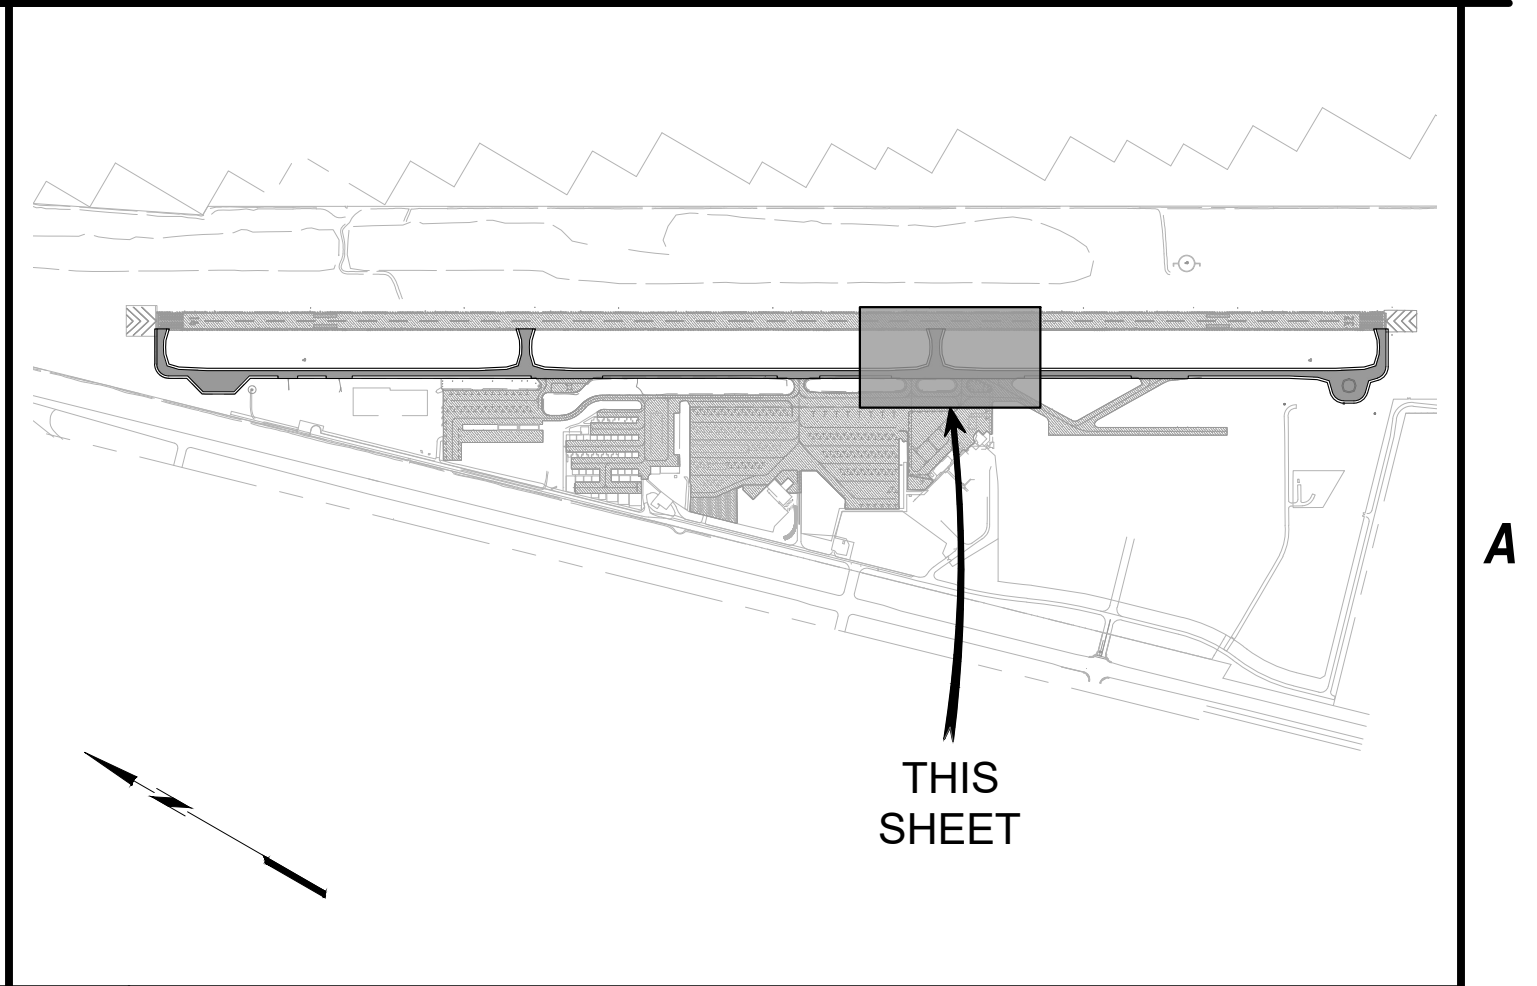

A4 KEY MAP
NOT TO SCALE




**GSB-88 AIRPORT ASPHALT SEAL COAT
PROGRAM SM 312C**

**LAKE HAVASU CITY MUNICIPAL AIRPORT
LAKE HAVASU CITY, AIRIZONA**

MARK	DATE	DESCRIPTION
REVISIONS		
PROJECT NO: SM 312		
DATE: SEPTEMBER 2025		
DRAWN BY:		
DESIGNED BY:		
CHECKED BY:		

TAXIWAY MARKING PLAN

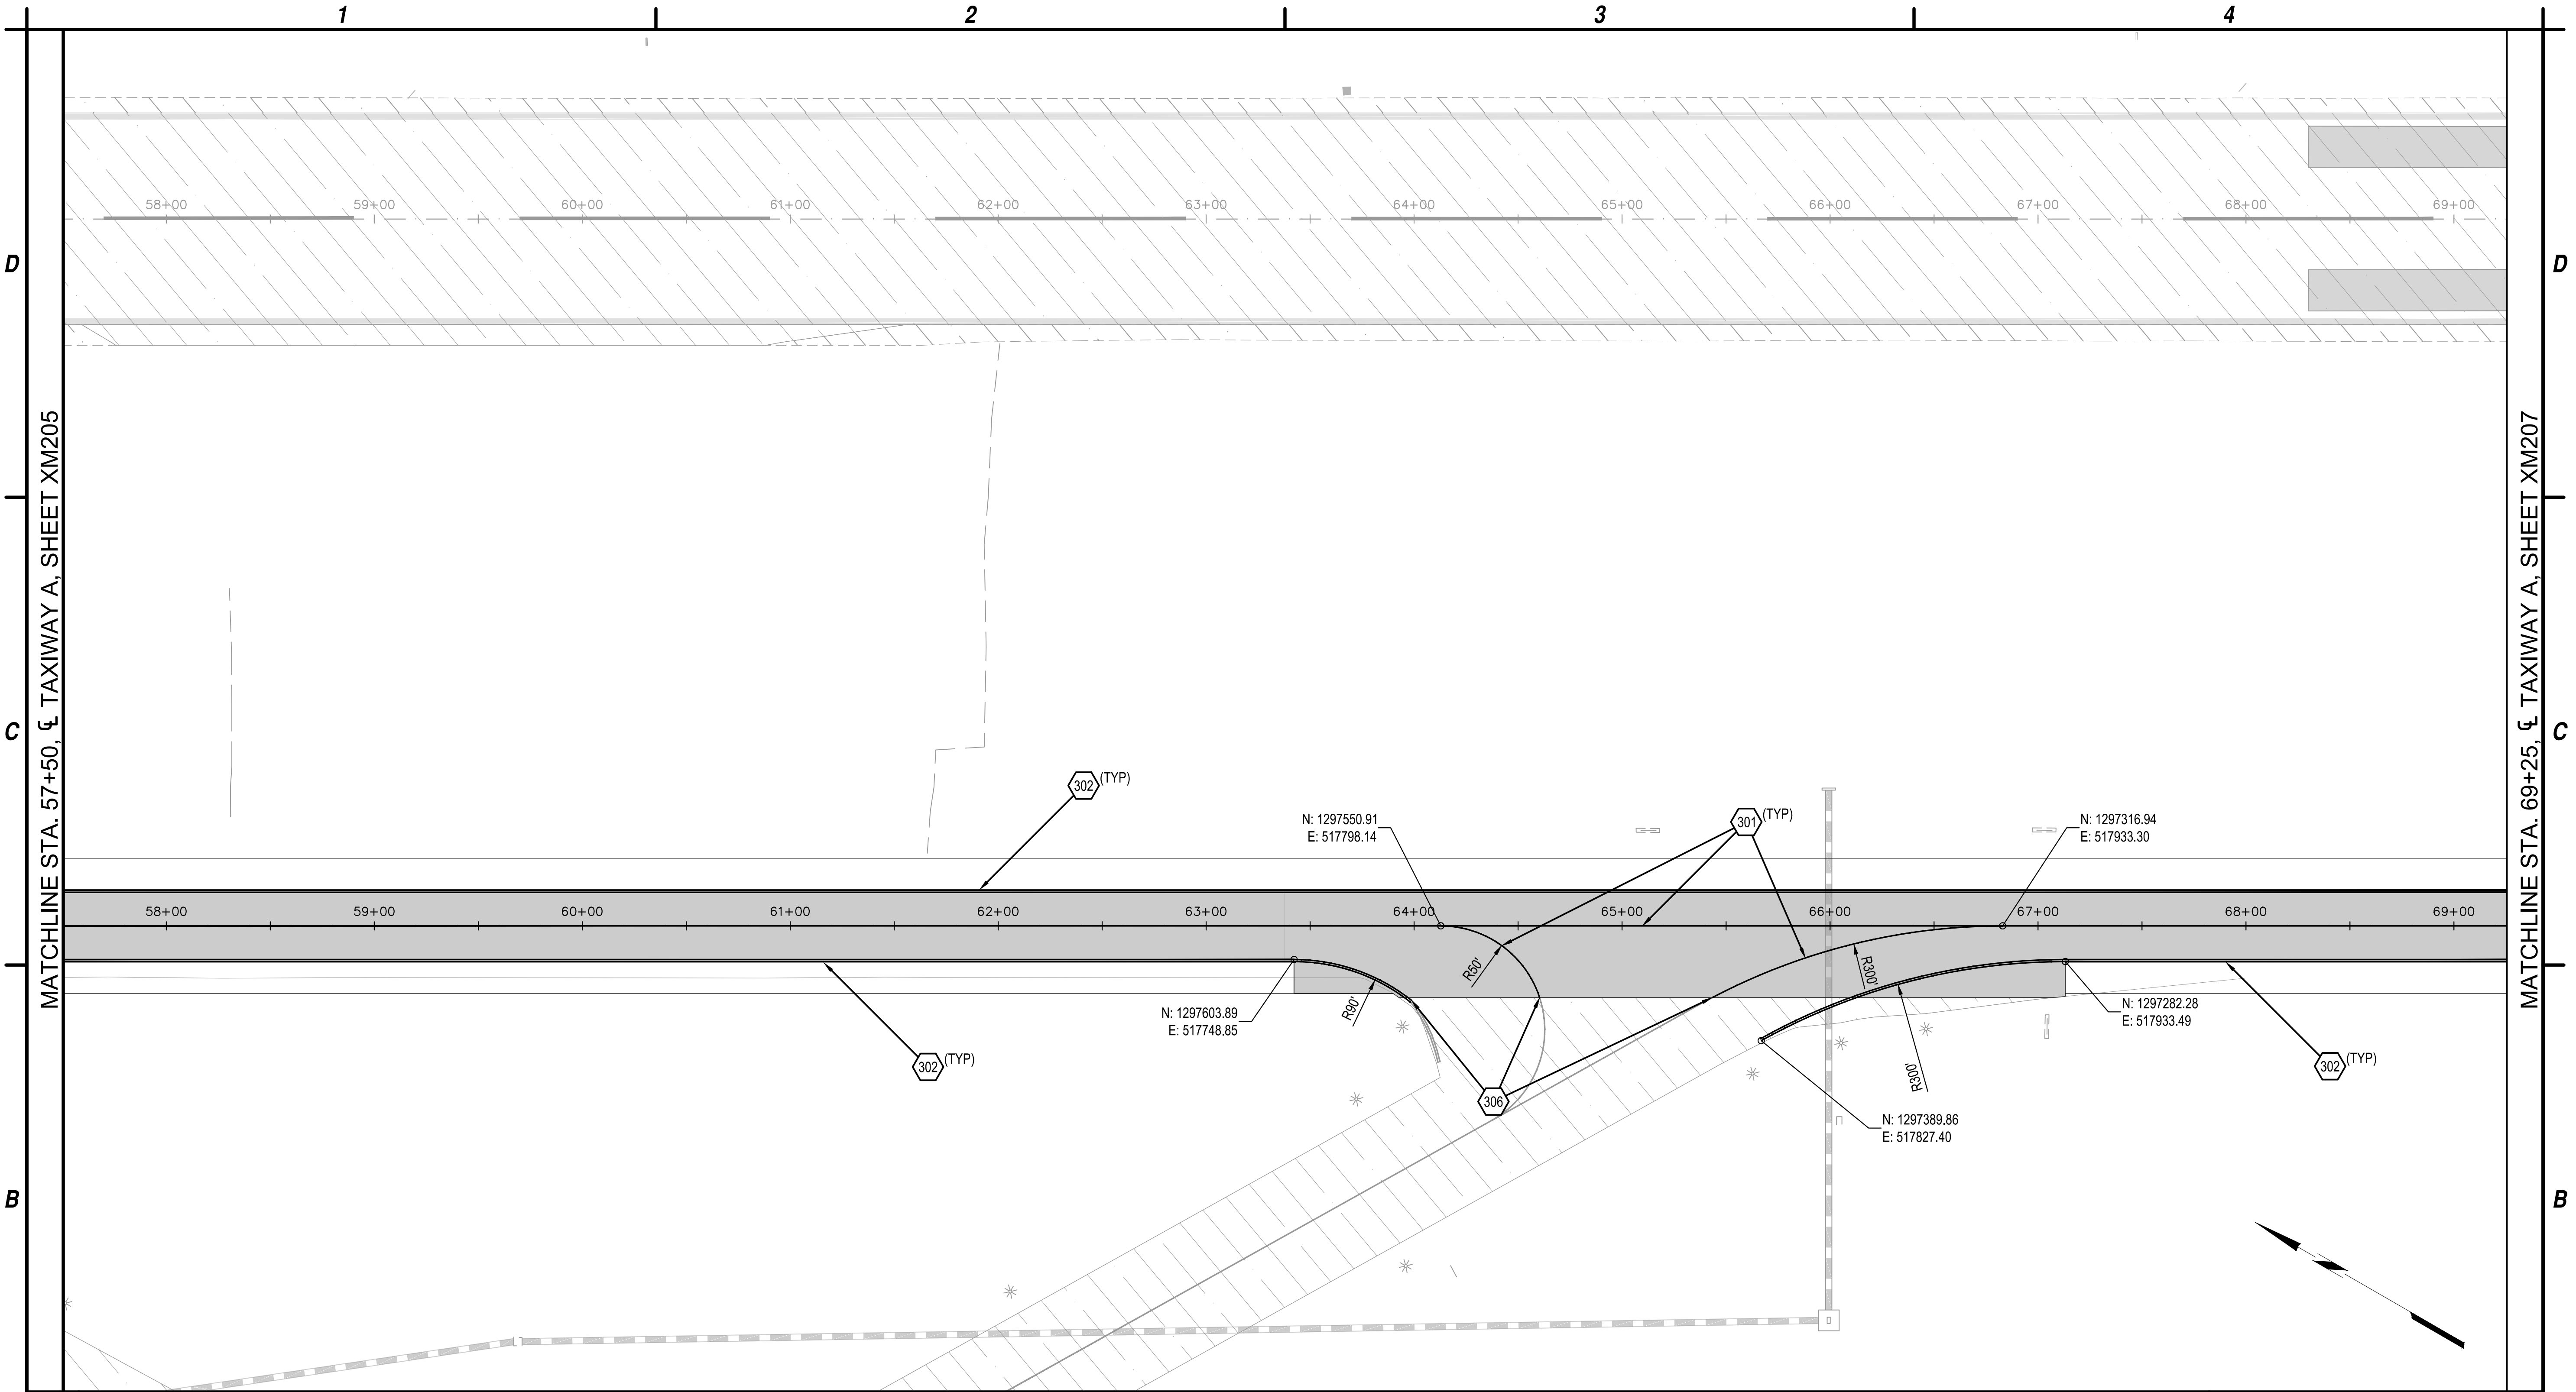


B1 IMPROVEMENT PLAN
SCALE: 1:50'

1. CONTRACTOR TO RE-PAINT ANY EXISTING MARKINGS DAMAGED DUE TO CONSTRUCTION ACTIVITIES AT NO COST TO OWNER.

	PROPOSED EMULSIFIED ASPHALT SEAL COAT (ITEM P-608)
	EXISTING AC PAVEMENT
	EXISTING CONCRETE PAVEMENT
	EXISTING 4" AGGREGATE EROSION PROTECTION
	EXISTING SOIL CEMENT

- PAINT YELLOW REFLECTORIZED TAXIWAY CENTERLINE MARKING PER DETAIL A2, SHEET XM-501
- PAINT YELLOW REFLECTORIZED CONTINUOUS TAXIWAY EDGE MARKING PER DETAIL A1, SHEET XM-501
- MATCH EXISTING TAXIWAY MARKING

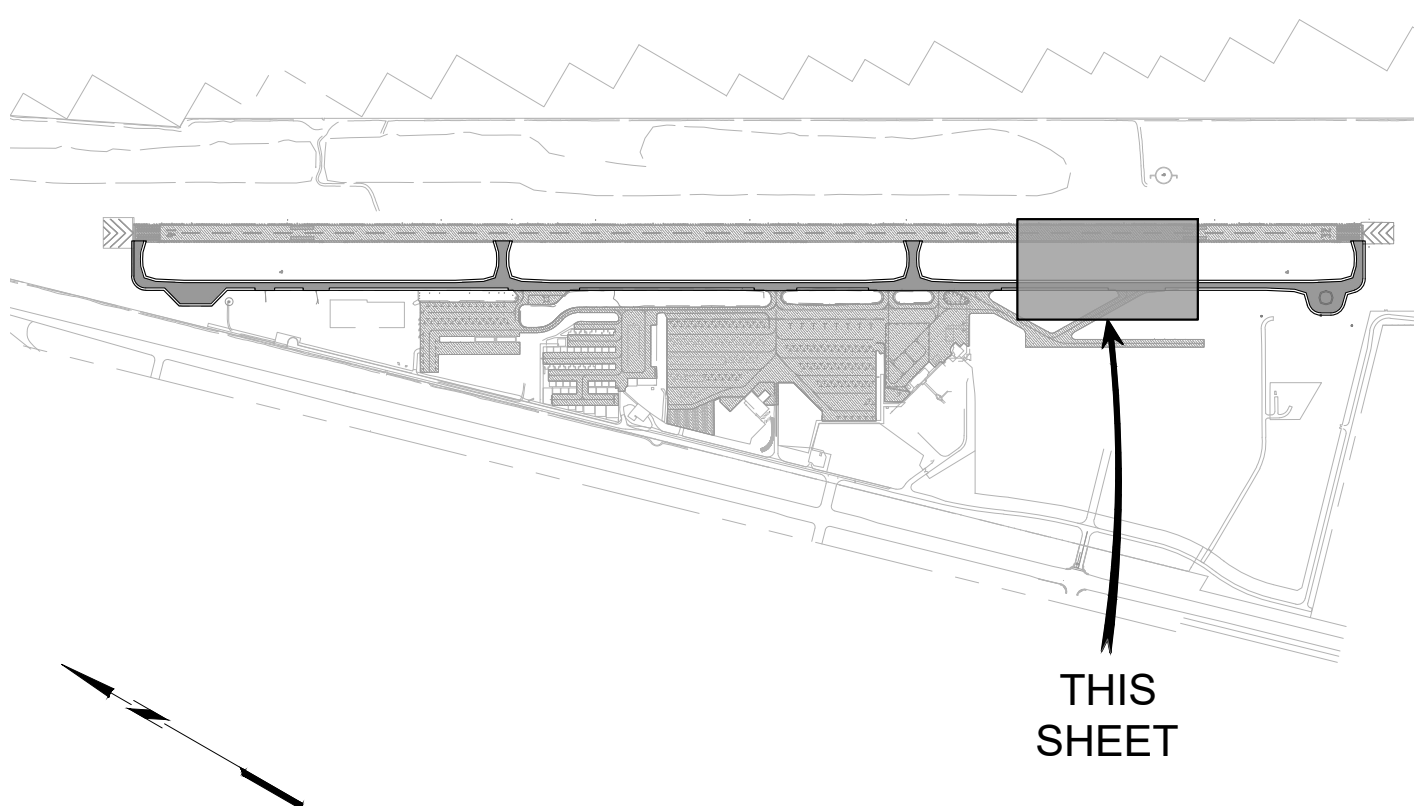

A1 NOTES
NOT TO SCALE

A2 LEGEND
NOT TO SCALE

A3 CONSTRUCTION NOTES
NOT TO SCALE


A4 KEY MAP
NOT TO SCALE



GSB-88 AIRPORT ASPHALT SEAL COAT
PROGRAM SM 312C
LAKE HAVASU CITY MUNICIPAL AIRPORT
LAKE HAVASU CITY, AIRIZONA

MARK	DATE	DESCRIPTION
REVISIONS		
PROJECT NO: SM 312		
DATE: SEPTEMBER 2025		
DRAWN BY:		
DESIGNED BY:		
CHECKED BY:		

TAXIWAY
MARKING
PLAN

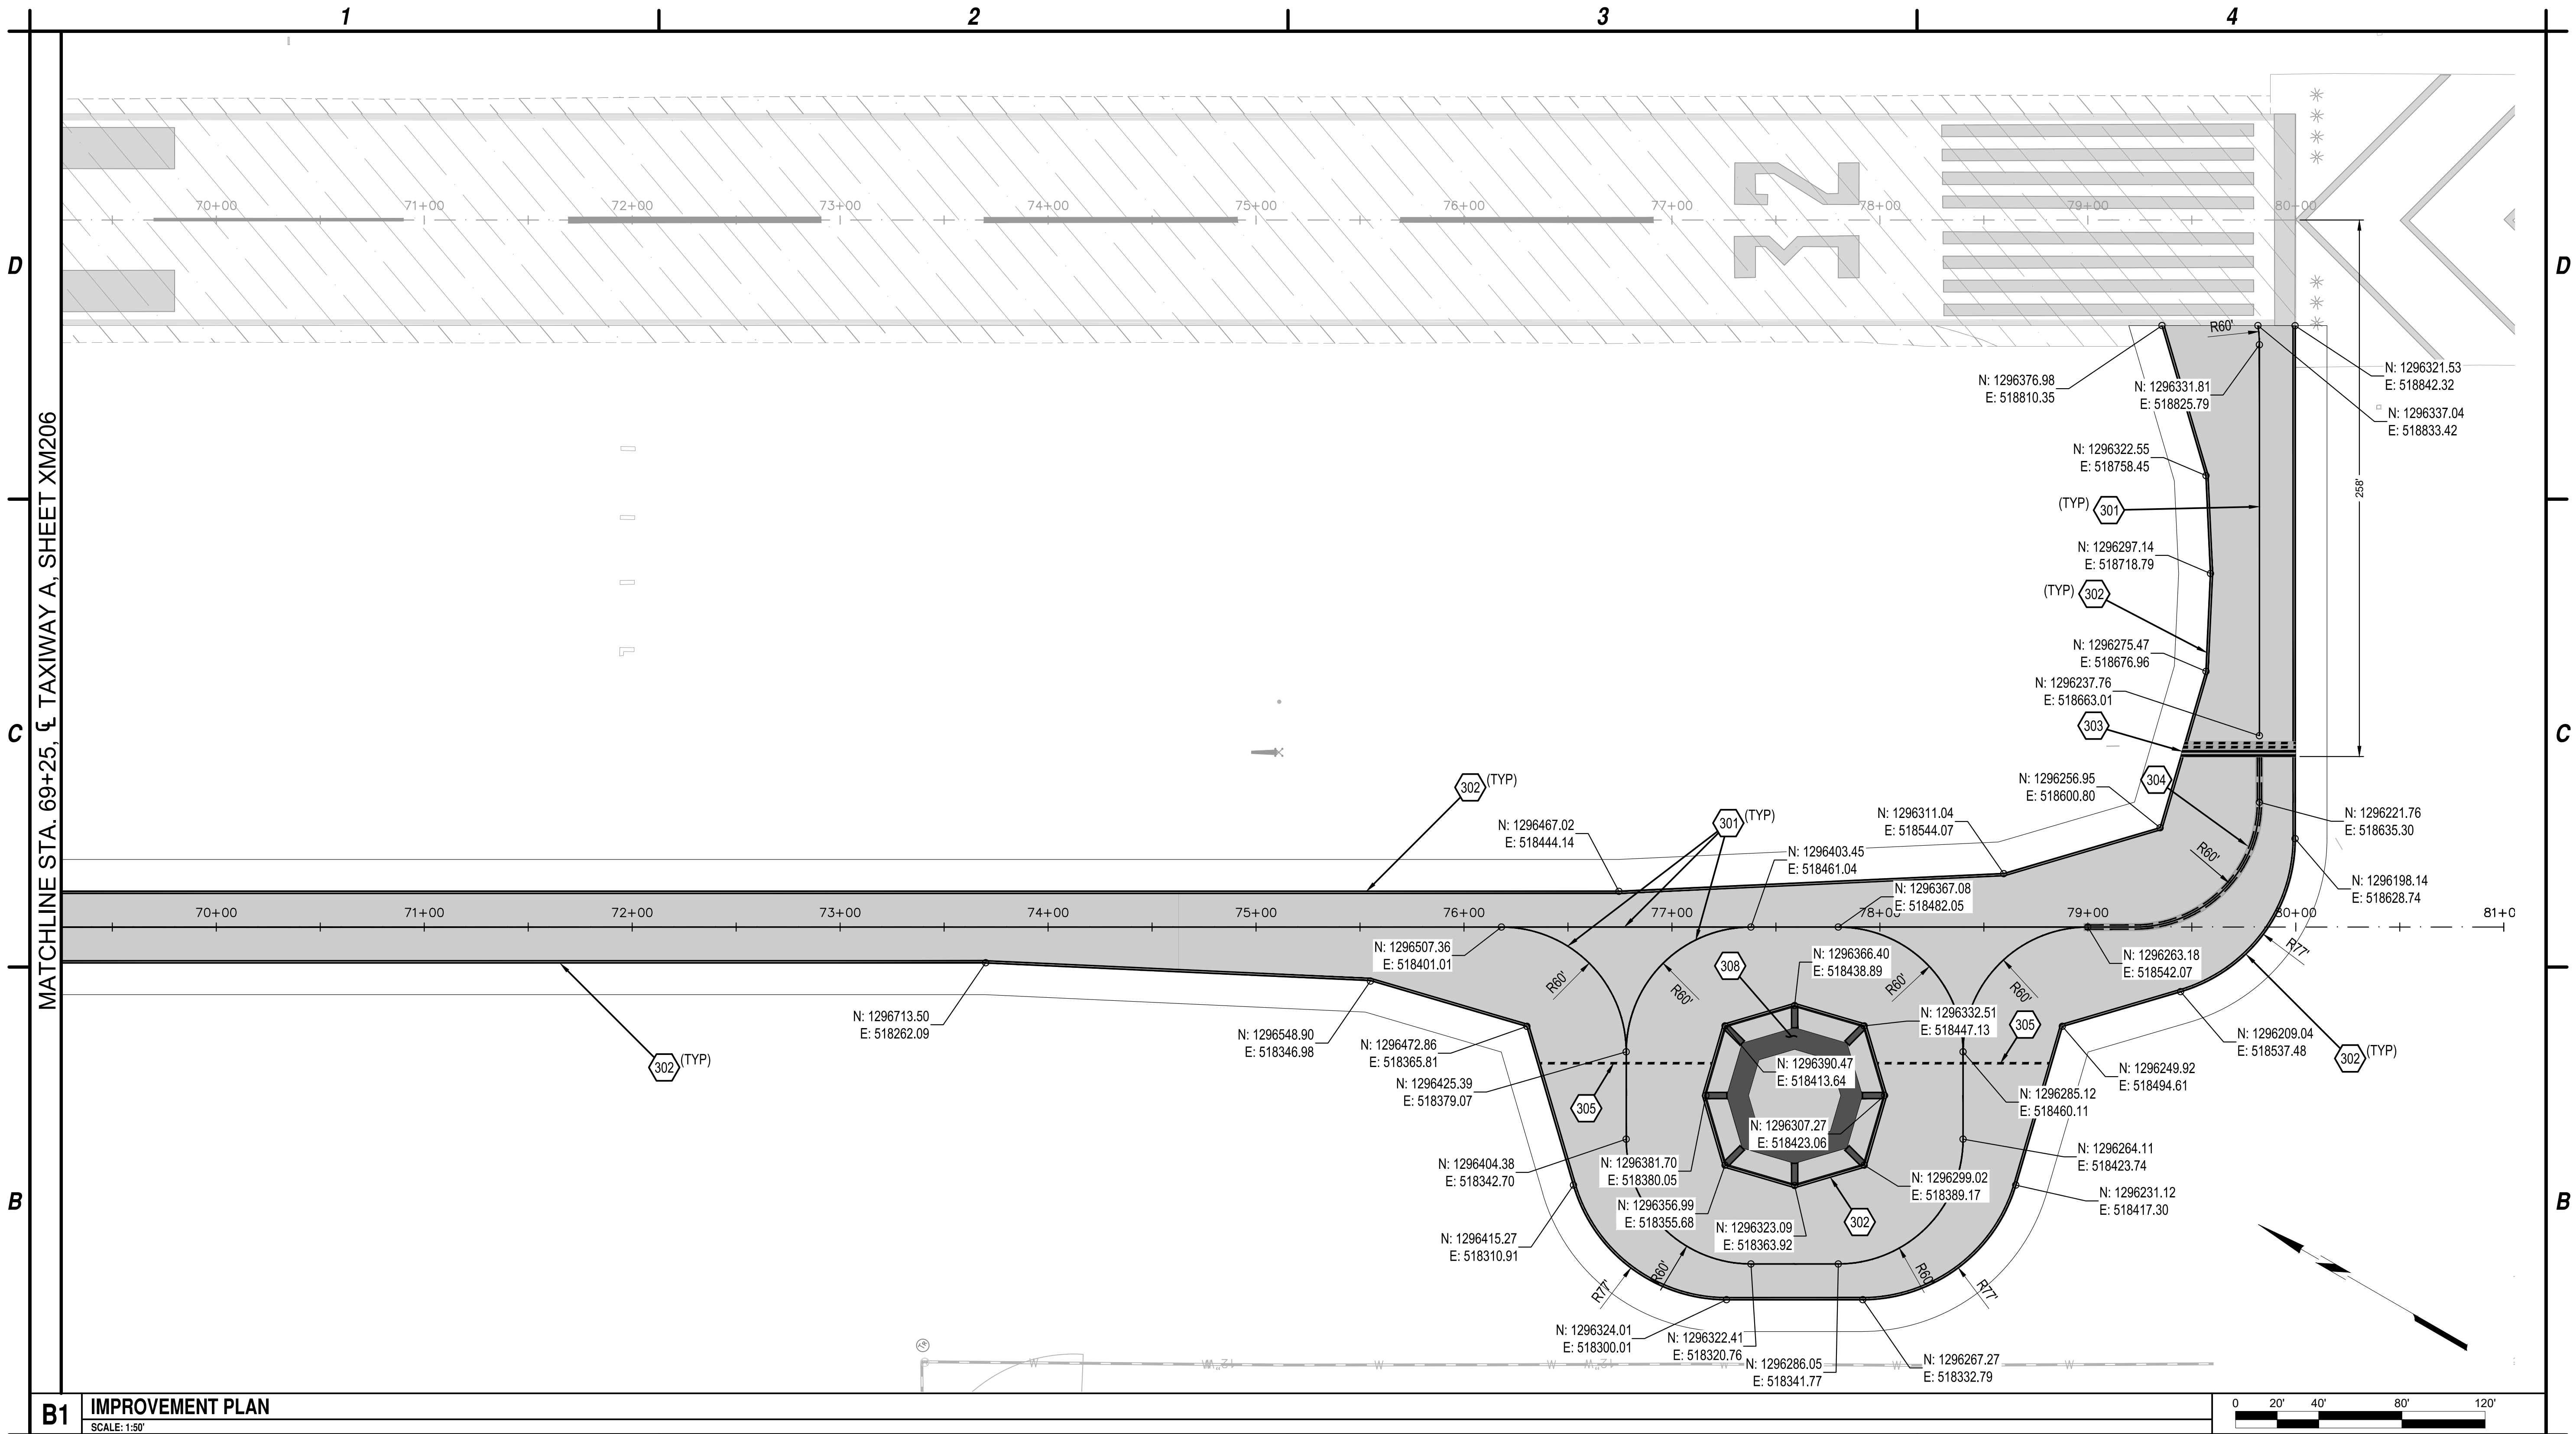


B1 IMPROVEMENT PLAN
SCALE: 1"=50'

1. CONTRACTOR TO RE-PAINT ANY EXISTING MARKINGS DAMAGED DUE TO CONSTRUCTION ACTIVITIES AT NO COST TO OWNER.

	PROPOSED EMULSIFIED ASPHALT SEAL COAT (ITEM P-608)
	EXISTING AC PAVEMENT
	EXISTING CONCRETE PAVEMENT
	EXISTING 4" AGGREGATE EROSION PROTECTION
	EXISTING SOIL CEMENT

- 301 PAINT YELLOW REFLECTORIZED TAXIWAY CENTERLINE MARKING PER DETAIL A2, SHEET XM-501
- 302 PAINT YELLOW REFLECTORIZED CONTINUOUS TAXIWAY EDGE MARKING PER DETAIL A1, SHEET XM-501
- 303 PAINT RUNWAY HOLDING POSITION MARKING PER DETAIL C3, SHEET XM-501
- 304 PAINT ENHANCED TAXIWAY CENTERLINE MARKINGS PER DETAIL A3, SHEET XM-501
- 305 PAINT INTERMEDIATE HOLDING POSITION MARKING PER DETAIL B1, SHEET XM-501
- 308 PAINT GREEN NO-TAXI ISLAND MARKING PER DETAIL C1, SHEET XM-501

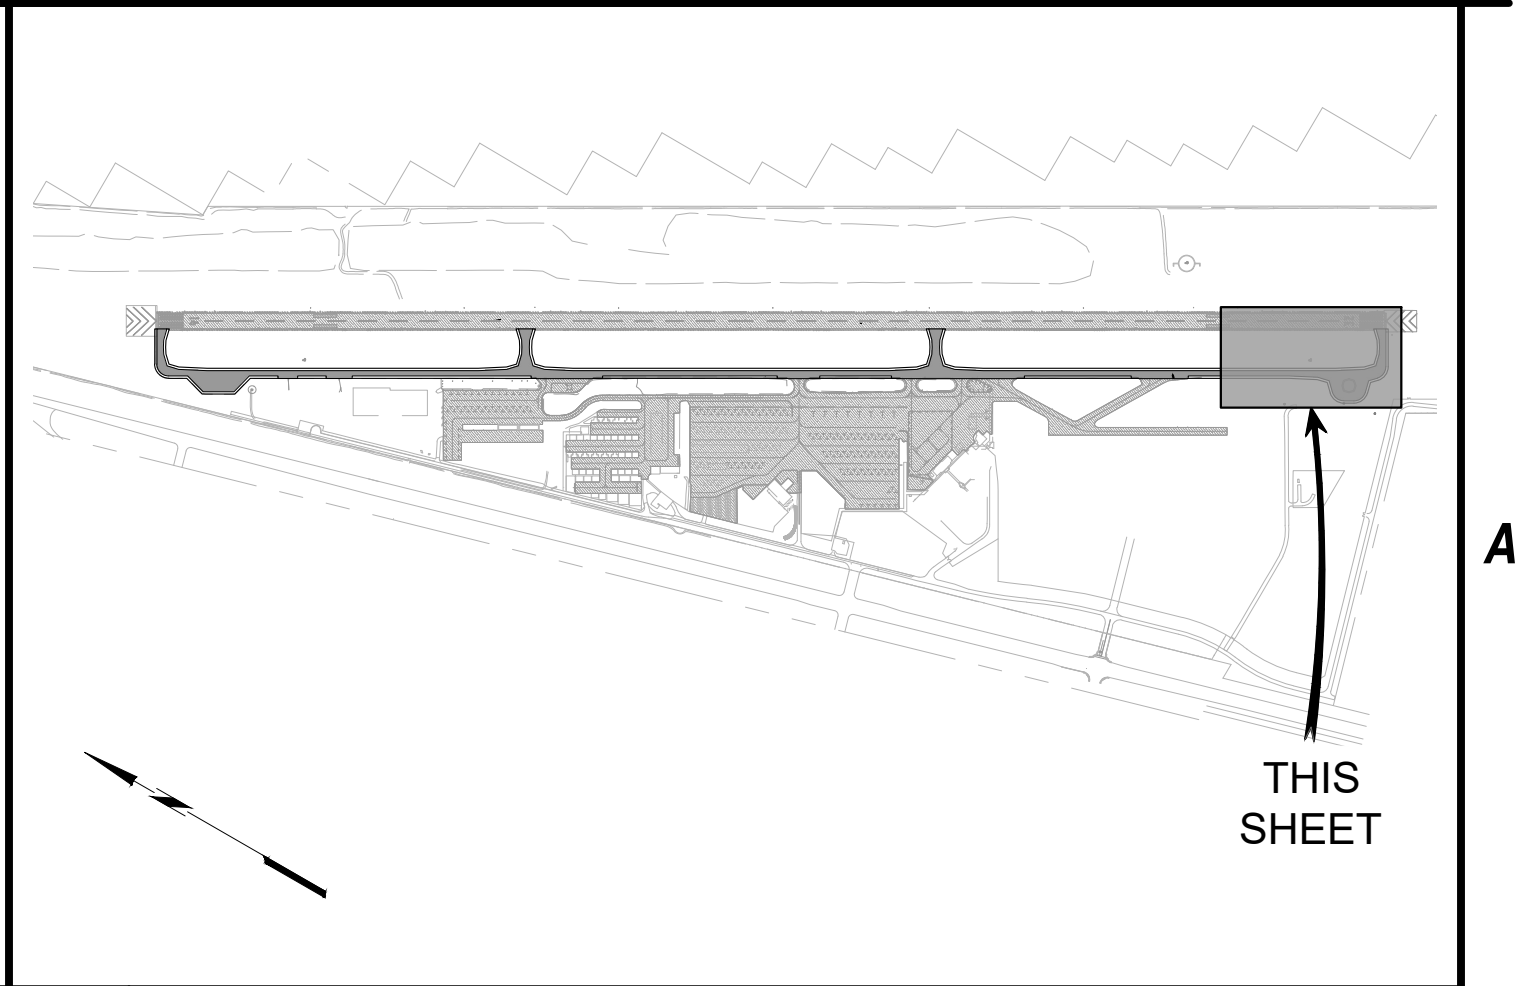

**GSB-88 AIRPORT ASPHALT SEAL COAT
PROGRAM SM 312C**


**LAKE HAVASU CITY MUNICIPAL AIRPORT
LAKE HAVASU CITY, AIRIZONA**

MARK	DATE	DESCRIPTION
REVISIONS		
PROJECT NO: SM 312		
DATE: SEPTEMBER 2025		
DRAWN BY:		
DESIGNED BY:		
CHECKED BY:		

**TAXIWAY
MARKING
PLAN**

XM207

30 of 32

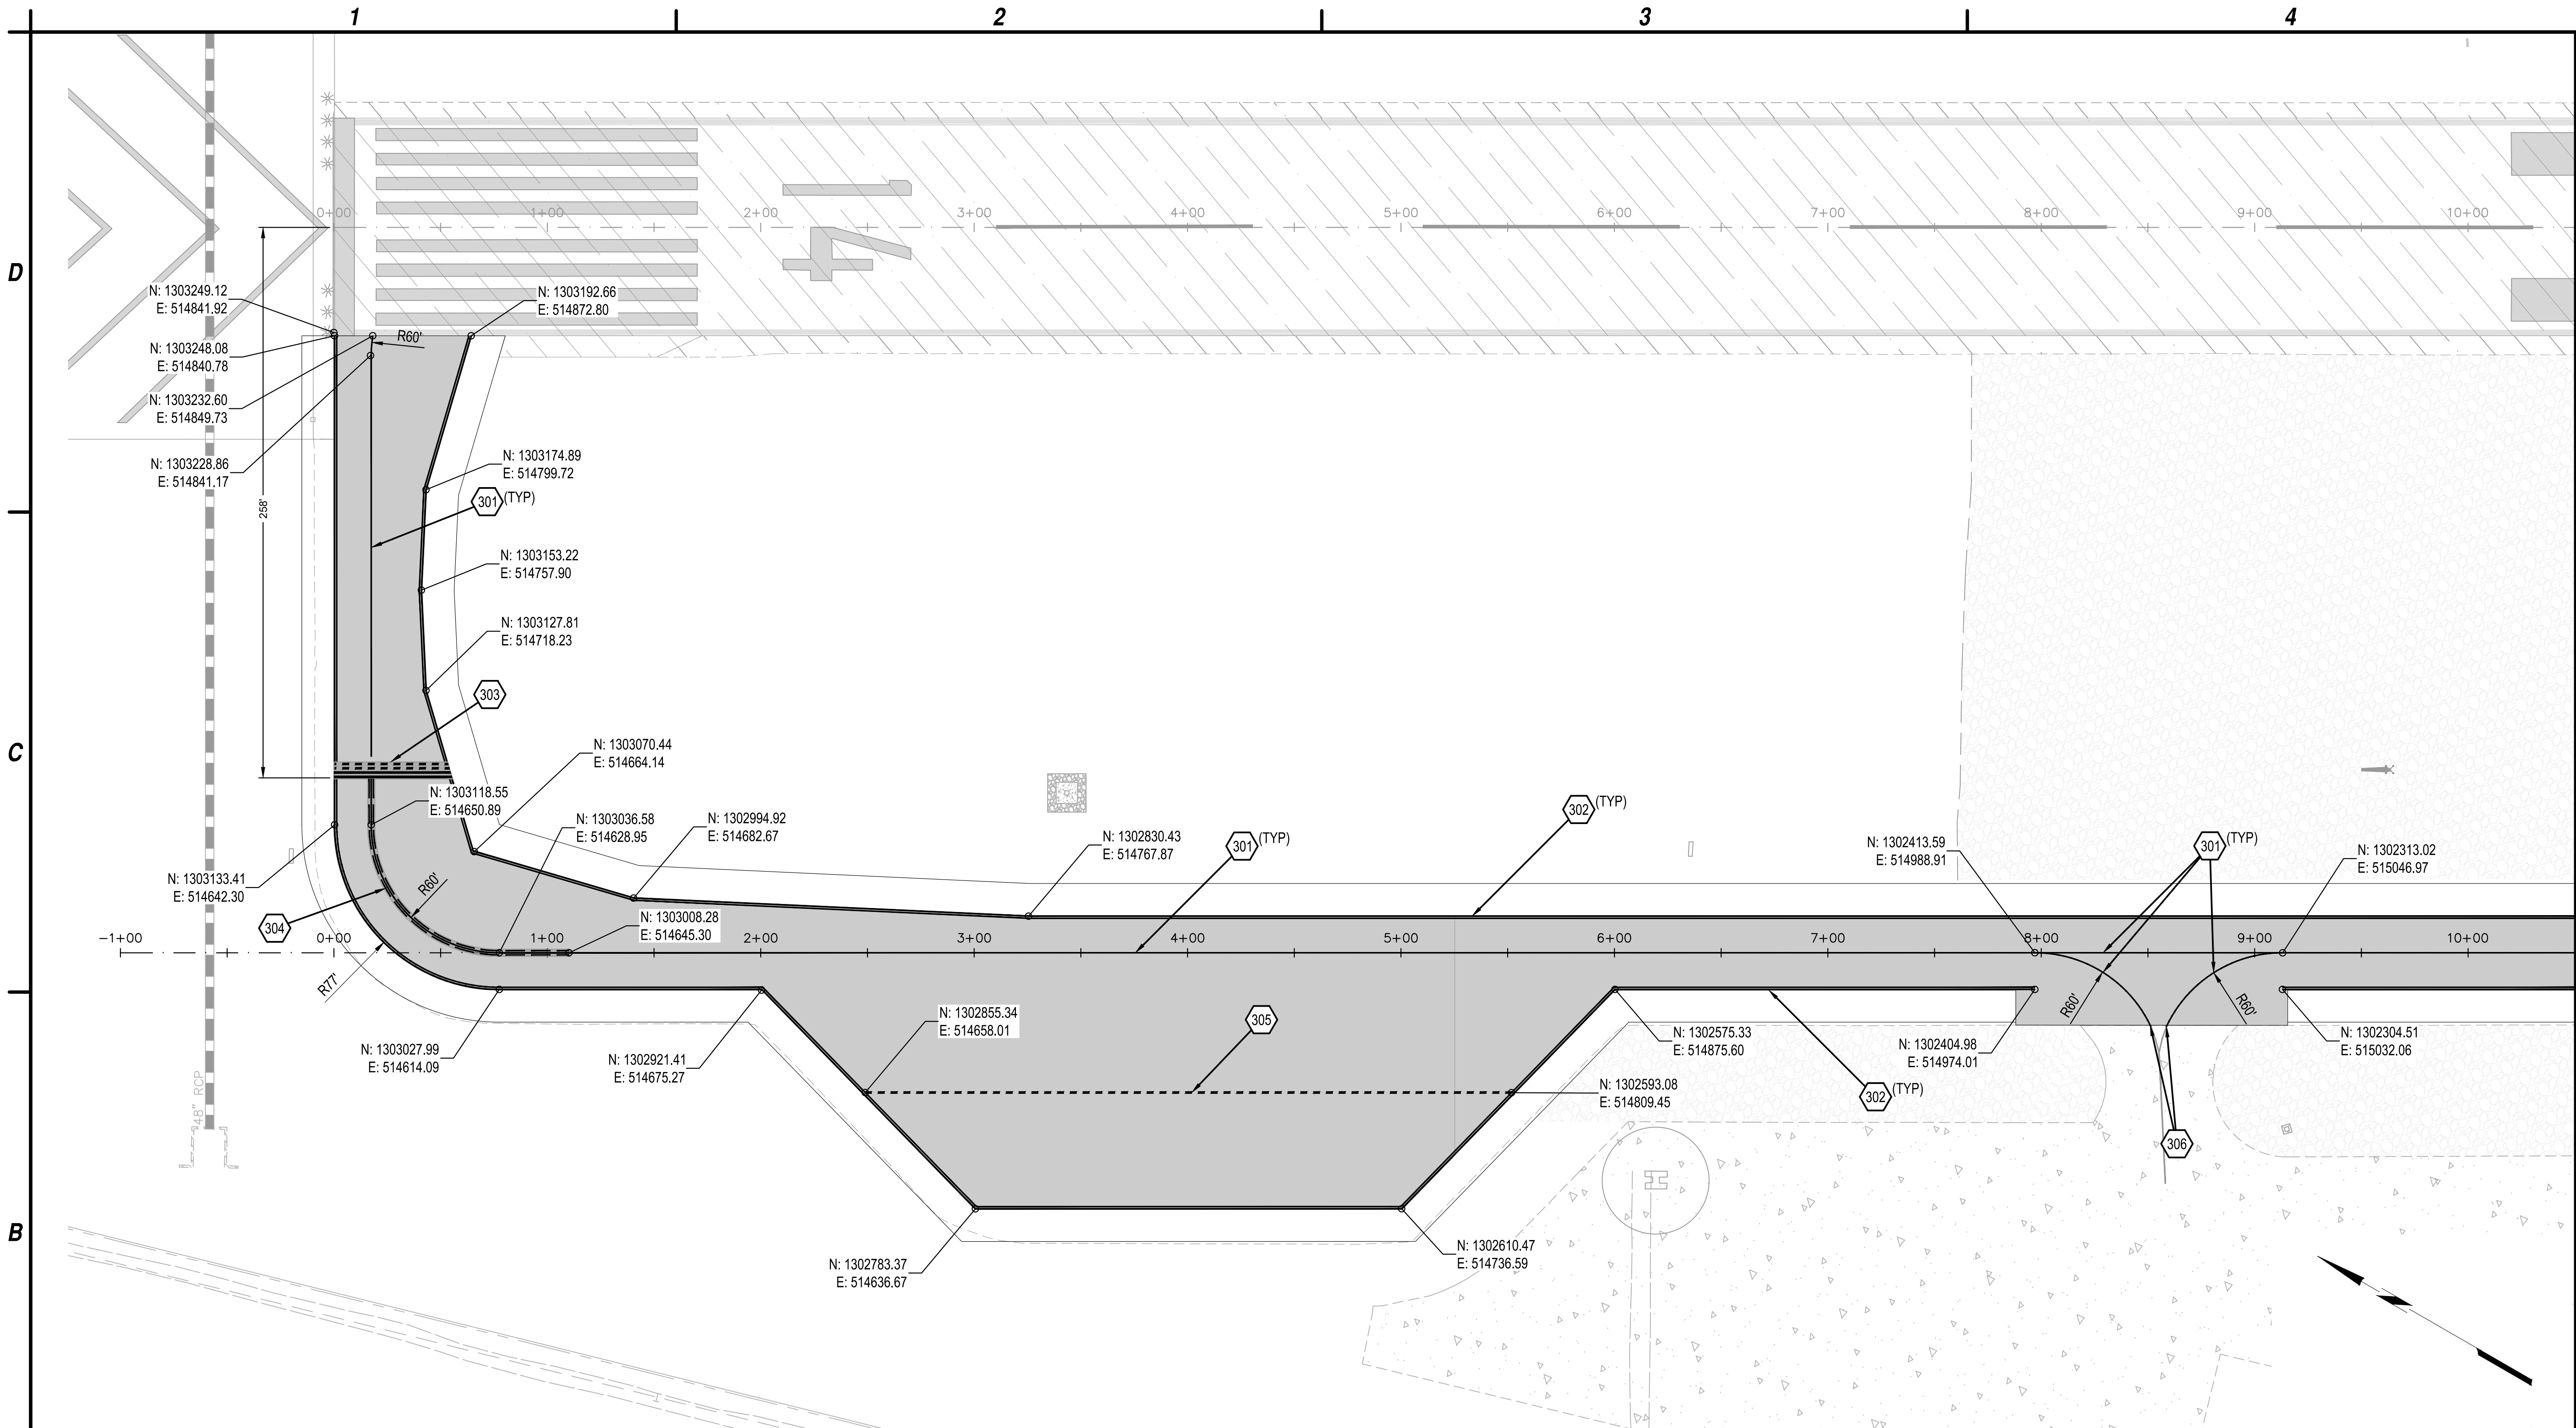

B1 IMPROVEMENT PLAN
SCALE: 1"=50'

- 1.** CONTRACTOR TO RE-PAINT ANY EXISTING MARKINGS DAMAGED DUE TO CONSTRUCTION ACTIVITIES AT NO COST TO OWNER.
- 2.** DOUBLE TAXIWAY EDGE MARKINGS ARE LOCATED AT THE CENTER OF THE OUTER MARKING


A1 NOTES
NOT TO SCALE

	PROPOSED EMULSIFIED ASPHALT SEAL COAT (ITEM P-608)
	EXISTING AC PAVEMENT
	EXISTING CONCRETE PAVEMENT
	EXISTING 4" AGGREGATE EROSION PROTECTION
	EXISTING SOIL CEMENT

A2 LEGEND
NOT TO SCALE

- 301** PAINT YELLOW REFLECTORIZED TAXIWAY CENTERLINE MARKING PER DETAIL A2, SHEET XM-501
- 302** PAINT YELLOW REFLECTORIZED CONTINUOUS TAXIWAY EDGE MARKING PER DETAIL A1, SHEET XM-501
- 303** PAINT RUNWAY HOLDING POSITION MARKING PER DETAIL C3, SHEET XM-501
- 304** PAINT ENHANCED TAXIWAY CENTERLINE MARKINGS PER DETAIL A3, SHEET XM-501
- 305** PAINT INTERMEDIATE HOLDING POSITION MARKING PER DETAIL B1, SHEET XM-501
- 306** MATCH EXISTING TAXIWAY MARKING

A3 CONSTRUCTION NOTES
NOT TO SCALE

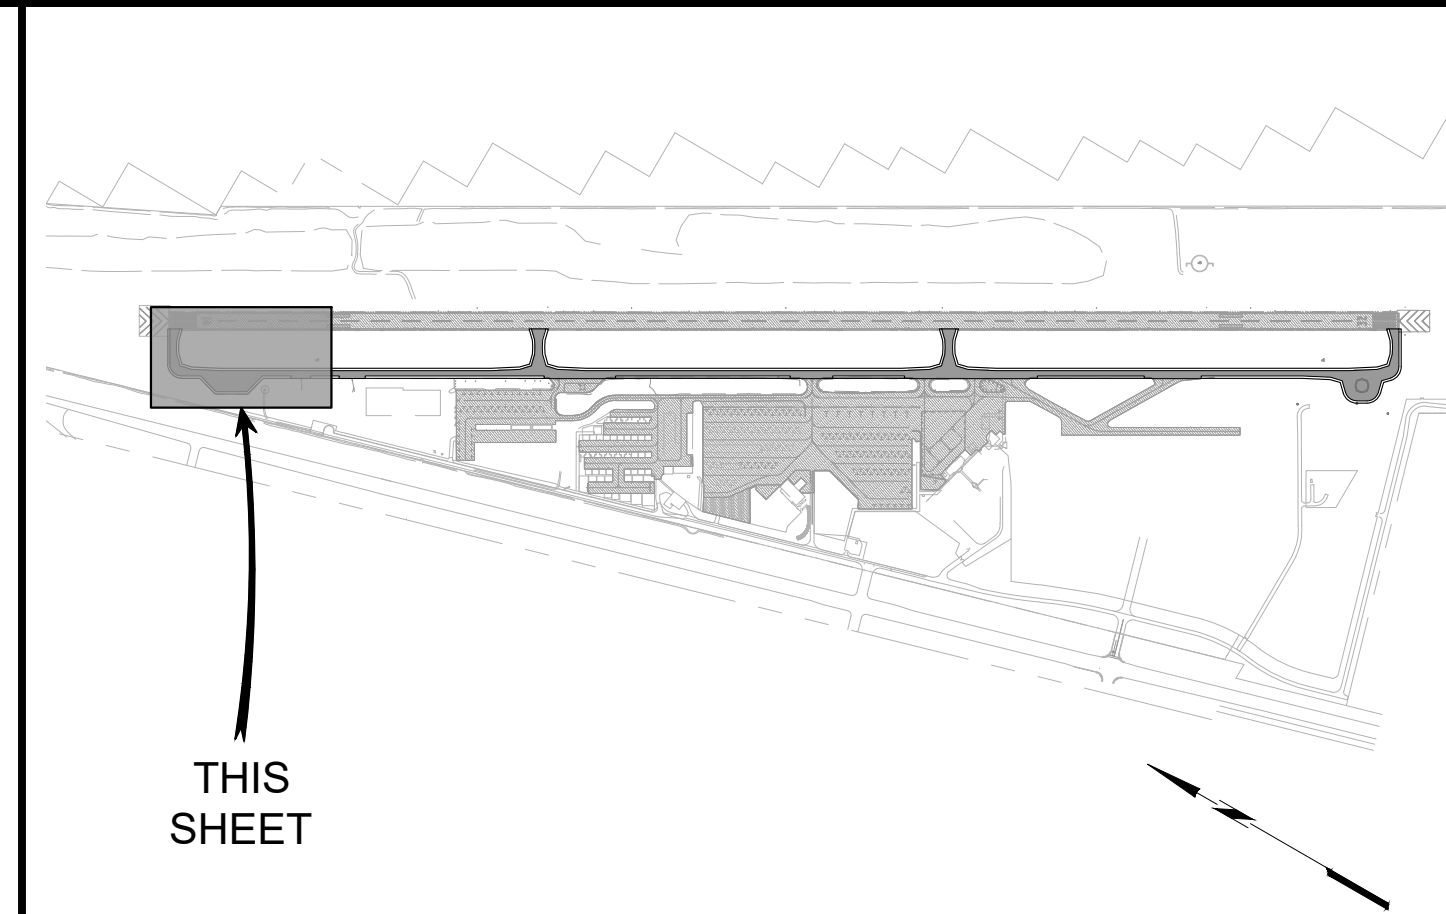

A4 KEY MAP
NOT TO SCALE





**GSB-88 AIRPORT ASPHALT SEAL COAT
PROGRAM SM 312C**

**LAKE HAVASU CITY MUNICIPAL AIRPORT
LAKE HAVASU CITY, AIRIZONA**

MARK	DATE	DESCRIPTION
REVISIONS		
PROJECT NO: SM 312		
DATE: SEPTEMBER 2025		
DRAWN BY:		
DESIGNED BY:		
CHECKED BY:		

**TAXIWAY
MARKING
PLAN**

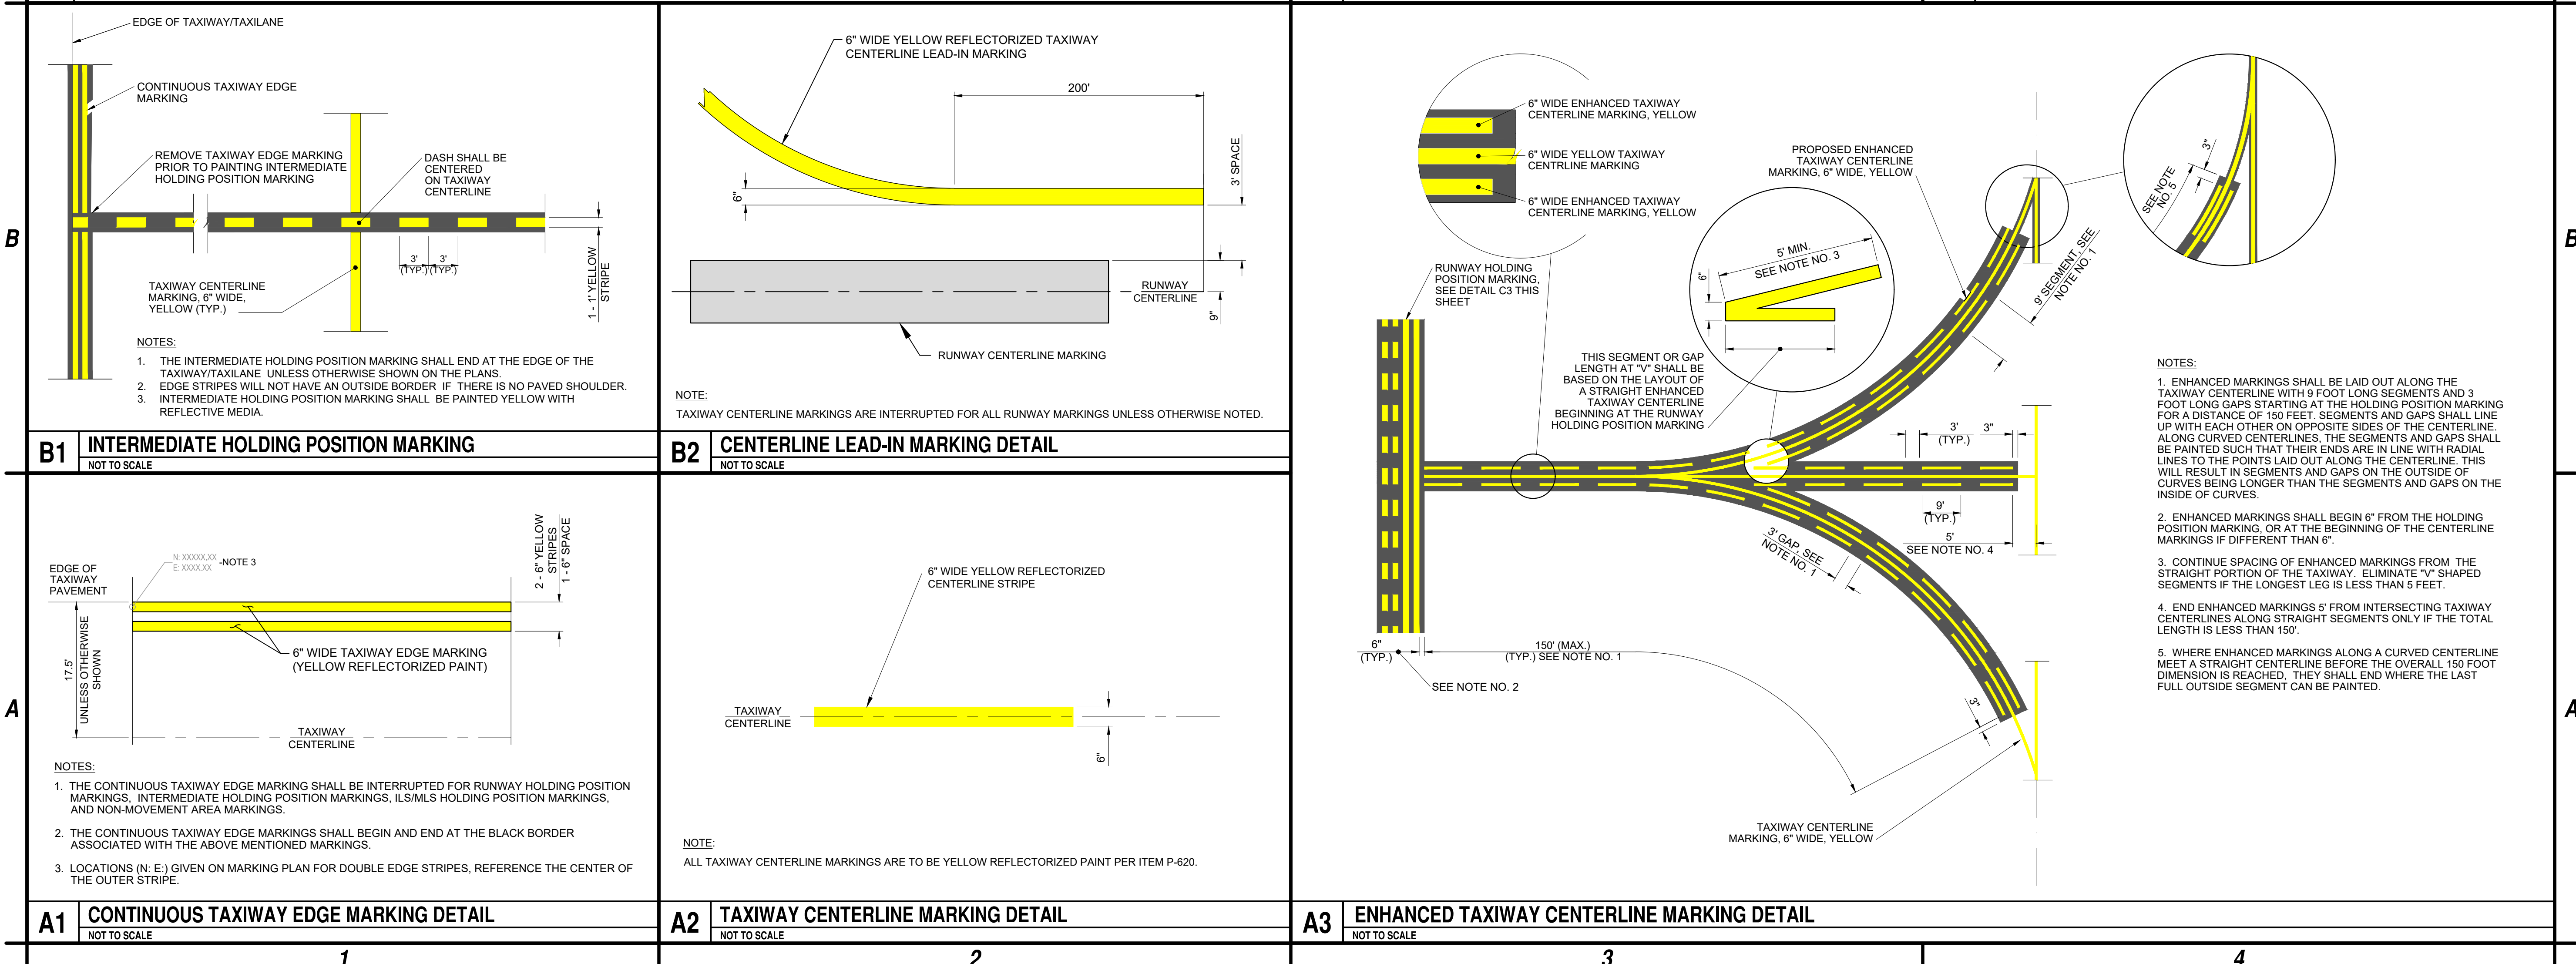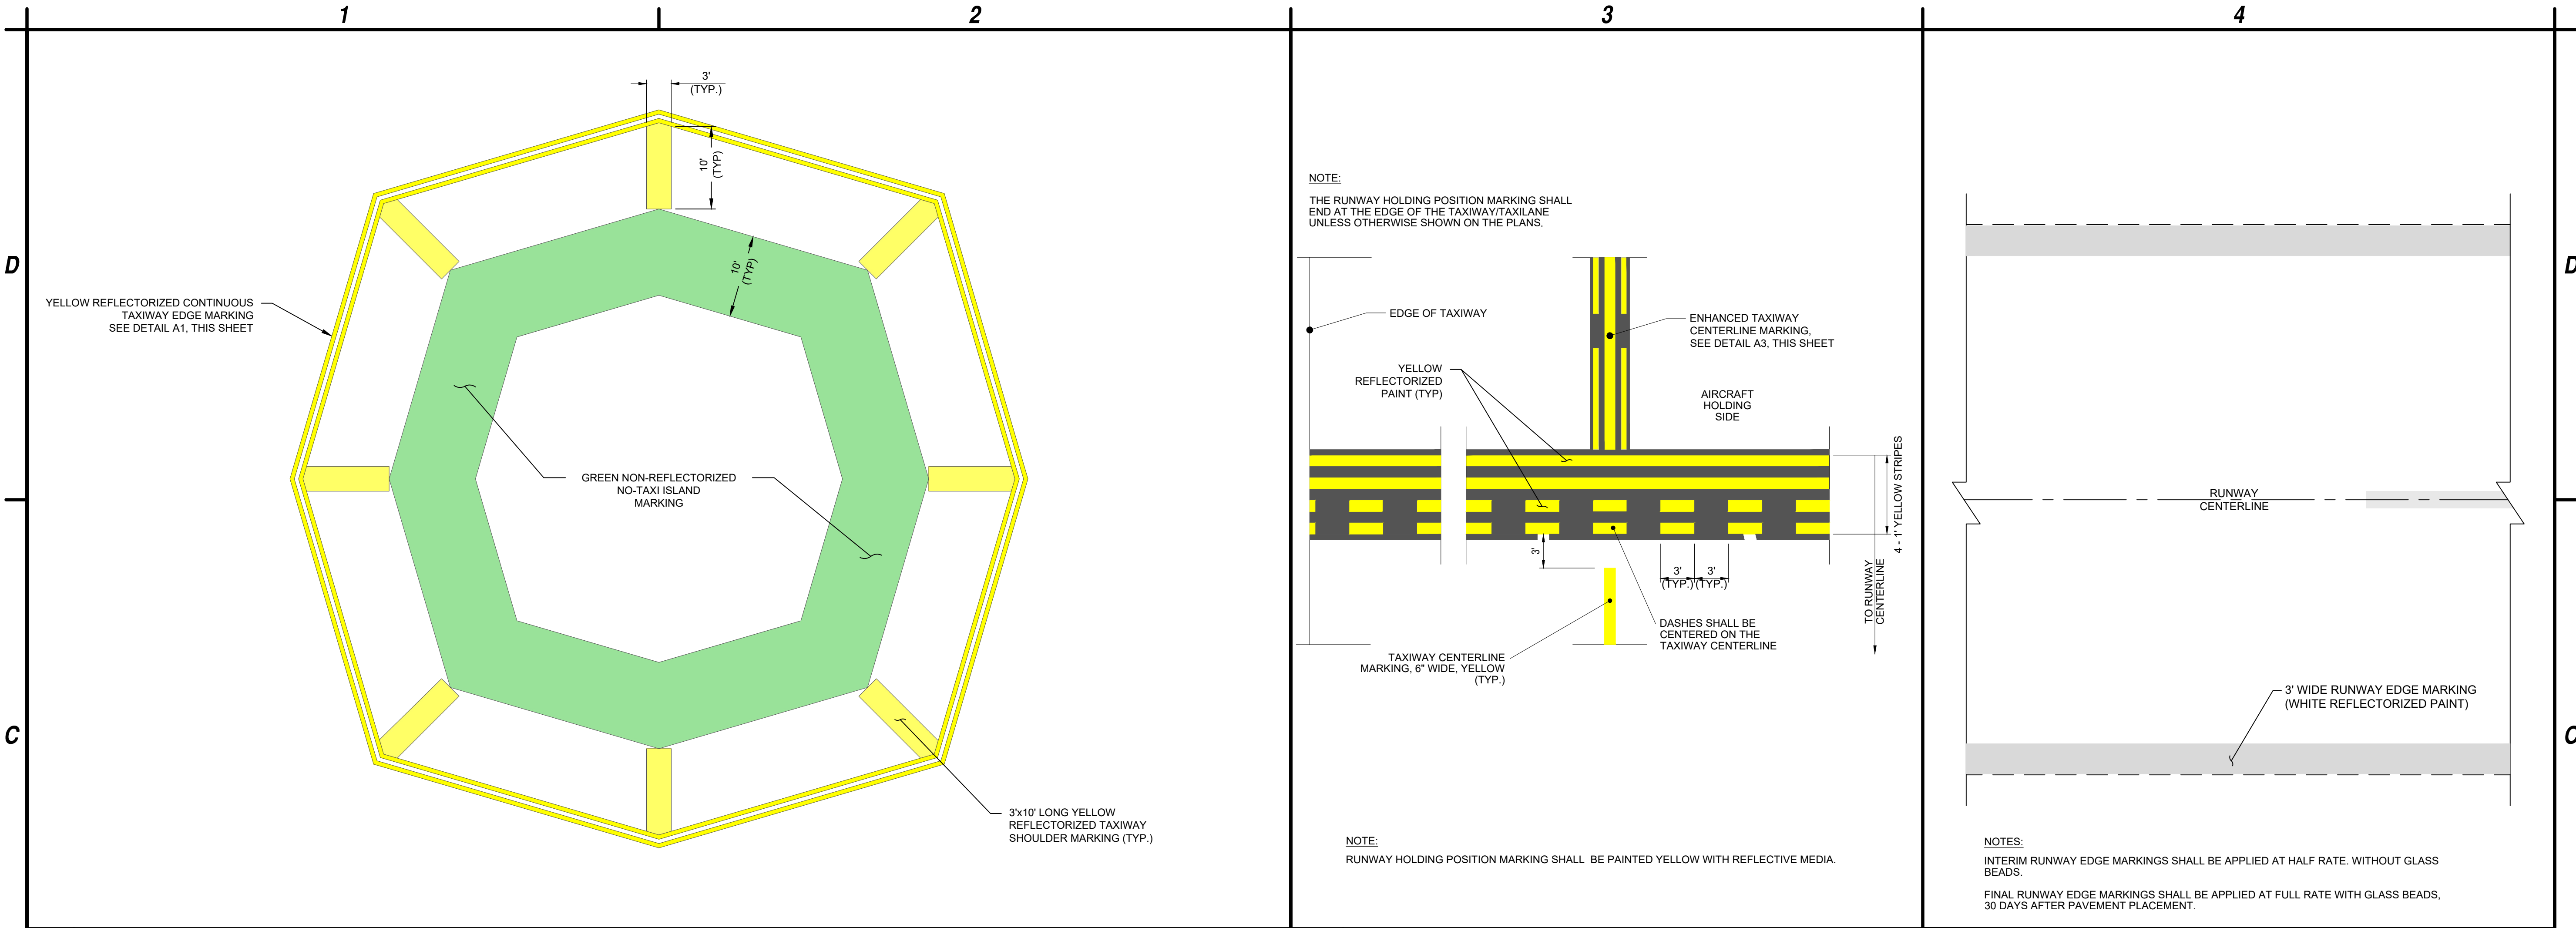

GSB-88 AIRPORT ASPHALT SEAL COAT
PROGRAM SM 312C

LAKE HAVASU CITY MUNICIPAL AIRPORT
LAKE HAVASU CITY, AIRIZONA

MARK	DATE	DESCRIPTION
REVISIONS		
PROJECT NO: SM 312		
DATE: SEPTEMBER 2025		
DRAWN BY:		
DESIGNED BY:		
CHECKED BY:		

TAXIWAY
MARKING
DETAILS